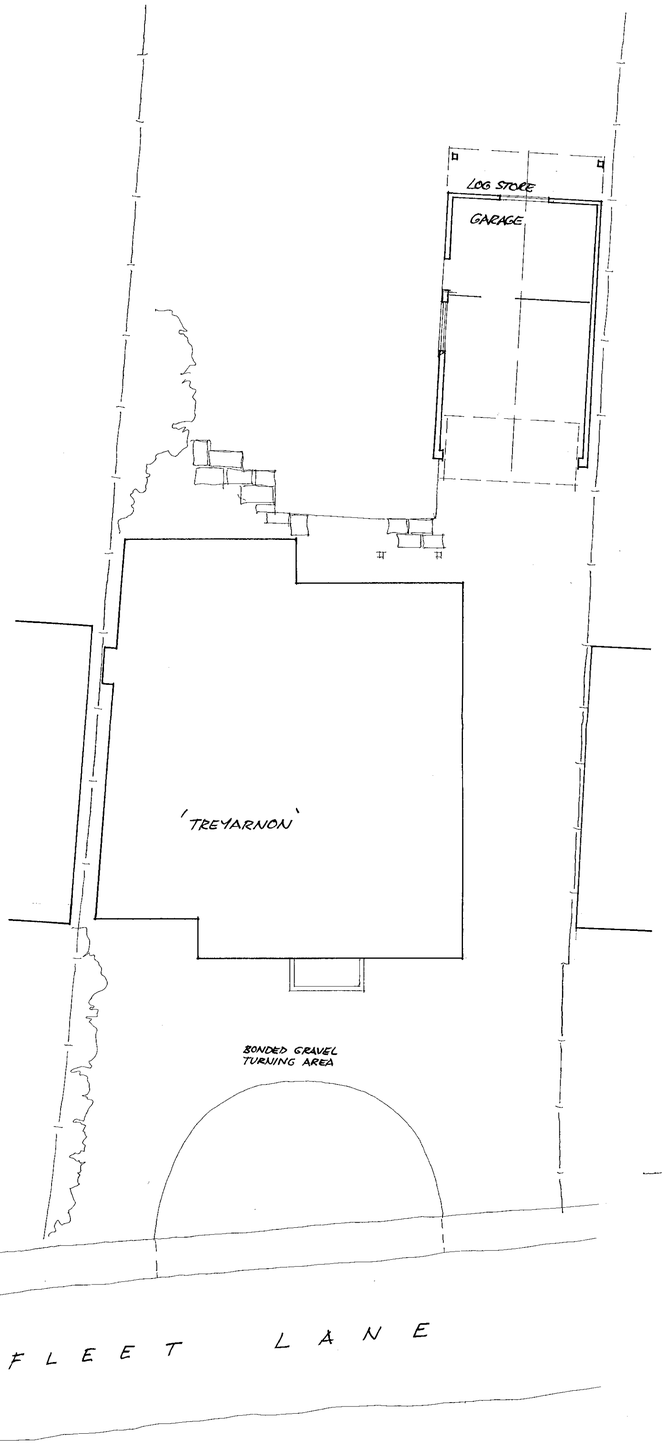

SITE PLAN 1:100

GARAGE ELEVATIONS

EXISTING

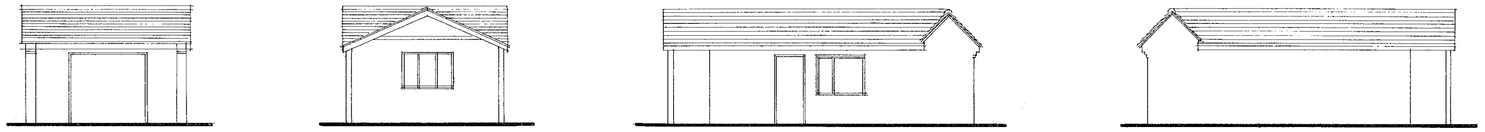

PROPOSED

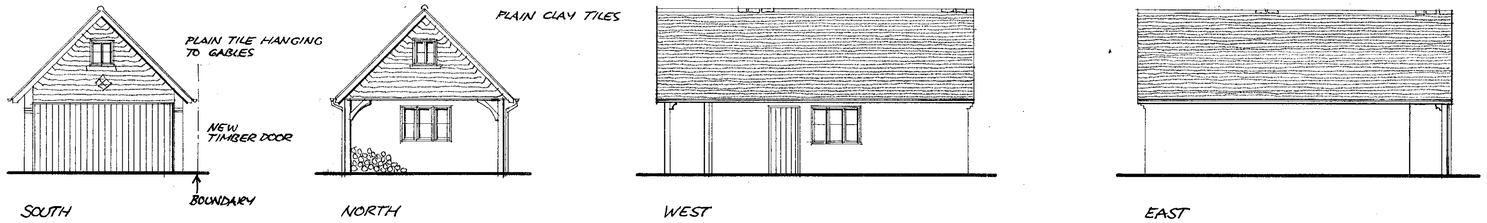

NOTE: GUTTER WITHIN BOUNDARY LINE - NO ENCROACHMENT.

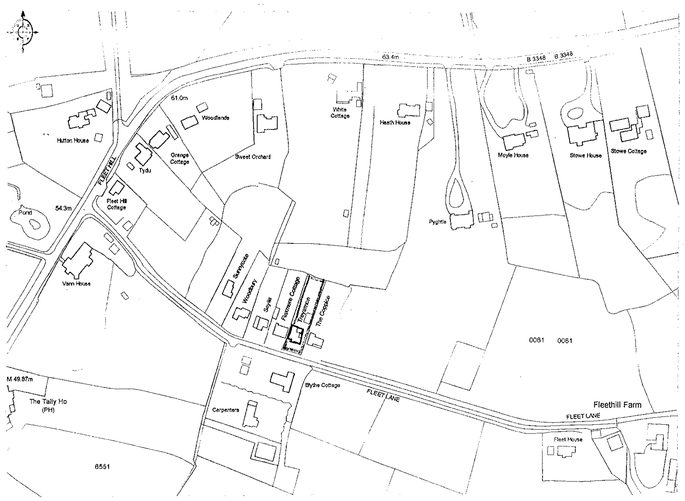

LOCATION 1:2500

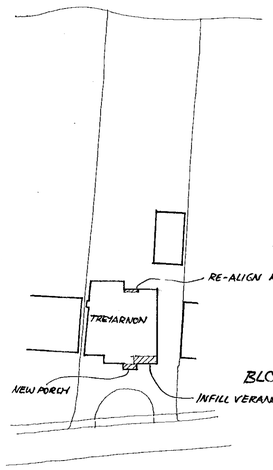

BLOCK PLAN 1:500

GENERALLY PITCH 45° AS EXISTING UNLESS NOTED OTHERWISE

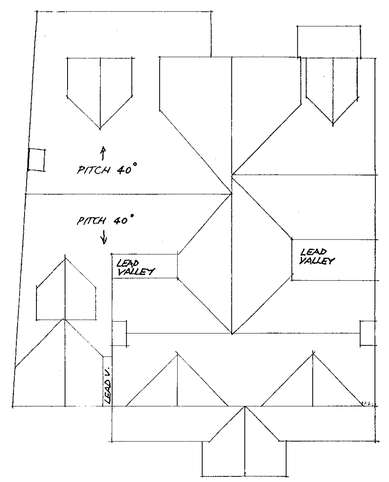

HOUSE ROOF PLAN 1:100

1312

TREYARNON, FINCHAMPSTEAD. MR + MRS McCOURT	1:100 APR. '00 1:500 1:2500	MTF/102
SITE PLAN GARAGE UPGRADING ELEVATIONS ROOF PLAN - HOUSE LOCATION PLAN, BLOCK, PLAN	Matthew T. Young B.A. (Hons). Dip. Arch. R.I.B.A. Chartered Architect 1, Wellside, Stoke Row, Henley-on-Thames, Oxon. Tel: 01491 681268 Fax: 01491 682245	

ELEVATIONS 1:100



SOUTH



NORTH

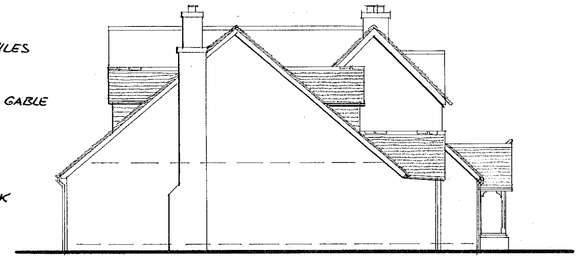

WEST



EAST

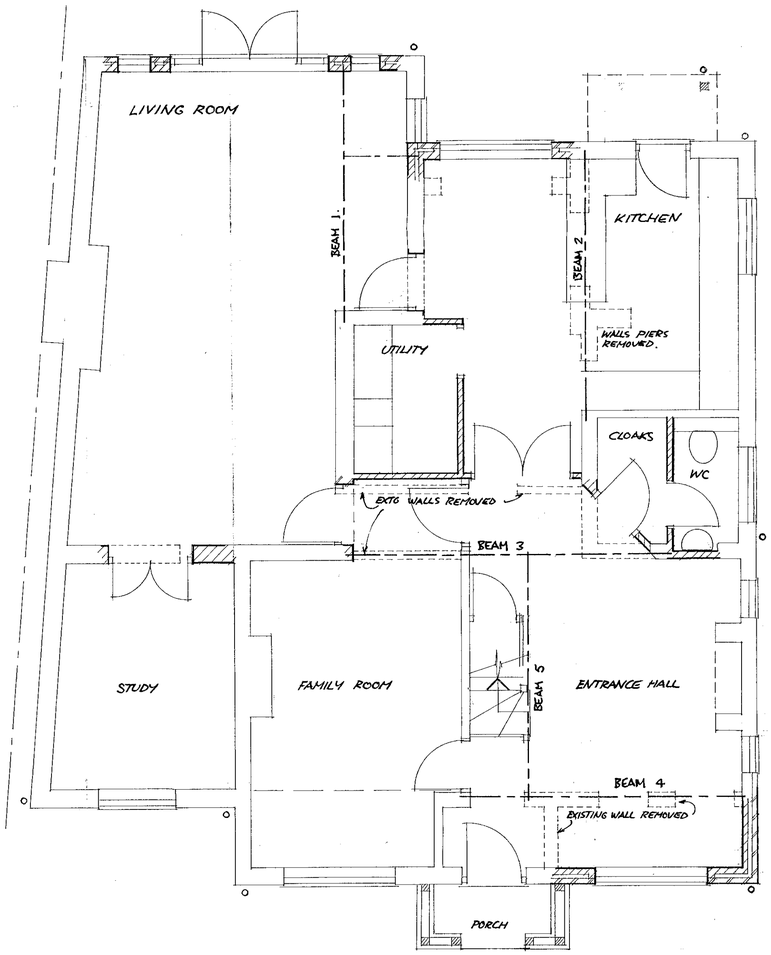

GROUND FLOOR 1:50

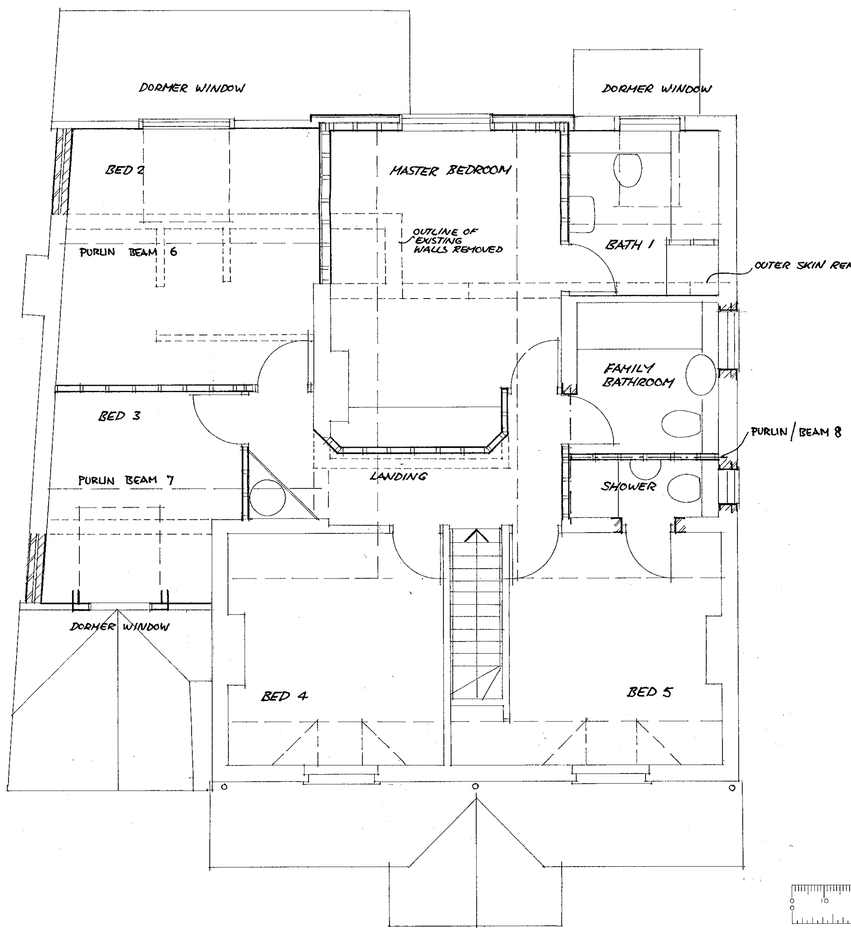

FIRST FLOOR 1:50

TREYARNON, FINCHAMPSTED MR & MRS McCOURT	1:50 APR '00 1:100	MTF/101
FLOOR PLANS - PROPOSED ELEVATIONS	Matthew T. Young B.A. (Hons). Dip. Arch. R.I.B.A. Chartered Architect 1, Wellside, Stoke Row, Henley-on-Thames, Oxon. Tel: 01491 681268 Fax: 01491 682245	

27/1/00

GARAGE ELEVATIONS

EXISTING

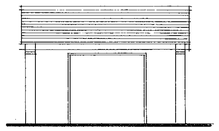

SOUTH



NORTH 9.9m

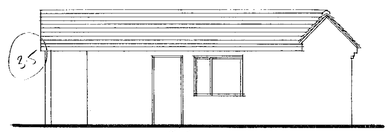

WEST 9.5

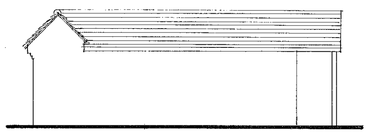

EAST

PROPOSED

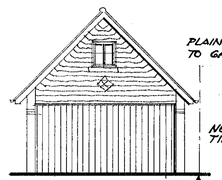

SOUTH

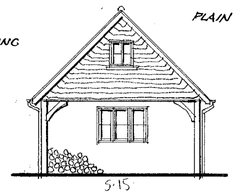

NORTH

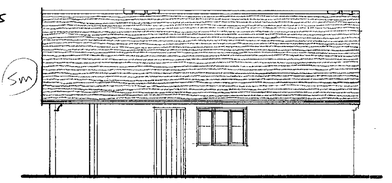

WEST

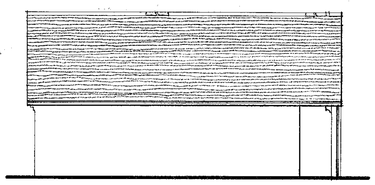

EAST

NOTE: GUTTER WITHIN BOUNDARY LINE - NO ENCROACHMENT.

GENERALLY PITCH 45° AS EXISTING UNLESS NOTED OTHERWISE

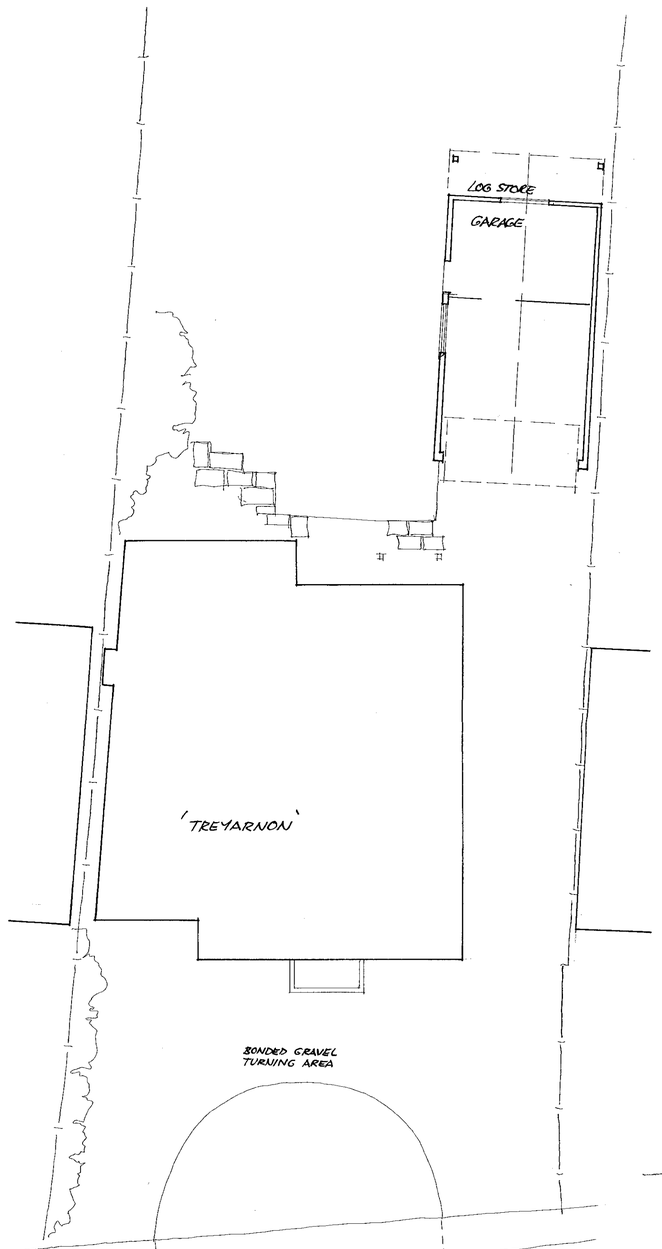

SITE PLAN 1:100

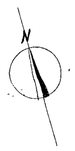

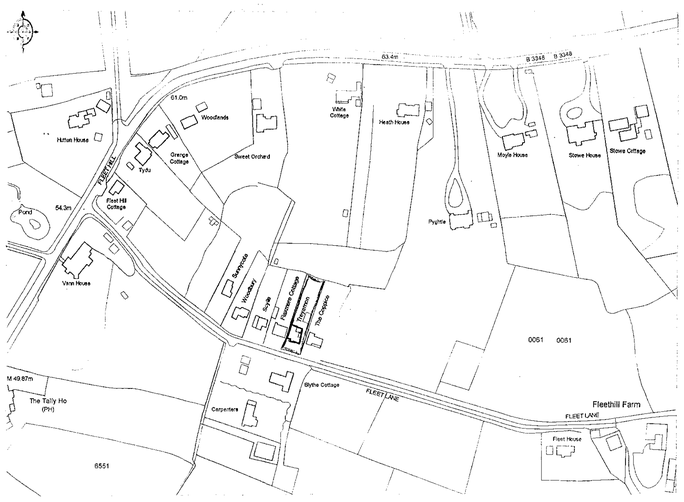

LOCATION 1:2500

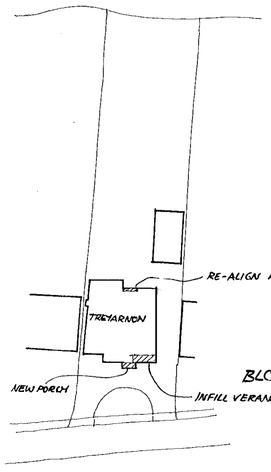

BLOCK PLAN 1:500

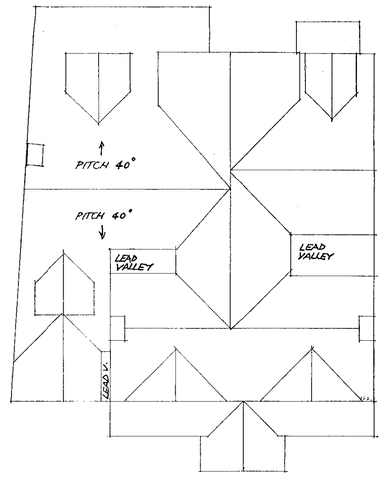

HOUSE ROOF PLAN 1:100

10 APR 2000 1312

0 10 20 30 40 50 60 70 80 90 100

TREYARNON, FINCHAMPSTEAD. MR + MRS McCOURT	1:100 APR. '00 1:500 1:2500	MTF/102
SITE PLAN GARAGE UPGRADING ELEVATIONS ROOF PLAN - HOUSE LOCATION PLAN, BLOCK, PLAN	Matthew T. Young B.A. (Hons). Dip. Arch. R.I.B.A. Chartered Architect 1, Wellside, Stoke Row, Henley-on-Thames, Oxon. Tel: 01491 681268 Fax: 01491 682245	

9 7/1/00.

18. APR. 2000 15:12



VIEW FROM FRONT

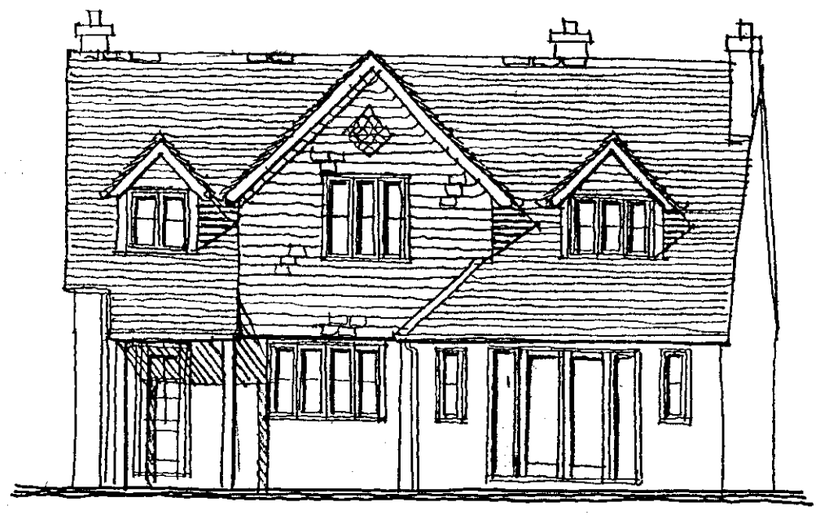

REAR ELEVATION 1:100

PLAIN CLAY TILE ROOF
TILE HANGING
PAINTED BRICK
TIMBER FRAMES

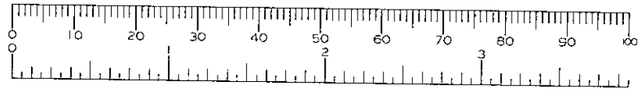

TREYARNON, FINCHAMPSTEAD.

SCHEME PROPOSALS

APR. '00

MR + MRS. McCOURT

MTF/12

Matthew T. Young B.A. (Hons). Dip. Arch. R.I.B.A.
Chartered Architect
1, Wellside, Stoke Row,
Henley-on-Thames, Oxon.
Tel: 01491 681268
Fax: 01491 682245



VIEW FROM FRONT



REAR ELEVATION 1:100

PLAIN CLAY TILE ROOF
TILE HANGING
PAINTED BRICK
TIMBER FRAMES

0 10 20 30 40 50 60 70 80 90 100
0 2 3

TREYARNON, FINCHAMPSTEAD.

SCHEME PROPOSALS

APR. '00

MTF/12

MR + MRS. McCOURT

Matthew T. Young B.A. (Hons). Dip. Arch. R.I.B.A.
Chartered Architect
1, Wellside, Stoke Row,
Henley-on-Thames, Oxon.
Tel: 01491 681268
Fax: 01491 682245

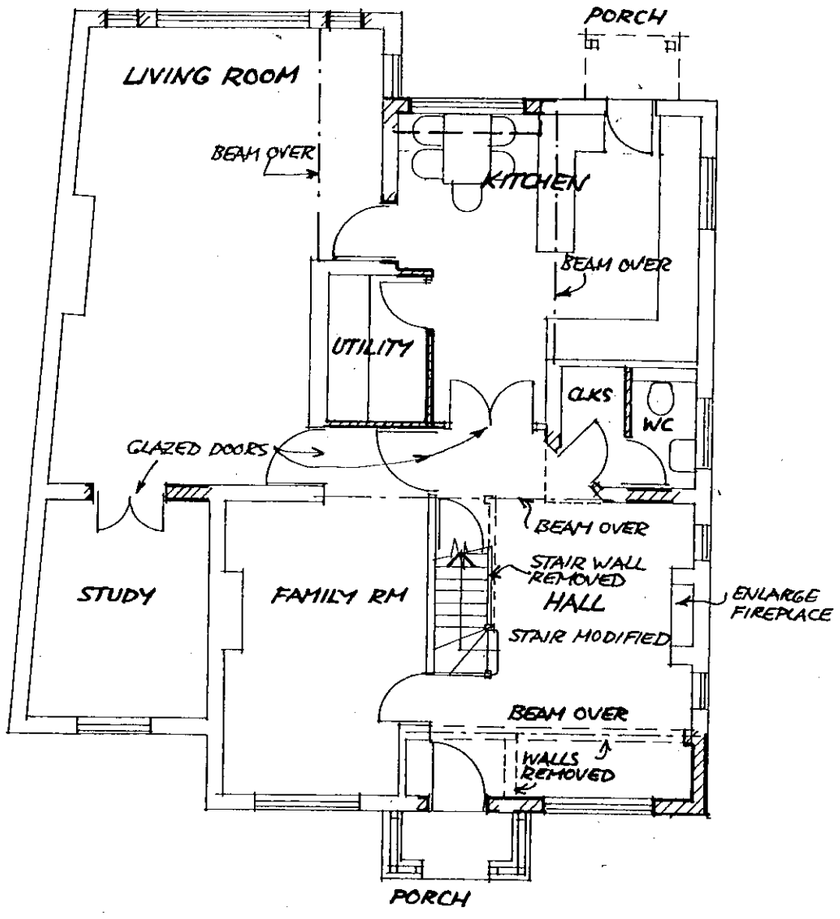

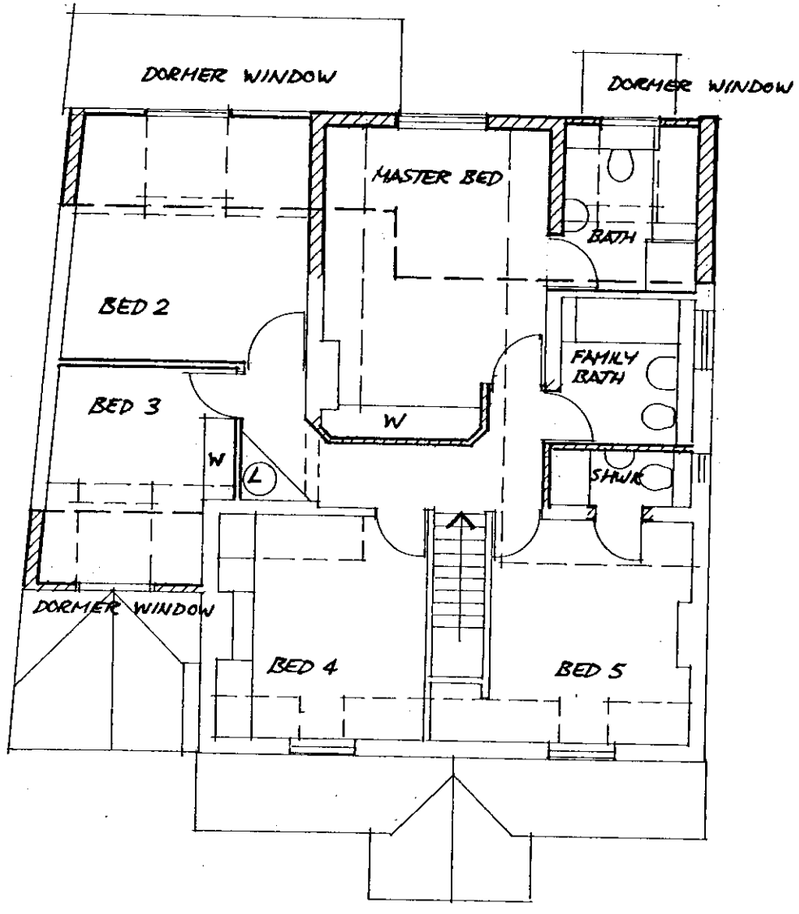

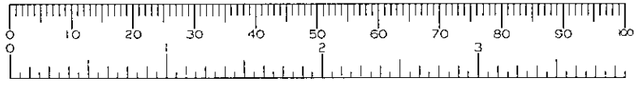

TREYARNON, FINCHAMPSTEAD
ALTERATIONS

MR. + MRS. MCCOURT

FLOOR PLANS 1:100
PROPOSED

APR. '00

MTF/11

Matthew T. Young B.A. (Hons). Dip. Arch. R.I.B.A.
Chartered Architect
1, Wellside, Stoke Row,
Henley-on-Thames, Oxon.
Tel: 01491 681268
Fax: 01491 682245

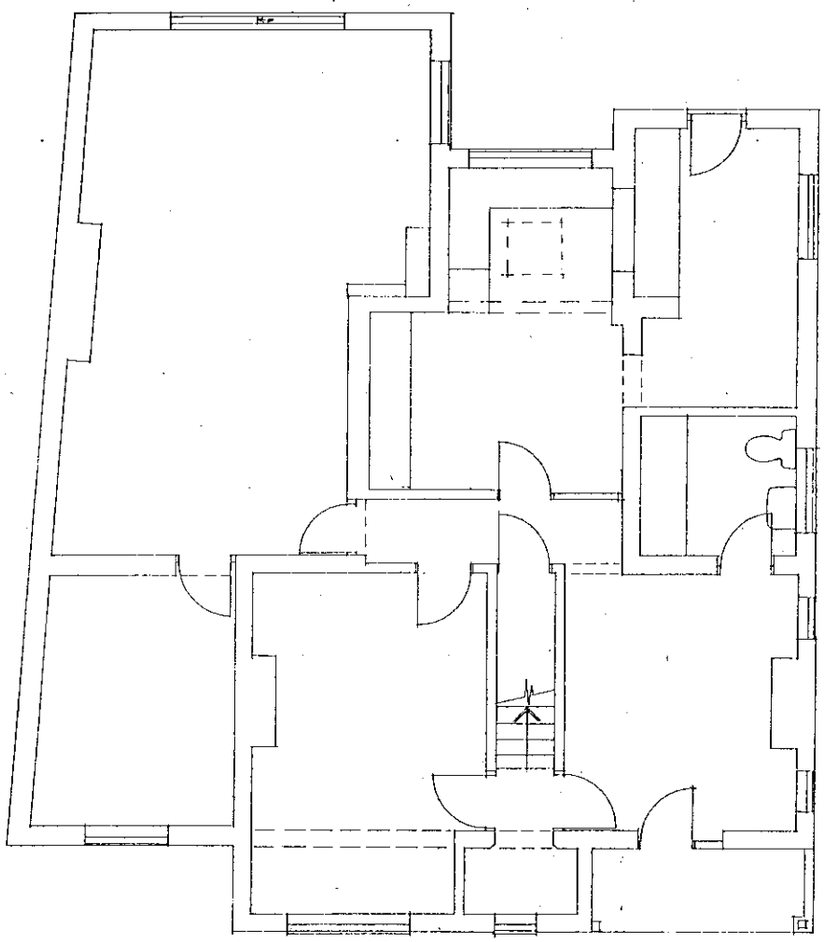

GROUND FLOOR

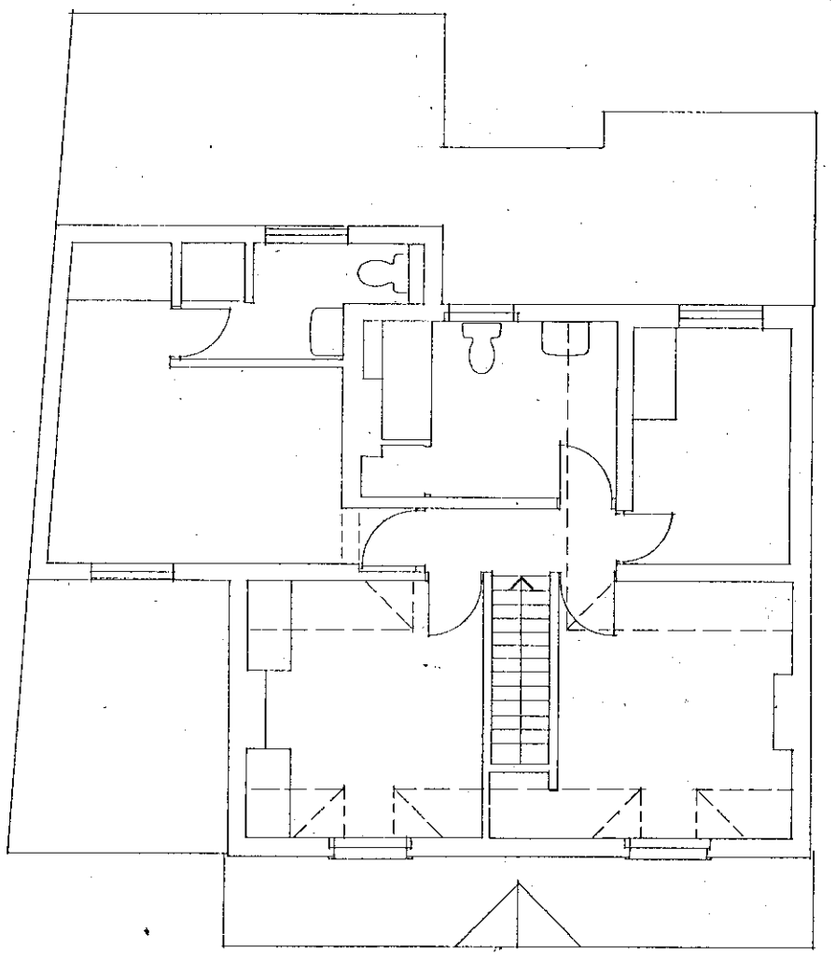

FIRST FLOOR

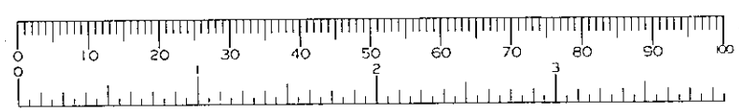

TREYARNON, FINCHAMPSTEAD	~~1:50~~ 1:100 MAR.'00	MTF/1
SURVEY PLANS	Matthew T. Young B.A. (Hons) Dip. Arch. R.I.B.A. Chartered Architect 1 Wellside, Stoke Row, Henley-on-Thames, Oxon. Tel: 01491 681268 Fax: 01491 682245	

ELEVATIONS 1:100



FRONT
SOUTH



REAR
NORTH

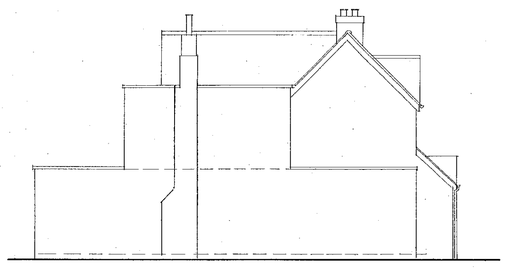

WEST

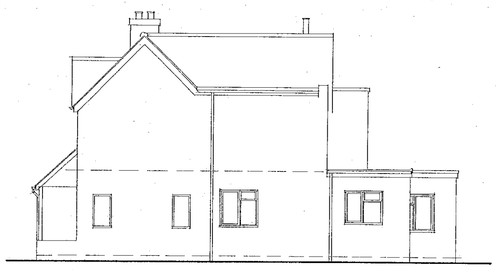

EAST

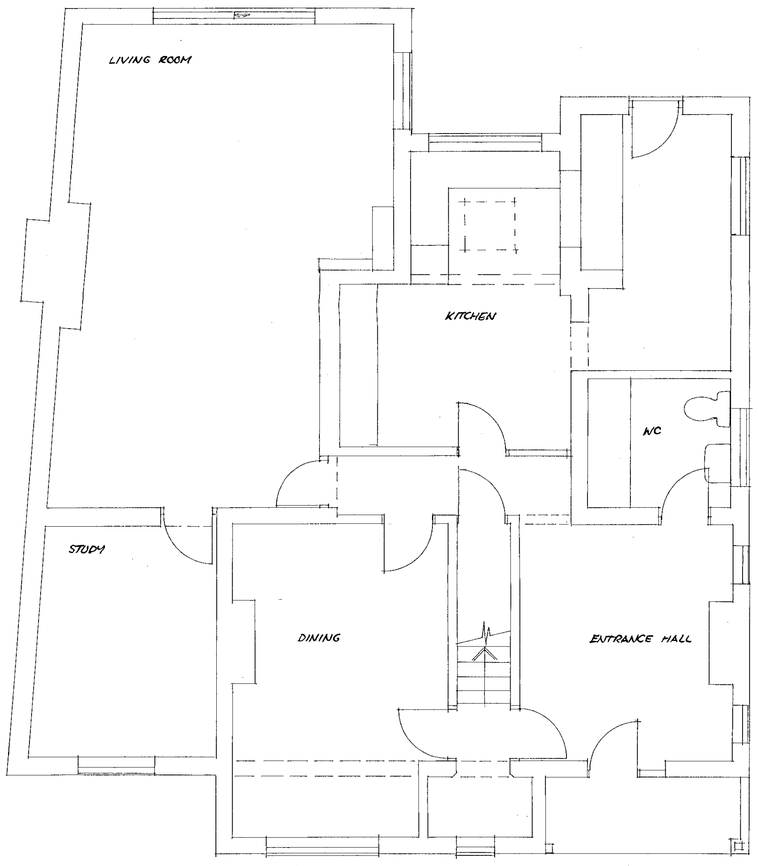

GROUND FLOOR



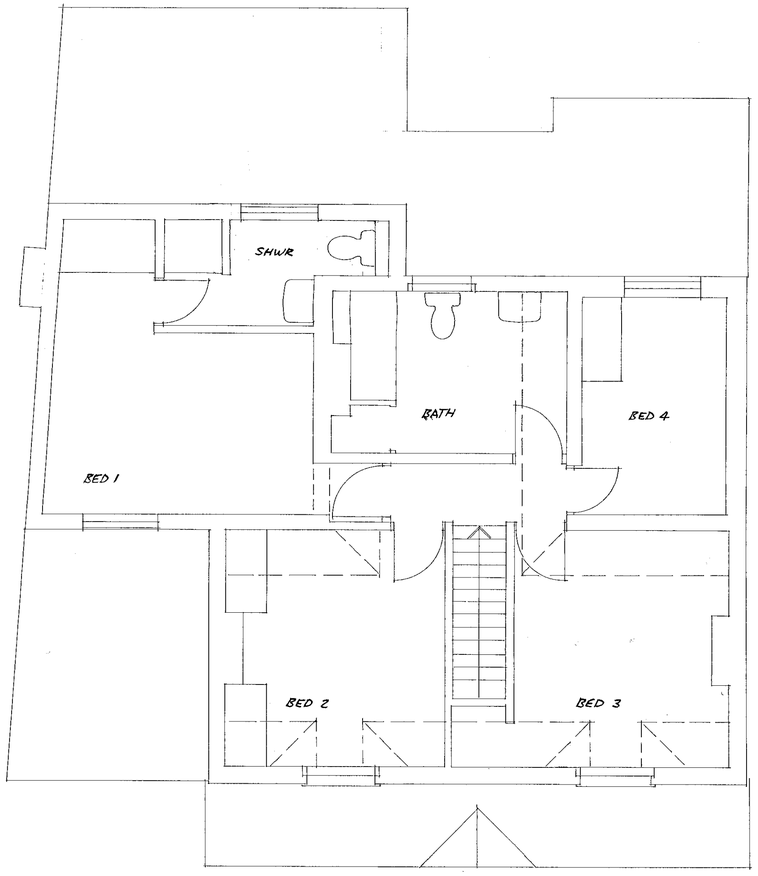

FIRST FLOOR

16. APR. 2000* 1512

TREYARNON, FINCHAMPSTEAD	1:50 MAR.'00 1:100	MTF/1
SURVEY PLANS ELEVATIONS EXISTING.	Matthew T. Young B.A. (Hons). Dip. Arch. R.I.B.A. Chartered Architect 1, Wellside, Stoke Row, Henley-on-Thames, Oxon. Tel: 01491 681268 Fax: 01491 682245	