

REAR ELEVATION



SIDE ELEVATION

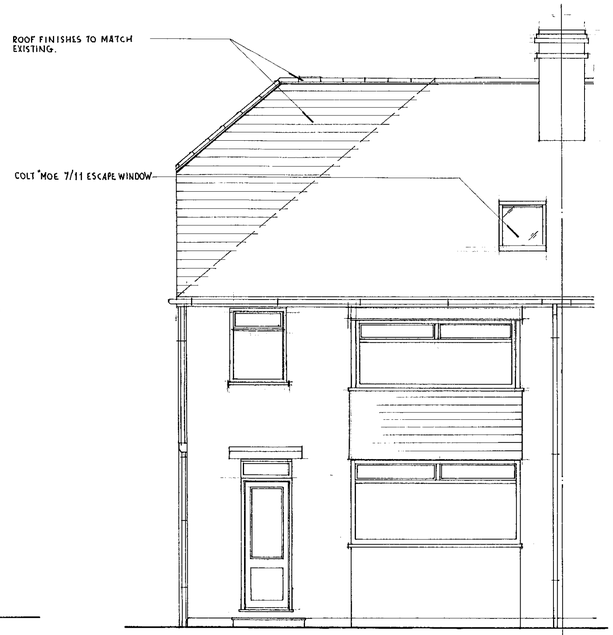

FRONT ELEVATION

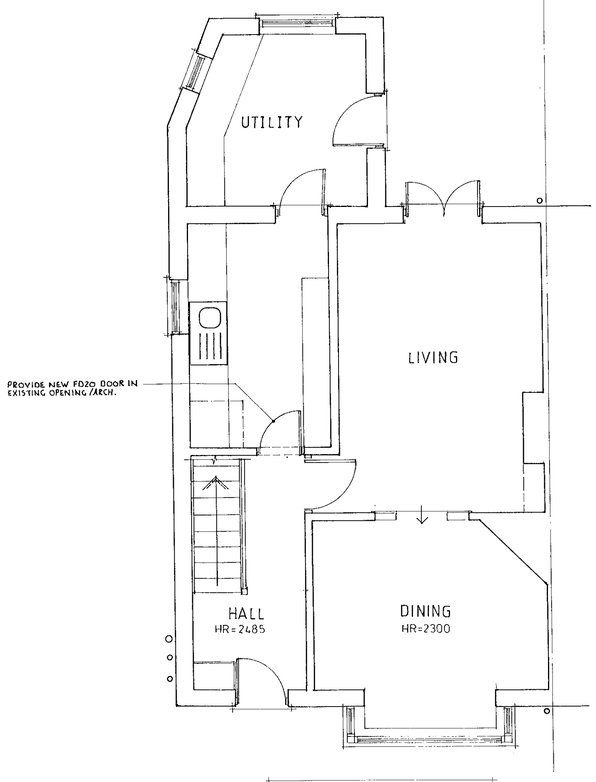

GROUND FLOOR PLAN

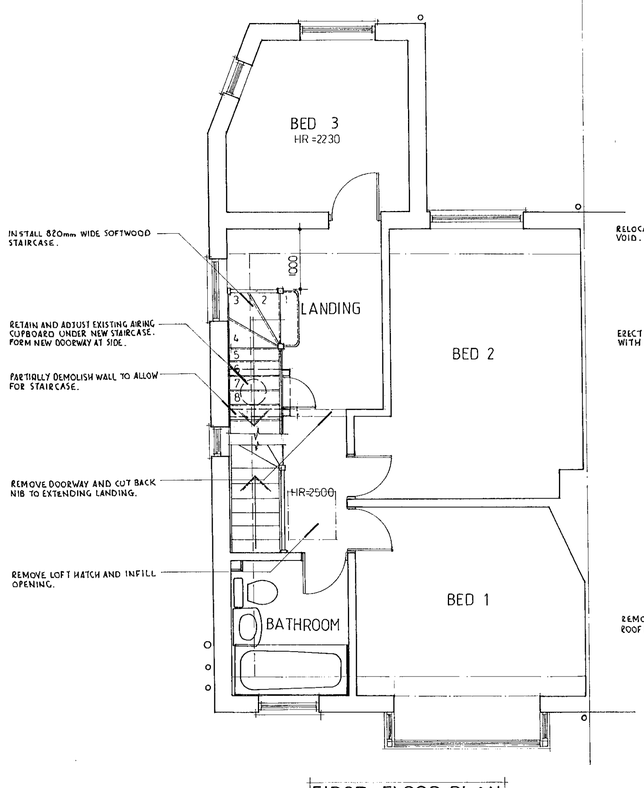

FIRST FLOOR PLAN

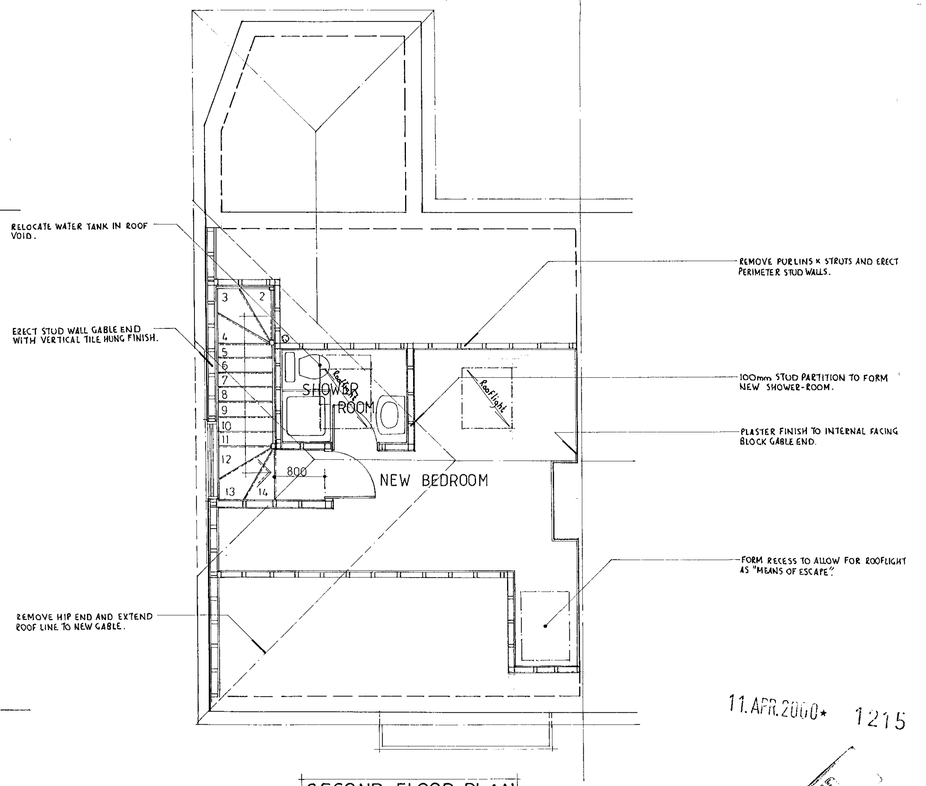

SECOND FLOOR PLAN

11.APR.2000* 1215

NOTES

~~All dimensions must be checked on site and not scaled from this drawing.~~

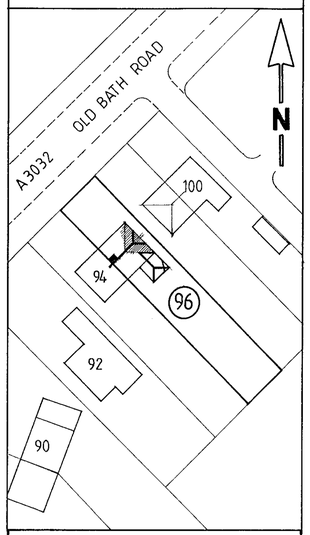

BLOCK PLAN 1:500

A	Date	Revisions

© copyright

Christopher George Associates
ARCHITECTURAL AND BUILDING DESIGN CONSULTANTS
Residential & Commercial Design- Planning & Building Regulations-Renovations Grants-Surveys
The Limes
Heathfield Road
Sands
High Wycombe
Bucks HP12 4DQ
Tel & Fax (01494) 522274
Mobile (0956) 323040

Client
MR & MRS PERCIVAL

Job Title
96 OLD BATH ROAD,
CHARVIL,
BERKS RG10 9QL

Drawing Title
PROPOSED
ROOF EXTENSION AND
LOFT CONVERSION

Scale 1:50

Date MAR '00 | Drawn by

Drg No. 3399/00/01 | Rev.

CD 21/11/00. 841 x 594mm A1