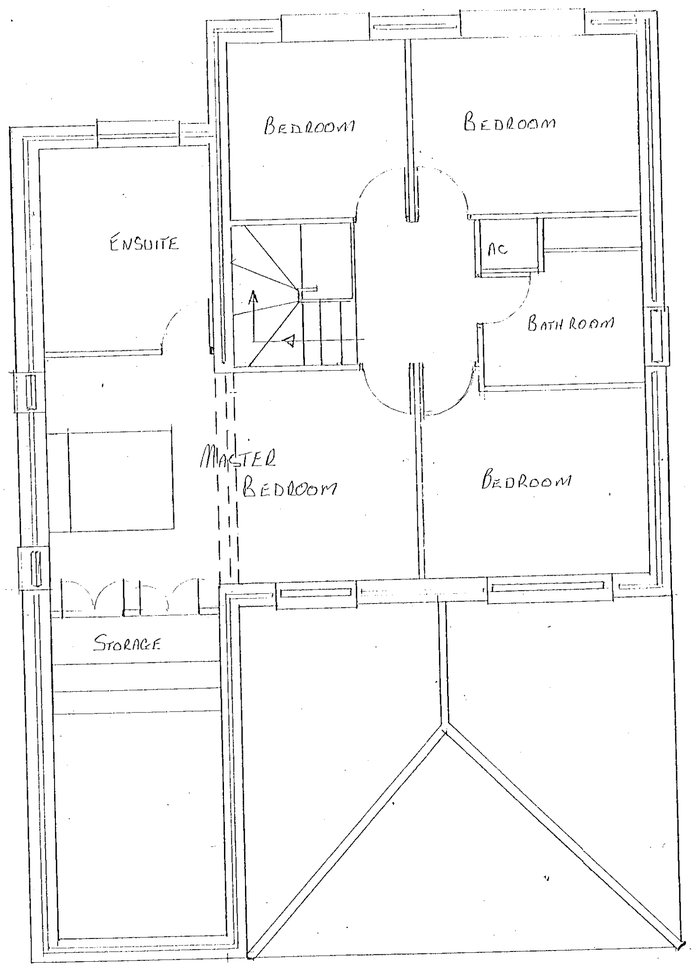


FIRST FLOOR PLAN

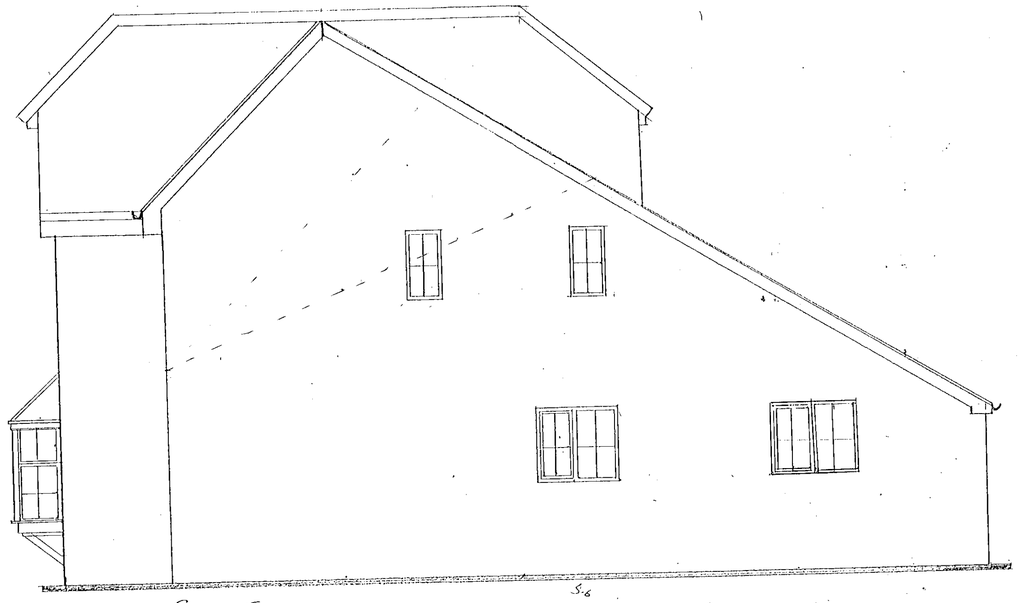

SIDE ELEVATION



FRONT ELEVATION

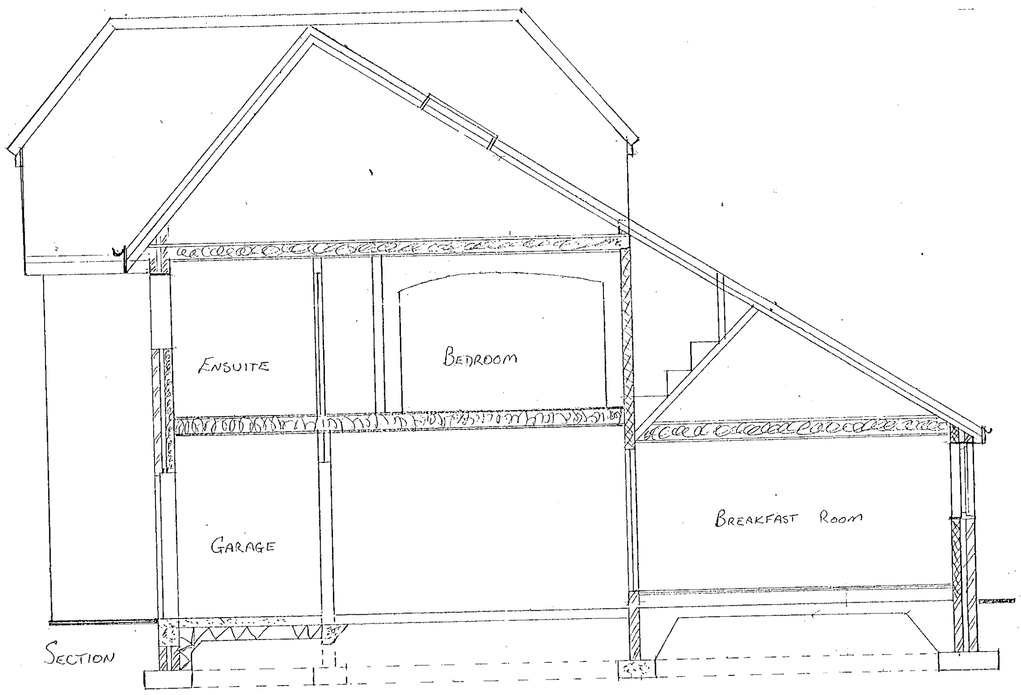


SECTION

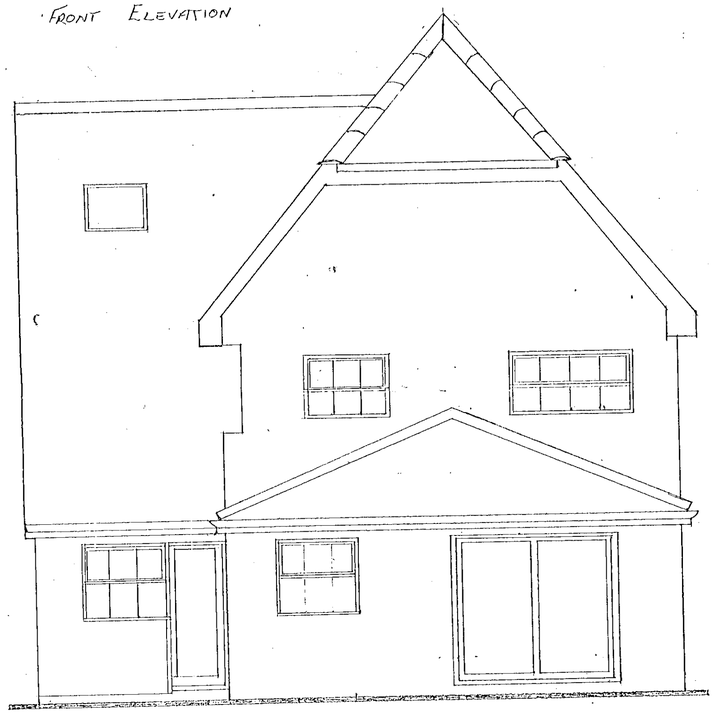

REAR ELEVATION

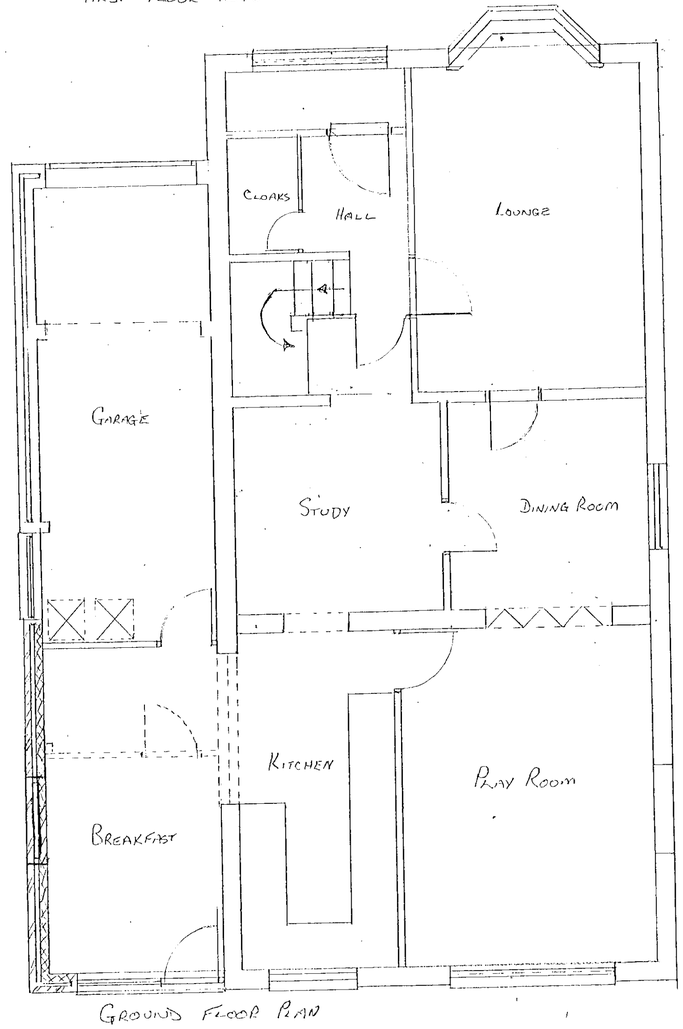


GROUND FLOOR PLAN

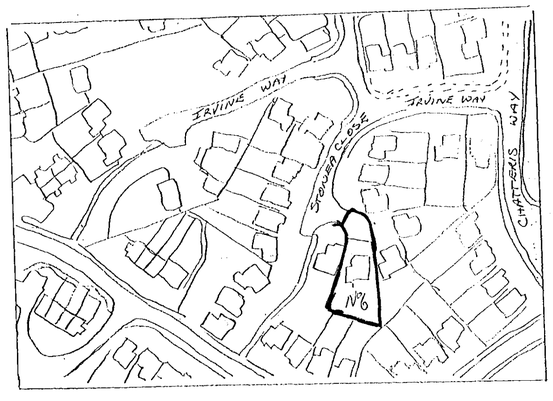


LOCATION PLAN 1:1250

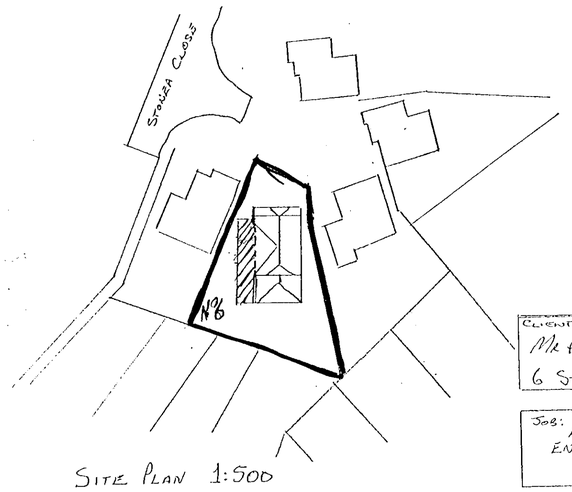


SITE PLAN 1:500

REFUSED

0 10 20 30 40 50 60 70 80 90 100

1322
20 APR

| | |
|---|---|
| CLIENT: Mr & Mrs. M. SUNG<br>6 STONEA CLOSE, LOWER EARLEY | DRAWN: G.S.GRAHAM<br>DATE: 18 JAN 2000 |
| JOB: EXTEND GARAGE, NEW BEDROOM WITH ENSUITE OVER, AND BREAKFAST ROOM. | SCALE 1:50<br>SITE PLANS 1:500<br>LOCATION PLAN 1:1250 |