Notes:
~~All dimensions must be checked on site and not scaled from this drawing.~~



elevations of new garden walls

A	25/5/99	MANAGERS' LETTER 19/5/99
	Date	Revisions

© copyright

APPROVED

Client
Mr & Mrs A Pudner

Job Title
SITE PLAN

Drawing Title
LOCKS BARN
WATERLOO ROAD
WOKINGHAM
BERKS RG40 3BY

Scale 1:200

Date feb 99

Drawn by

Drg. No. 1338/08

Rev. A

594 x 841mm A1

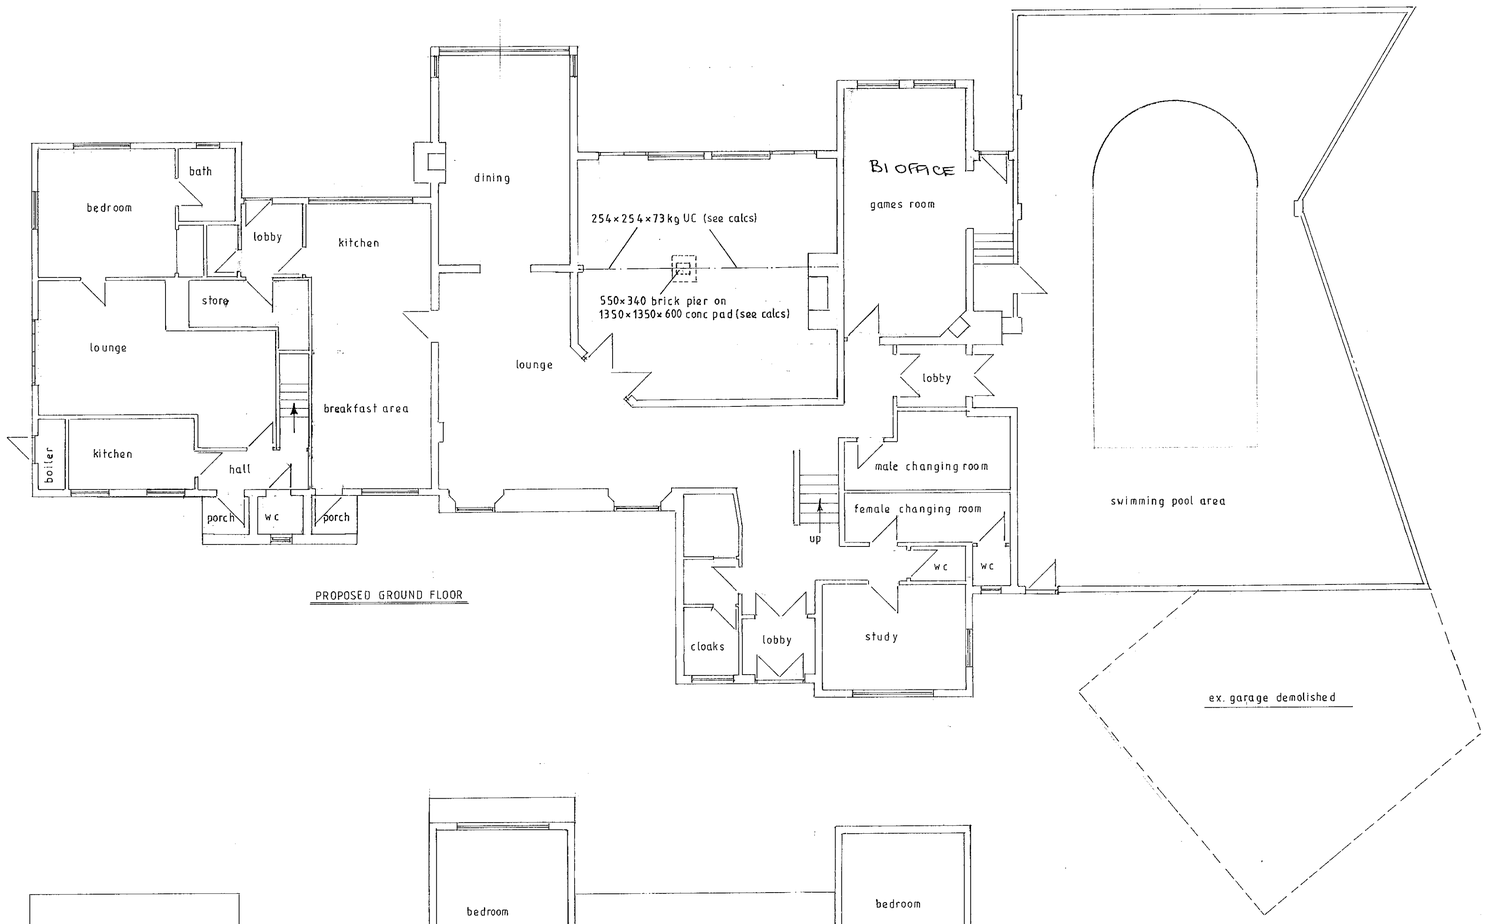

PROPOSED GROUND FLOOR

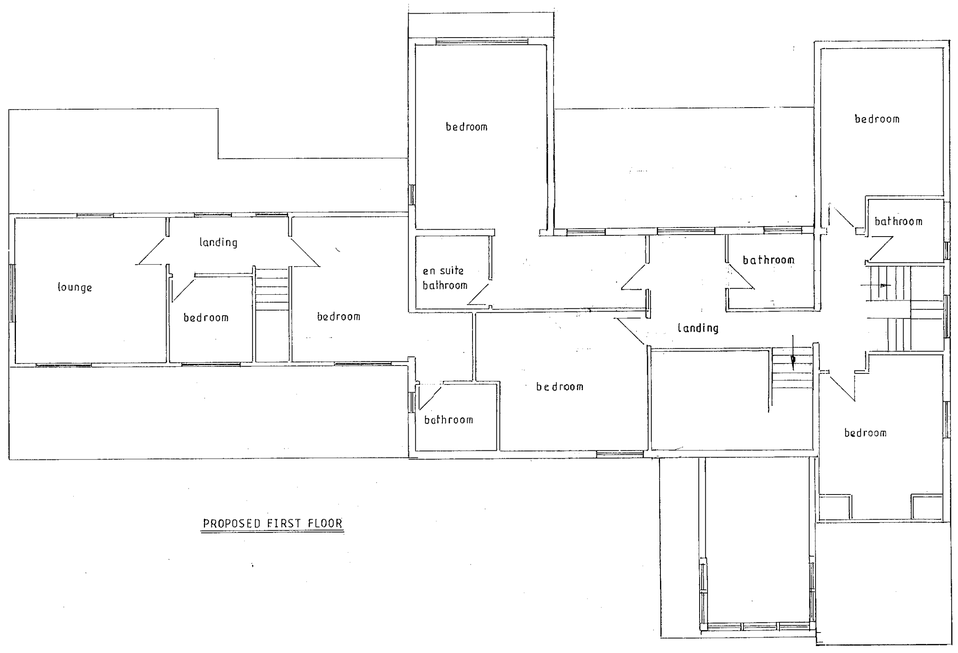

PROPOSED FIRST FLOOR

Notes:
All dimensions must be checked on site and not scaled from this drawing.

A		
	Date	Revisions

© copyright

APPROVED

Client

Job Title

proposed extensions and alterations

PROPOSED FLOOR PLANS

Drawing Title

LOCKS BARN
WATERLOO ROAD
WOKINGHAM
BERKS RG40 3BY

26.JAN.2000* 0433

sheet 3 of 5 sheets

Scale 1:100

Date October 1998 | Drawn by

Drg. No. | Rev.

594 x 841mm A1