DO NOT SCALE
Any discrepancies to be referred to Izod Design
This drawing remains the Copyright of Izod Design

REVISIONS

Date	Description	Ref
22.12.99	DORMER ADDED BUGGY ENTRANCE REVISED	A
07.01.00	STAIRCASE WINDOW ADDED	B
12.01.00	SECURITY FLAT ROOF REVISED	C

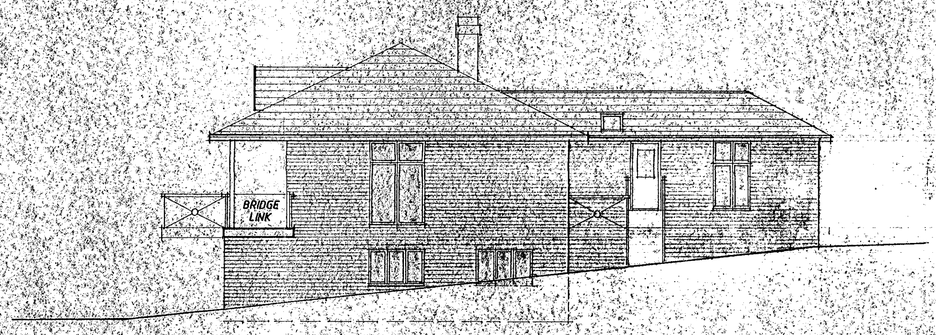

EAST ELEVATION

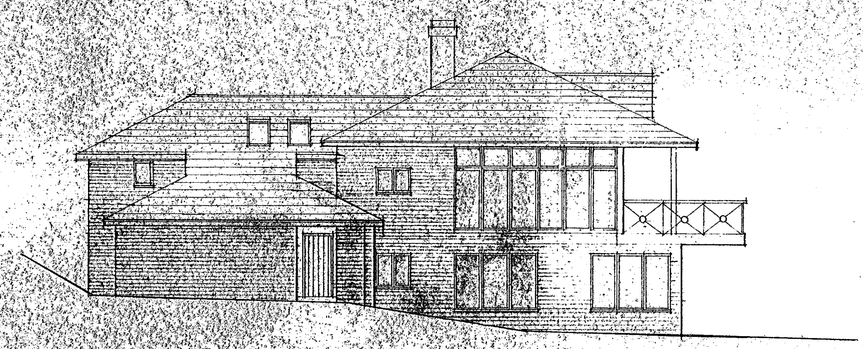

WEST ELEVATION

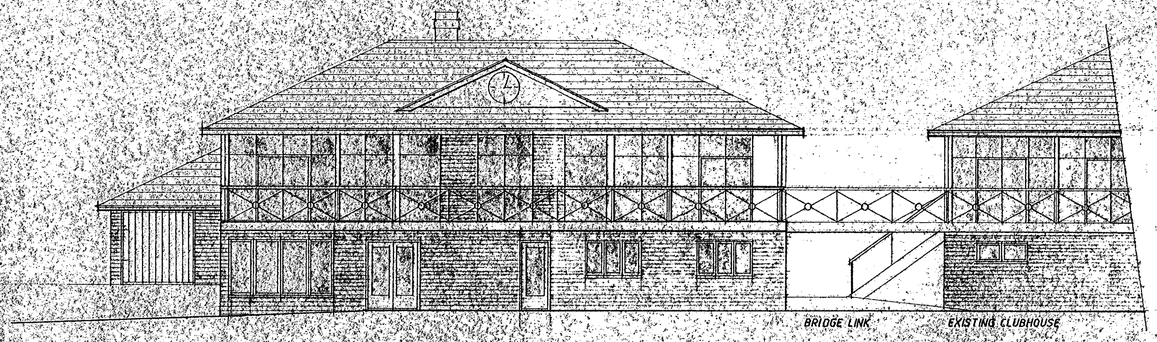

SOUTH ELEVATION

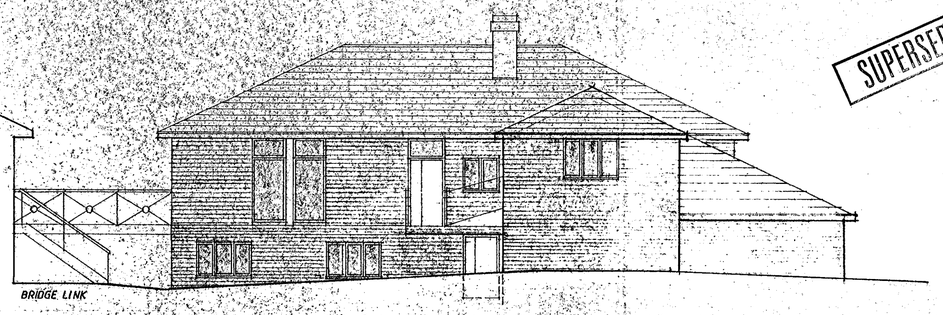

NORTH ELEVATION

26 JAN 2000 0440

SUPERSEDED

Izod DESIGN
Chartered Architects
Landscape Consultants
14 Milton Road Wokingham
Berkshire RG40 1DB
Telephone 0118 977 0075
Facsimile 0118 977 0057

Client
BLGC

Project
CLUBHOUSE EXTENSION
BEARWOOD LAKES G C

Description
ELEVATIONS

Scale	1 : 100
Project No.	2611
Drawing No.	20
Revision	C
Date	12 JAN 00

MY 444454 R

DO NOT SCALE

Any discrepancies to be referred to Izod Design.

This drawing remains the Copyright of Izod Design.

REVISIONS

Date	Description	Ref.
17.12.99	DORMER ADDED BUGGY ENTRANCE REVISED	A
07.01.00	STAIRCASE WINDOW ADDED	B
12.01.00	SECURITY FLAT ROOF REVISED	C
06.03.00	GENERAL REVISIONS AND LINK ADDED	D

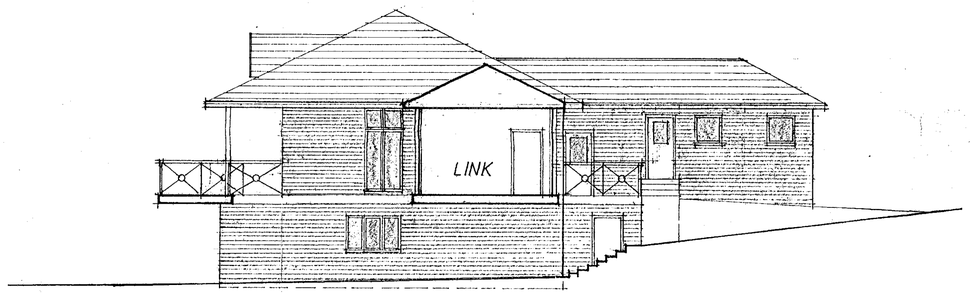

EAST ELEVATION

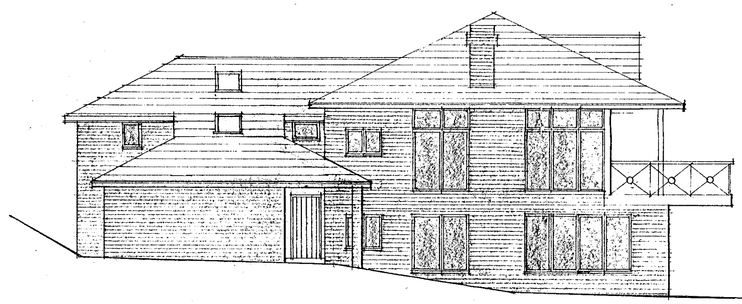

WEST ELEVATION

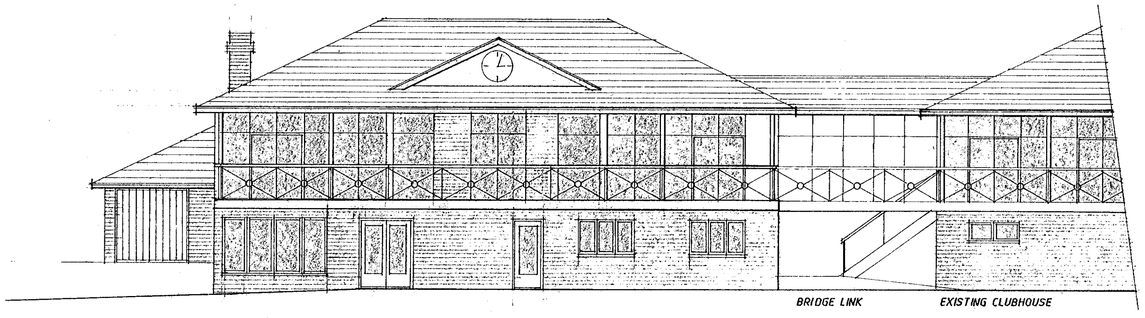

SOUTH ELEVATION

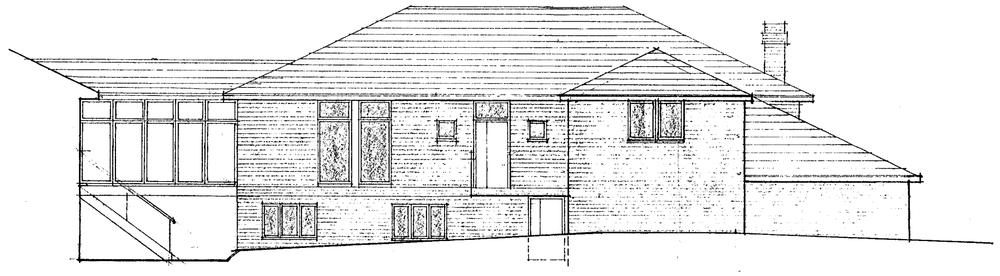

NORTH ELEVATION

08 MAR 2000

Izod DESIGN

Chartered Architects
Landscape Consultants

14 Milton Road Wokingham
Berkshire RG40 1DB
Telephone 0118 977 0075
Facsimile 0118 977 0057

Client
BUPA

APPROVED

Project
CLUBHOUSE EXTENSION
BEARWOOD LAKES G C

Description
ELEVATIONS

Scale 1 : 100

Project No. 2611

Drawing No. 20

Revision D Date 6 MAR 00

MY 443454 R

DO NOT SCALE

Any discrepancies to be referred to Izod Design.
This drawing remains the Copyright of Izod Design.

REVISIONS

Date	Description	Ref.
17.12.99	BUGGY ENTRANCE REVISED	A
07.01.00	BAG STORE / BUGGY STORE COMBINED	B
12.01.00	BAG STORE REVISED	C

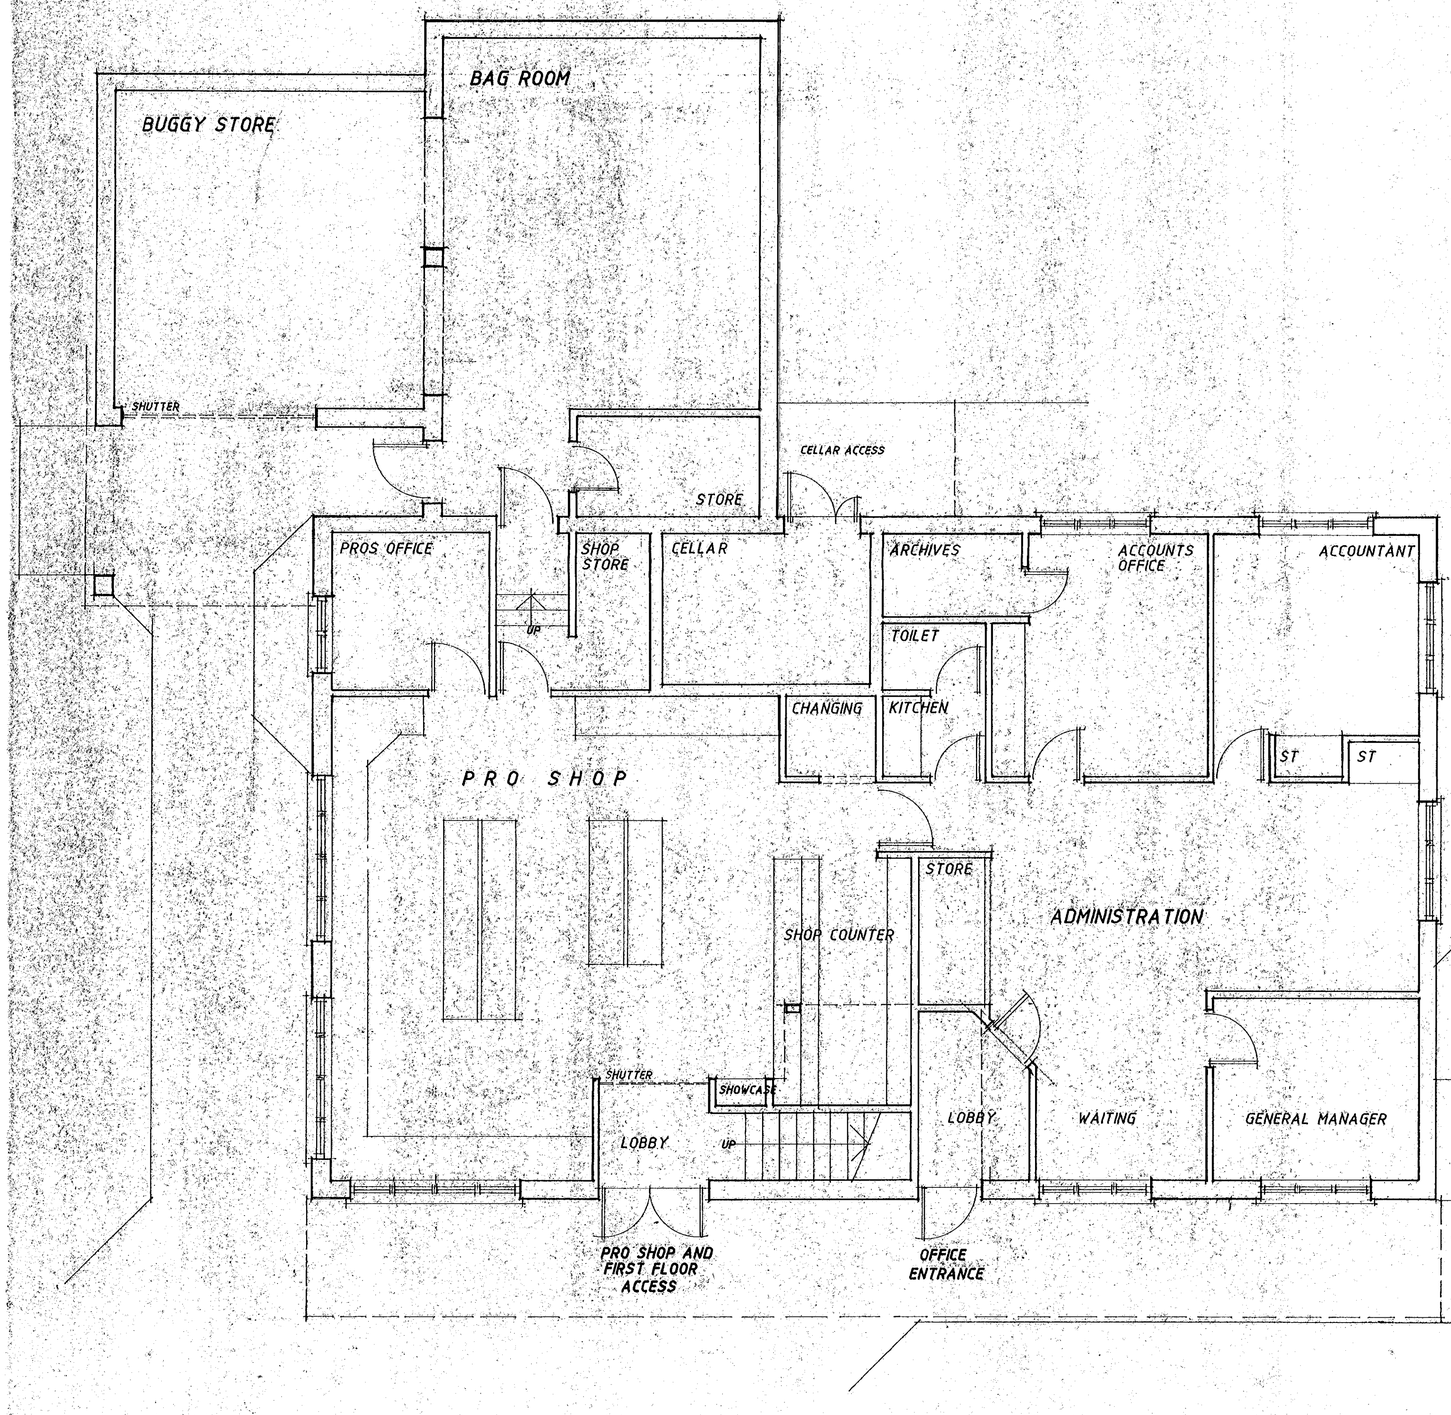

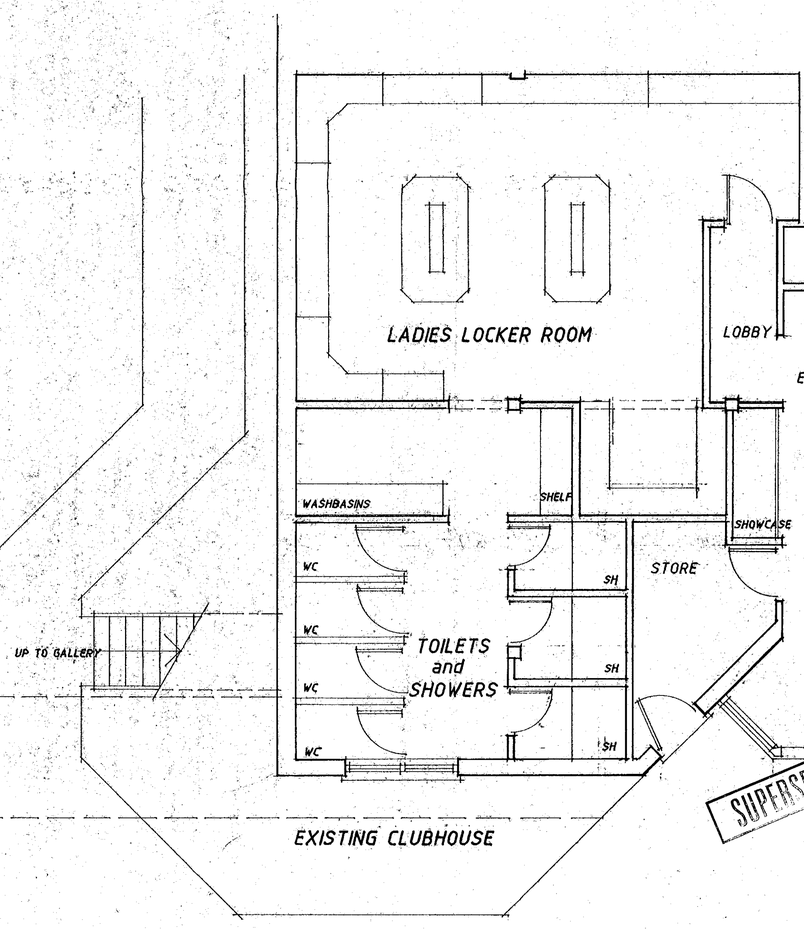

25 JAN. 2000* 0440

SUPERSEDED

Izod DESIGN

Chartered Architects
Landscape Consultants

14 Milton Road Wokingham
Berkshire RG40 1DB
Telephone 0118 977 0075
Facsimile 0118 977 0057

Client
BLGC

Project
CLUBHOUSE EXTENSION
BEARWOOD LAKES G C

Description
LOWER FLOOR PLAN

Scale	1 : 50
Project No.	2611
Drawing No.	21
Revision C	Date 12 JAN 00

MY 443454 R

DO NOT SCALE

Any discrepancies to be referred to Izod Design.

This drawing remains the Copyright of Izod Design.

REVISIONS

Date	Description	Ref.
17.12.99	BUGGY ENTRANCE REVISED	A
07.01.00	BAG STORE / BUGGY STORE COMBINED	B
12.01.00	BAG STORE REVISED	C
15.02.00	PRO SHOP REVISED PLANT ROOM ADDED	D
06.03.00	EXTENSION SITING REVISED	E

BUGGY STORE

BAG ROOM

SHUTTER

PLANT ROOM

CELLAR ACCESS

PROS OFFICE

SHOP STORE

CELLAR

ARCHIVES

ACCOUNTS OFFICE

ACCOUNTANT

TOILET

UP

CHANGING

KITCHEN

ST

SHOP COUNTER

LOBBY

PRO - SHOP

ADMINISTRATION

WAITING

SHUTTER

MEETING AREA

GENERAL MANAGER

PRO SHOP AND FIRST FLOOR ACCESS

OFFICE ENTRANCE

TROLLEY RAMP

STEPS UP

BUILDING LINK OVER

RAMP

UP TO BALCONY

BRIDGE LINK OVER

LADIES LOCKER ROOM

ENTRANCE

WASHBASINS

SHELF

SHOWCASE

WC

SH

STORE

TOILETS and SHOWERS

EXISTING CLUBHOUSE

08 MAR 2000

APPROVED

Izod DESIGN

Chartered Architects
Landscape Consultants

14 Milton Road Wokingham
Berkshire RG40 1DB
Telephone 0118 977 0075
Facsimile 0118 977 0057

Client

BLGC

Project

CLUBHOUSE EXTENSION
BEARWOOD LAKES G C

Description

LOWER FLOOR PLAN

Scale 1 : 50

Project No. 2611

Drawing No. 21

Revision E Date 6 MAR 00

DO NOT SCALE
Any discrepancies to be referred to Izod Design.
This drawing remains the Copyright of Izod Design.

REVISIONS

Date	Description	Rel.
07.01.00	STAIRCASE WINDOW ADDED	A
12.01.00	SECURITY FLAT REVISED	B

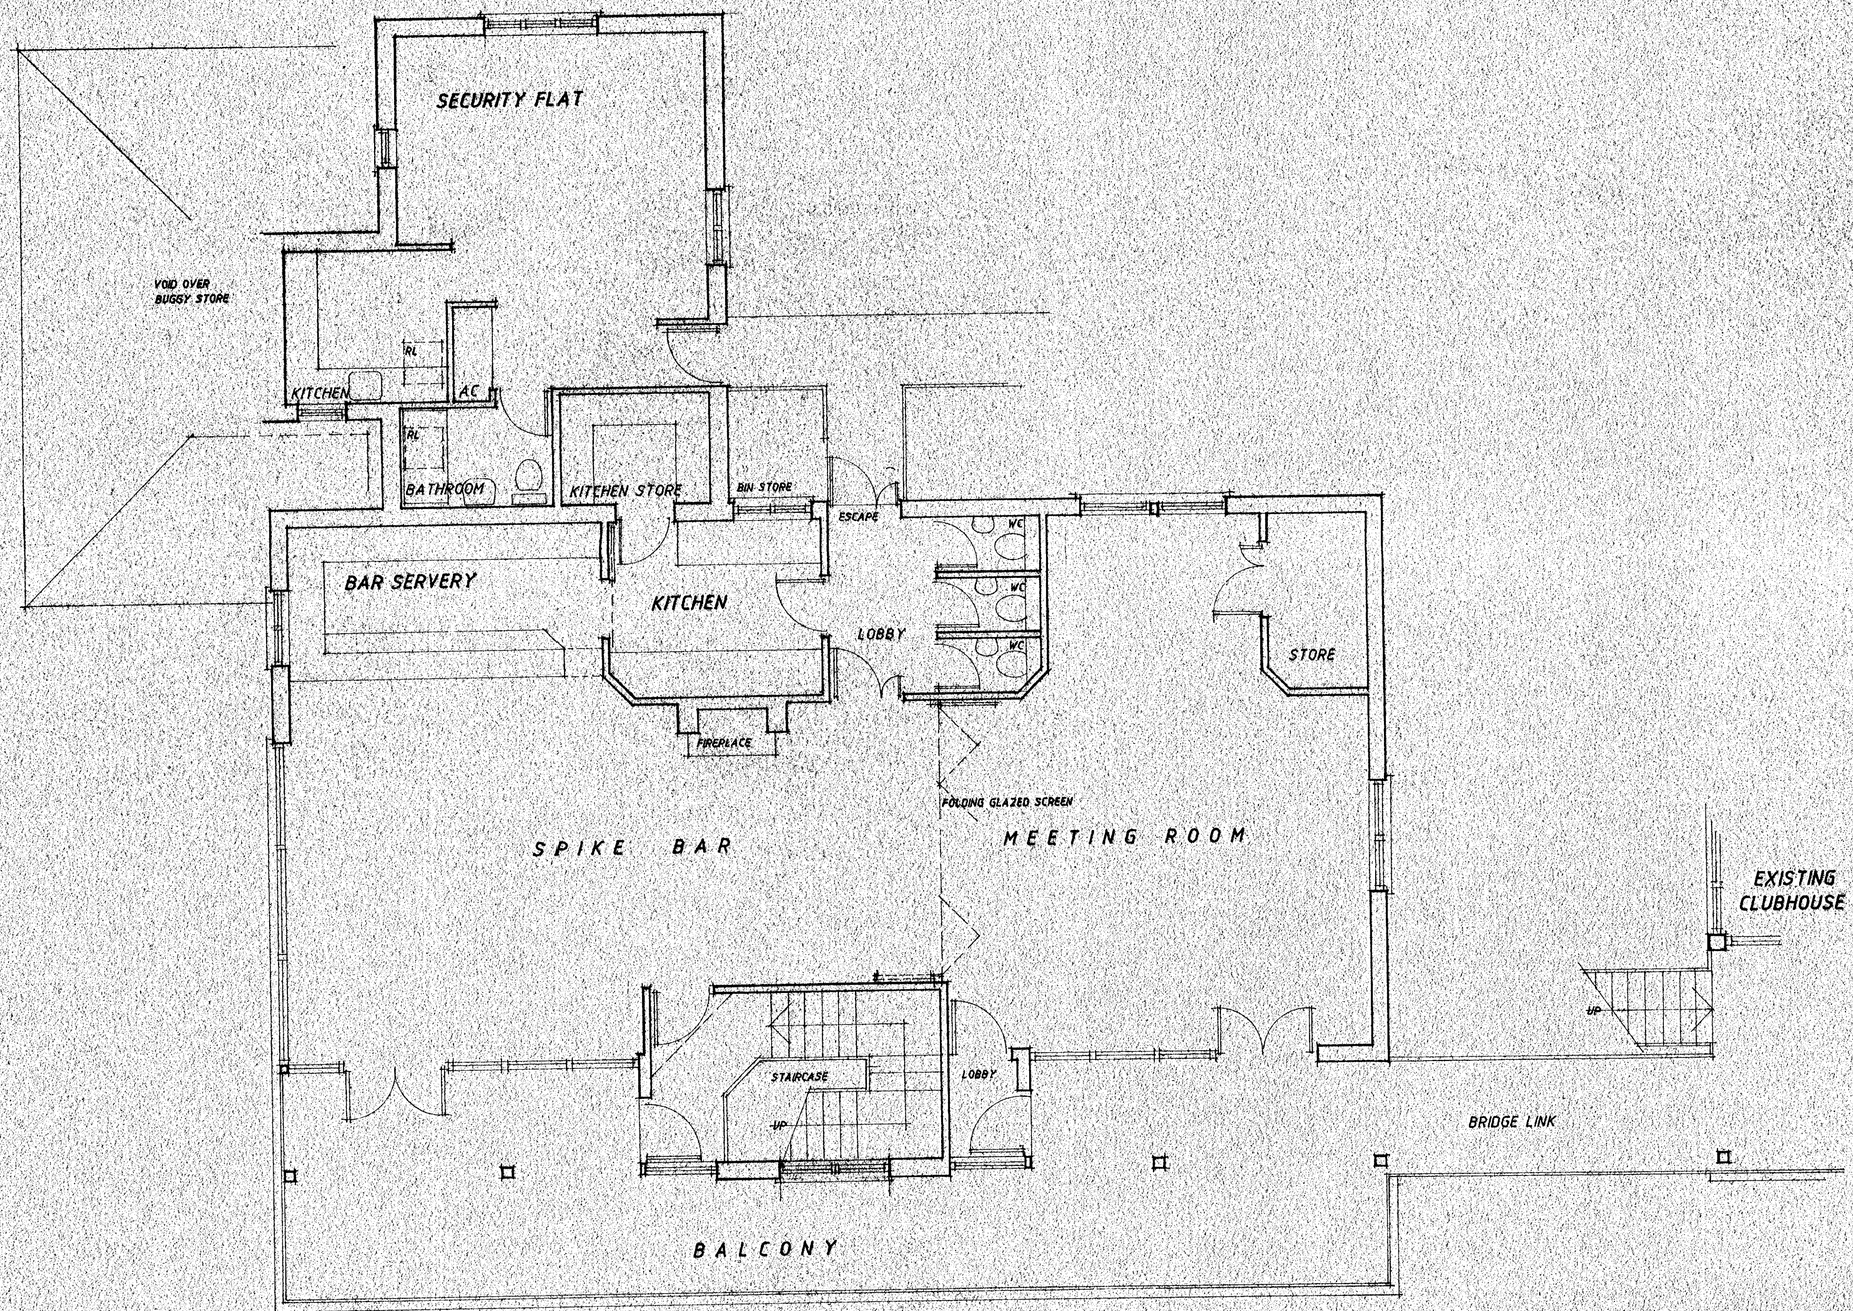

28 JAN 2000 0440

SUPERSEDED

Izod DESIGN
Chartered Architects
Landscape Consultants
14 Milton Road Wokingham
Berkshire RG40 1DB
Telephone 0118 977 0075
Facsimile 0118 977 0057

Client
BLGC

Project
CLUBHOUSE EXTENSION
BEARWOOD LAKES G C

Description
UPPER FLOOR PLAN

Scale 1:50
Project No. 2611
Drawing No. 22
Revision B. Date 12 JAN 00

MY 443454 R

DO NOT SCALE

Any discrepancies to be referred to Izod Design.
This drawing remains the Copyright of Izod Design.

REVISIONS

Date	Description	Ref.
07.01.00	STAIRCASE WINDOW ADDED	A
12.01.00	SECURITY FLAT REVISED	B
15.02.00	STAIRS AMENDED REVISED WINDOWS KITCHEN AMENDED FIRE RESITED	C
06.03.00	LINK ROOM ADDED FLAT TOILETS AND KITCHEN REVISED	D

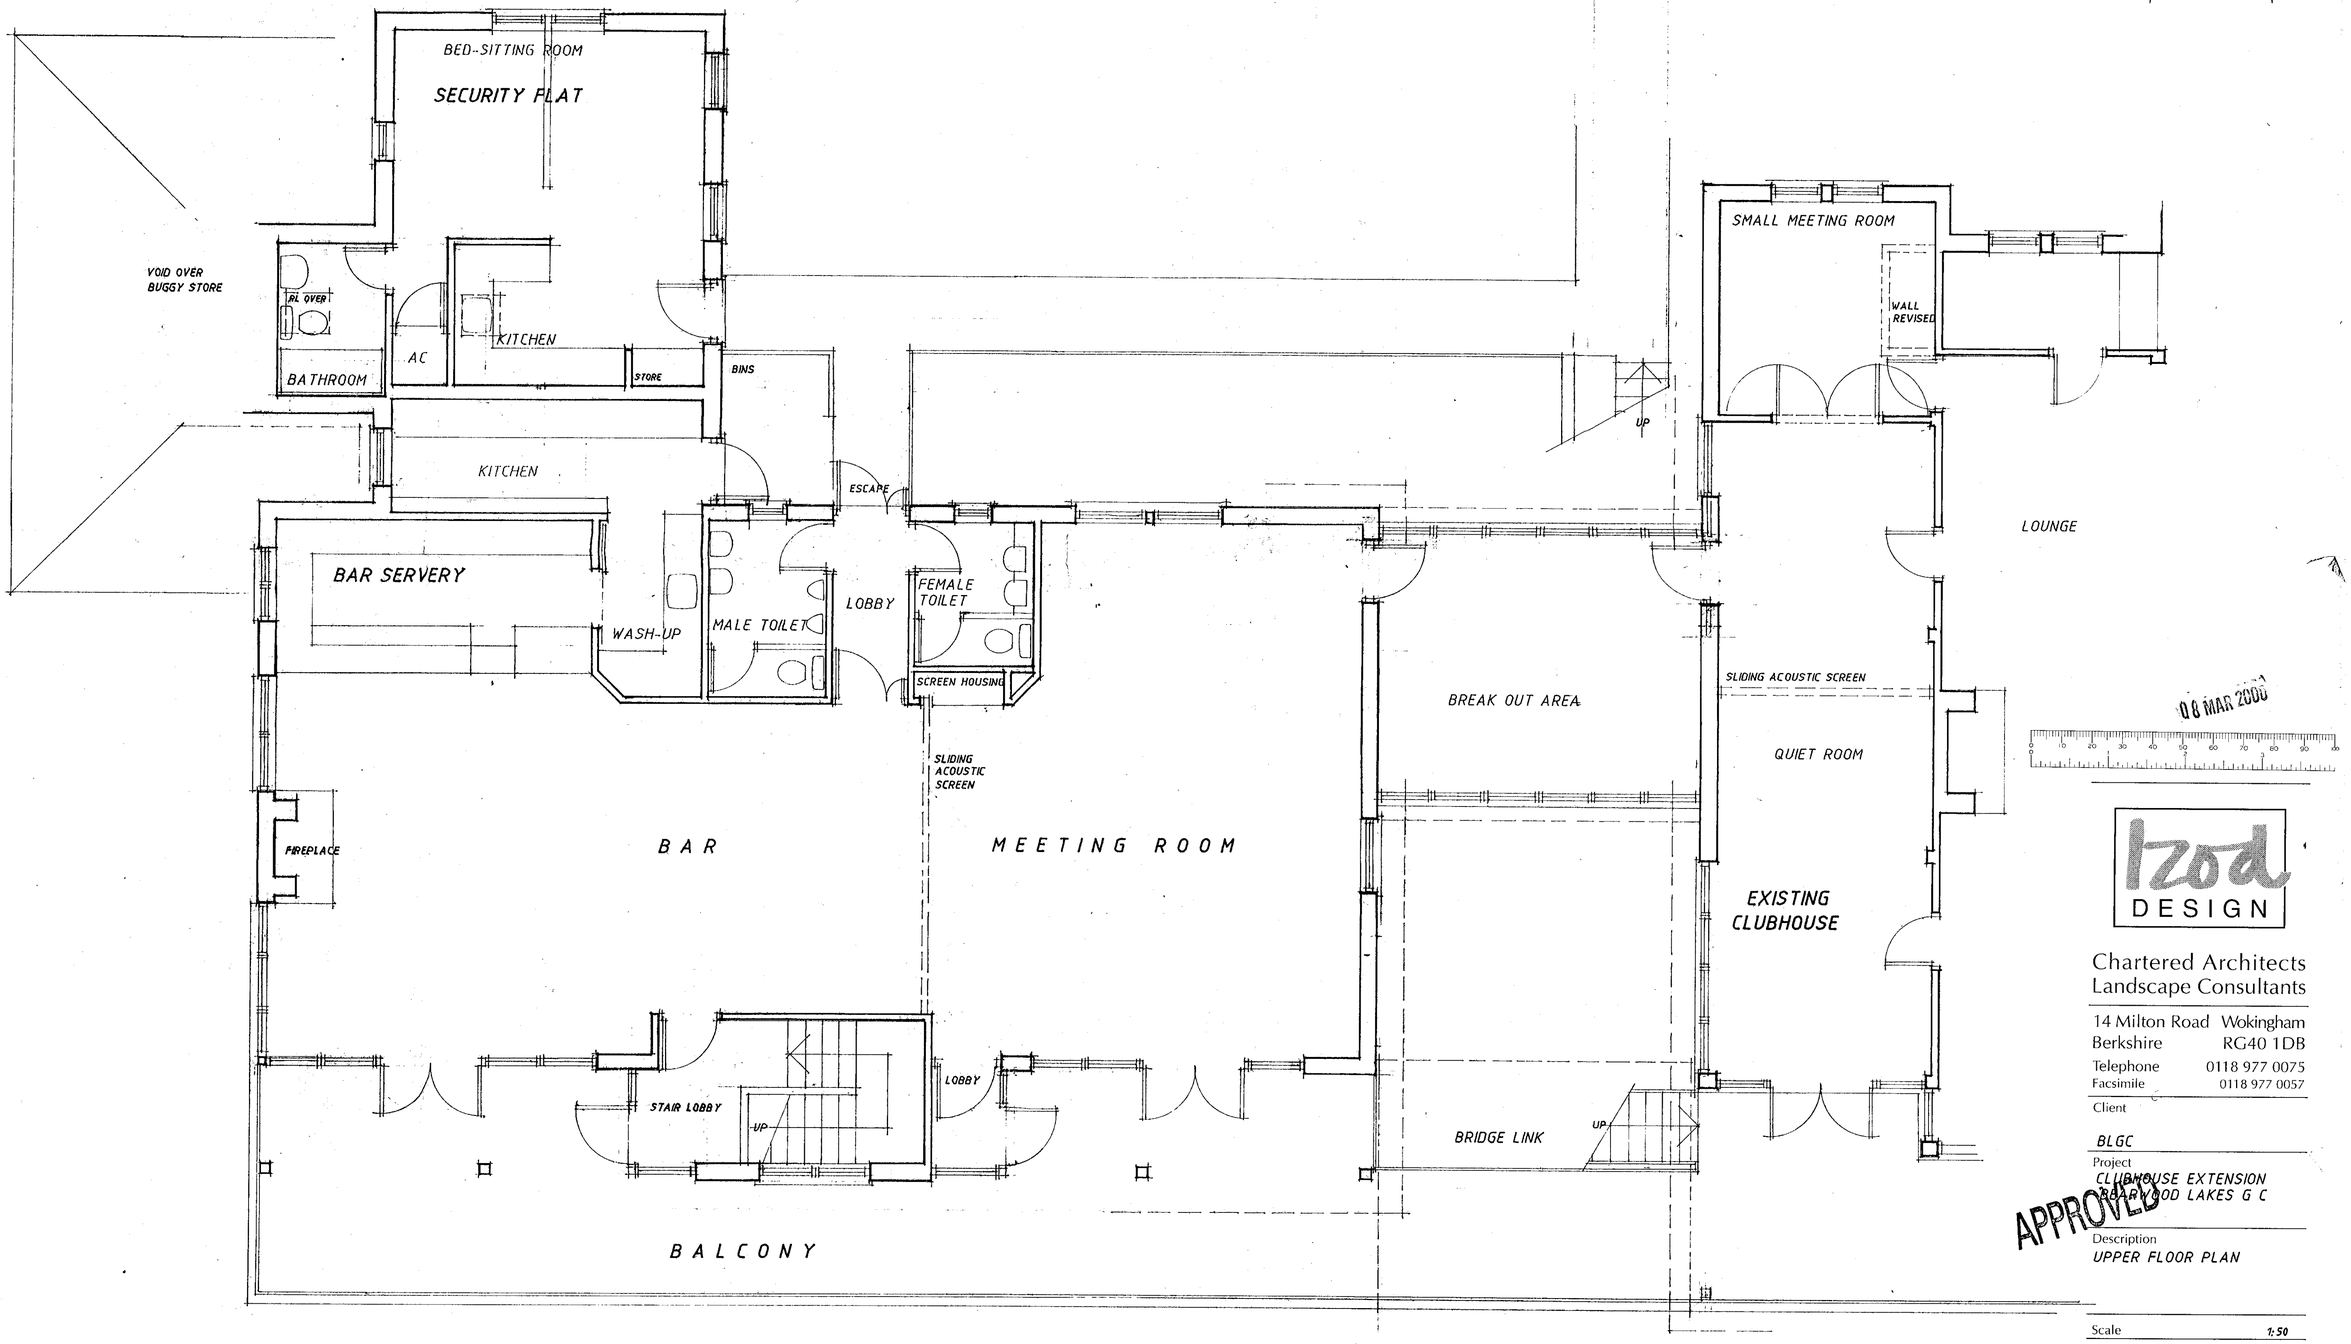

06 MAR 2000

Izod DESIGN

Chartered Architects
Landscape Consultants

14 Milton Road Wokingham
Berkshire RG40 1DB
Telephone 0118 977 0075
Facsimile 0118 977 0057

Client

BLGC

Project

CLUBHOUSE EXTENSION
BARWOOD LAKES G C

APPROVED

Description

UPPER FLOOR PLAN

Scale	1:50
Project No.	2611
Drawing No.	22
Revision D	Date 6 MAR 00

MY 443454 R