24.JAN.2000* 0446

All dimensions to be checked on site and the Architect notified of any discrepancy before the work is put in hand. All Copyrights reserved.

REPRODUCED AND ENLARGED FROM THE 1999 ORDNANCE SURVEY
1 : 1250 SUPERPLAN MAP WITH THE PERMISSION OF THE
CONTROLLER OF HER MAJESTY'S STATIONERY OFFICE
© CROWN COPYRIGHT
AR 155950

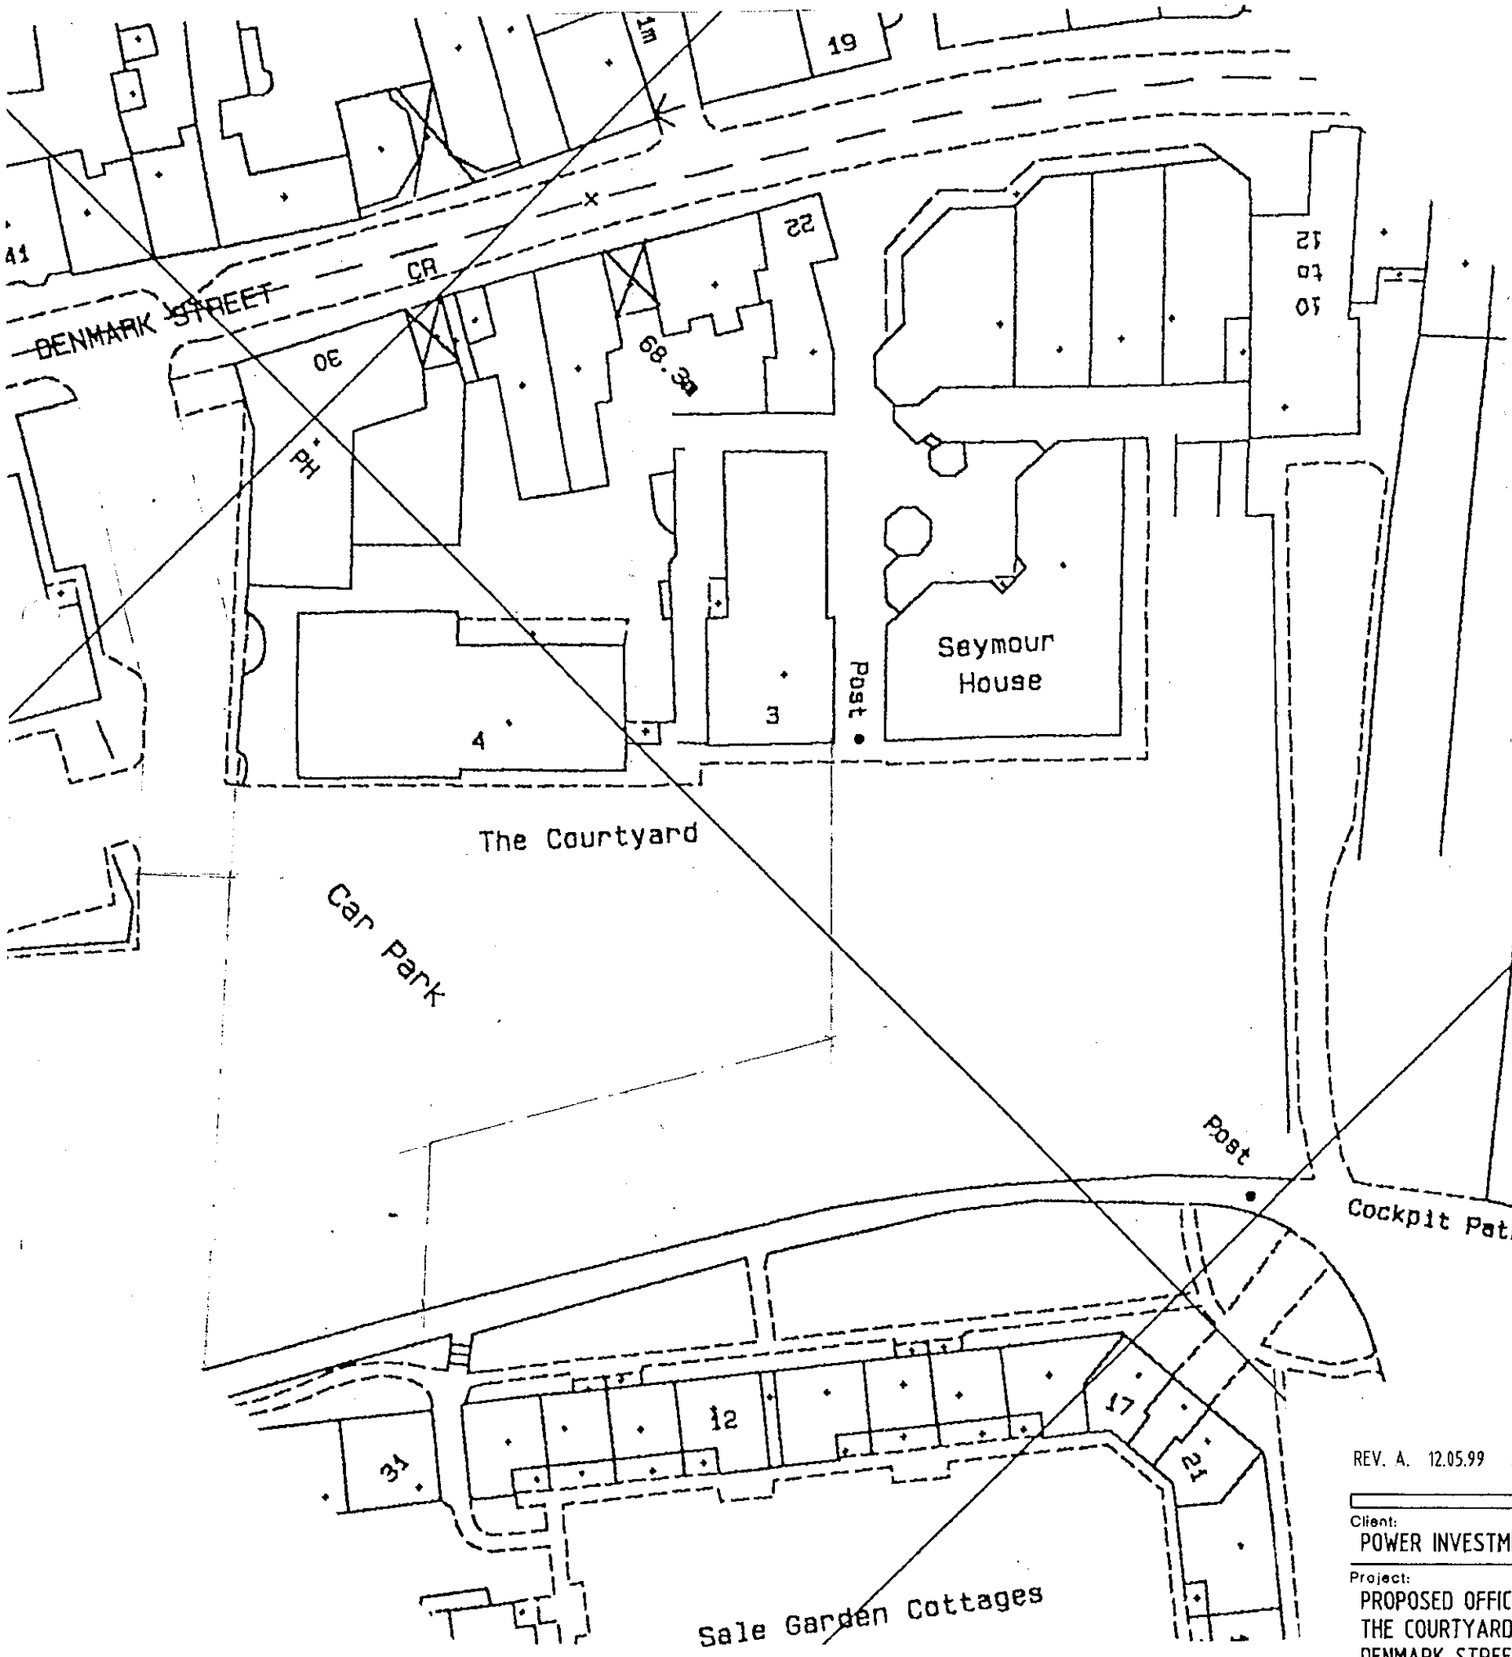

SITE PLAN 1 : 500



LOCATION PLAN 1 : 1250

REV. A. 12.05.99 APPLICATION BOUNDARY EXTENDED TO DENMARK STREET.

Client: POWER INVESTMENTS LIMITED	Drawing: LOCATION : SITE PLANS	
Project: PROPOSED OFFICES THE COURTYARD DENMARK STREET, WOKINGHAM	Scale: as shown	Date: APRIL 1999
	Dwg.no: 98 : 1568 : LOC. REV. A	

HALSON MACKLEY PARTNERSHIP
Chartered Architect
36 Queens Road
Reading RG1 4AU
Tel: 0118 958 1555
Fax: 0118 939 3028

THIS DRAWING IS INDICATIVE ONLY NOT FORMING PART OF THE APPLICATION BUT SHOWING THE FORM OF LAYOUT THE BUILDING MAY TAKE

24. JAN. 2000* 0446

NO.4

NO.3

SEYMOUR HOUSE

ACCESS

LINK IN ROOFSPACE

BRIDGE OVER

EXIT / LIFT / STAIRCASE

LINE OF PROPOSED BUILDING OVER AT FIRST FLOOR PLUS ROOFSPACE

CAR PARK

CAR PARK

COCKPIT PATH

All dimensions to be checked on site and the Architect notified of any discrepancy before the work is put in hand. All Copyrights reserved.

0 10 20 30 40 50 60 70 80 90 100

0 1 2 3

Client: POWER INVESTMENTS LIMITED

Project: PROPOSED OFFICES THE COURTYARD DENMARK STREET WOKINGHAM

Drawing: REVISED SITE LAYOUT

Scale: 1 : 250

Date: JANUARY 2000

Dwg.no: 98 : 1568 : A3 : 4

HALSON MACKLEY PARTNERSHIP
Chartered Architect
36 Queens Road
Reading RG1 4AU
Tel: 0118 958 1555
Fax: 0118 939 3028

All dimensions to be checked on site and the Architect notified of any discrepancy before the work is put in hand. All Copyrights reserved.

NO.4

NO.3

SEYMOUR HOUSE

ACCESS

LINE OF PROPOSED BUILDING OVER FIRST FLOOR PLUS ROOFSPACE

STAIR

ENTRANCE / LIFT

STAIR

CAR PARK

CAR PARK

COCKPIT PATH

REFUSED

14.MAY1999* 69747

THIS DRAWING IS INDICATIVE ONLY NOT FORMING PART OF THE APPL
BUT SHOWING THE FORM OF LAYOUT THE BUILDING MAY TAKE

0 10 20 30 40 50 60 70 80 90 100

Client: POWER INVESTMENTS LIMITED	Drawing: SITE LAYOUT
Project: PROPOSED OFFICES THE COURTYARD DENMARK STREET. WOKINGHAM	Scale: 1 : 250 / Date: APRIL 1999
	Dwg.no: 98 : 1568 : A3 : 3

HALSON MACKLEY PARTNERSHIP
Chartered Architect
36 Queens Road
Reading RG1 4AU
Tel: 0118 958 1555
Fax: 0118 939 3028

24.JAN.2000* 0446

All dimensions to be checked on site and the Architect notified of any discrepancy before the work is put in hand. All Copyrights reserved.

REPRODUCED AND ENLARGED FROM THE 1999 ORDNANCE SURVEY 1 : 1250 SUPERPLAN MAP WITH THE PERMISSION OF THE CONTROLLER OF HER MAJESTY'S STATIONERY OFFICE
© CROWN COPYRIGHT
AR 155950

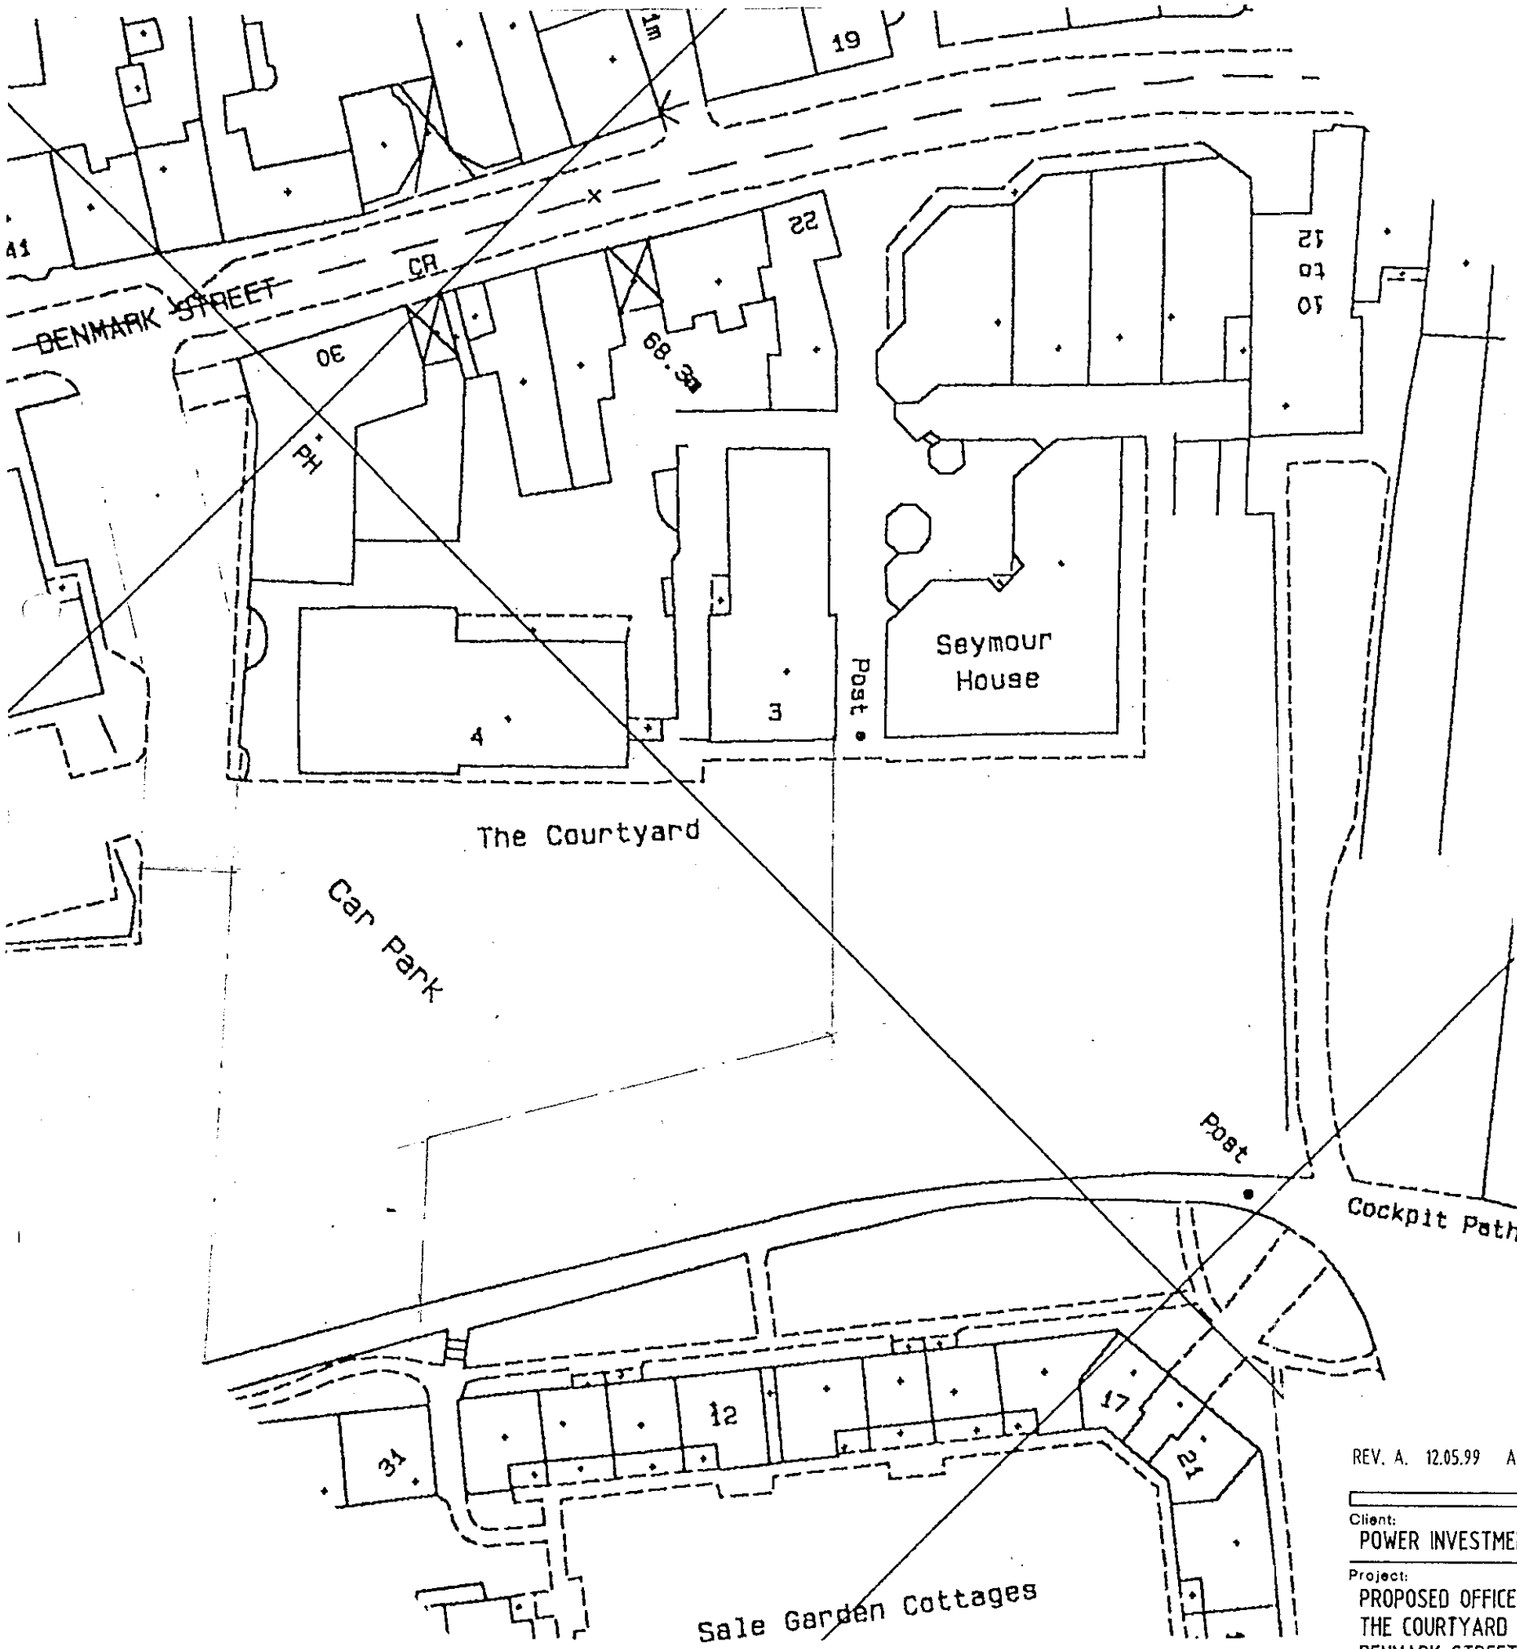

SITE PLAN 1 : 500

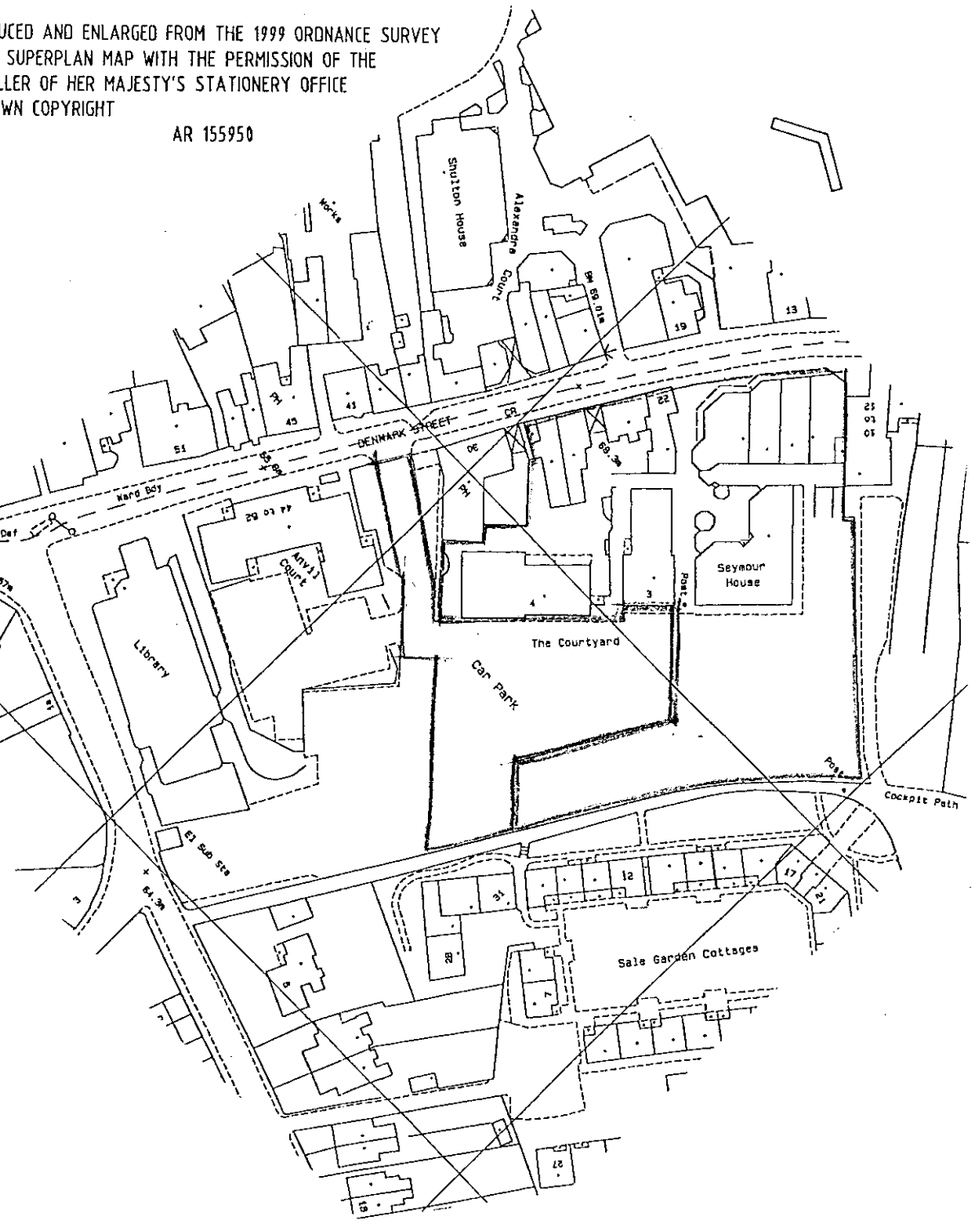

LOCATION PLAN 1 : 1250

REV. A. 12.05.99 APPLICATION BOUNDARY EXTENDED TO DENMARK STREET.

Client: POWER INVESTMENTS LIMITED	Drawing: LOCATION : SITE PLANS	
Project: PROPOSED OFFICES THE COURTYARD DENMARK STREET, WOKINGHAM	Scale: as shown	Date: APRIL 1999
	Dwg.no: 98 : 1568 : LOC. REV. A	

HALSON MACKLEY PARTNERSHIP
Chartered Architect
36 Queens Road
Reading RG1 4AU
Tel: 0118 958 1555
Fax: 0118 939 3028

THIS DRAWING IS INDICATIVE ONLY NOT FORMING PART OF THE APPLICATION BUT SHOWING THE FORM OF LAYOUT THE BUILDING MAY TAKE

24 JAN 2000* 0446

NO.4

NO.3

SEYMOUR HOUSE

ACCESS

LINK IN ROOFSPACE

BRIDGE OVER

EXIT / LIFT / STAIRCASE

LINE OF PROPOSED BUILDING OVER AT FIRST FLOOR PLUS ROOFSPACE

CAR PARK

CAR PARK

COCKPIT PATH

All dimensions to be checked on site and the Architect notified of any discrepancy before the work is put in hand. All Copyrights reserved.

0 10 20 30 40 50 60 70 80 90 100

0 2 3

Client: POWER INVESTMENTS LIMITED

Project: PROPOSED OFFICES THE COURTYARD DENMARK STREET WOKINGHAM

Drawing: REVISED SITE LAYOUT

Scale: 1 : 250

Date: JANUARY 2000

Dwg.no: 98 : 1568 : A3 : 4

HALSON MACKLEY PARTNERSHIP
Chartered Architect
36 Queens Road
Reading RG1 4AU
Tel: 0118 958 1555
Fax: 0118 939 3028