PLANNING SERVICES	HPT
POL	TLS
DC	ENF
APP	
CS	
14 FEB 2000	
COPIES TO:	ACK:
	FILE:

Tree Survey

A High Category

B Moderate Category

C Low Category

D Fell Category

Nots: Tree categories to BS5837:1991

0 10 20 30 40 50 60 70 80 90 100

Site:	House In the Trees Maiden Erleigh Drive Reading Berks
Job Number	: 99060
Scale	: 1:250
Survey Date	: 7 January 2000
Surveyed By	: R D D Grainger Dip Arb (RFS) F Arbor A

TECHNICAL SERVICES

Arboricultural Consultants

21 Burpham Lane, Guildford, Surrey GU4 7LN

Tel: 01483 532786 Fax: 01483 534636

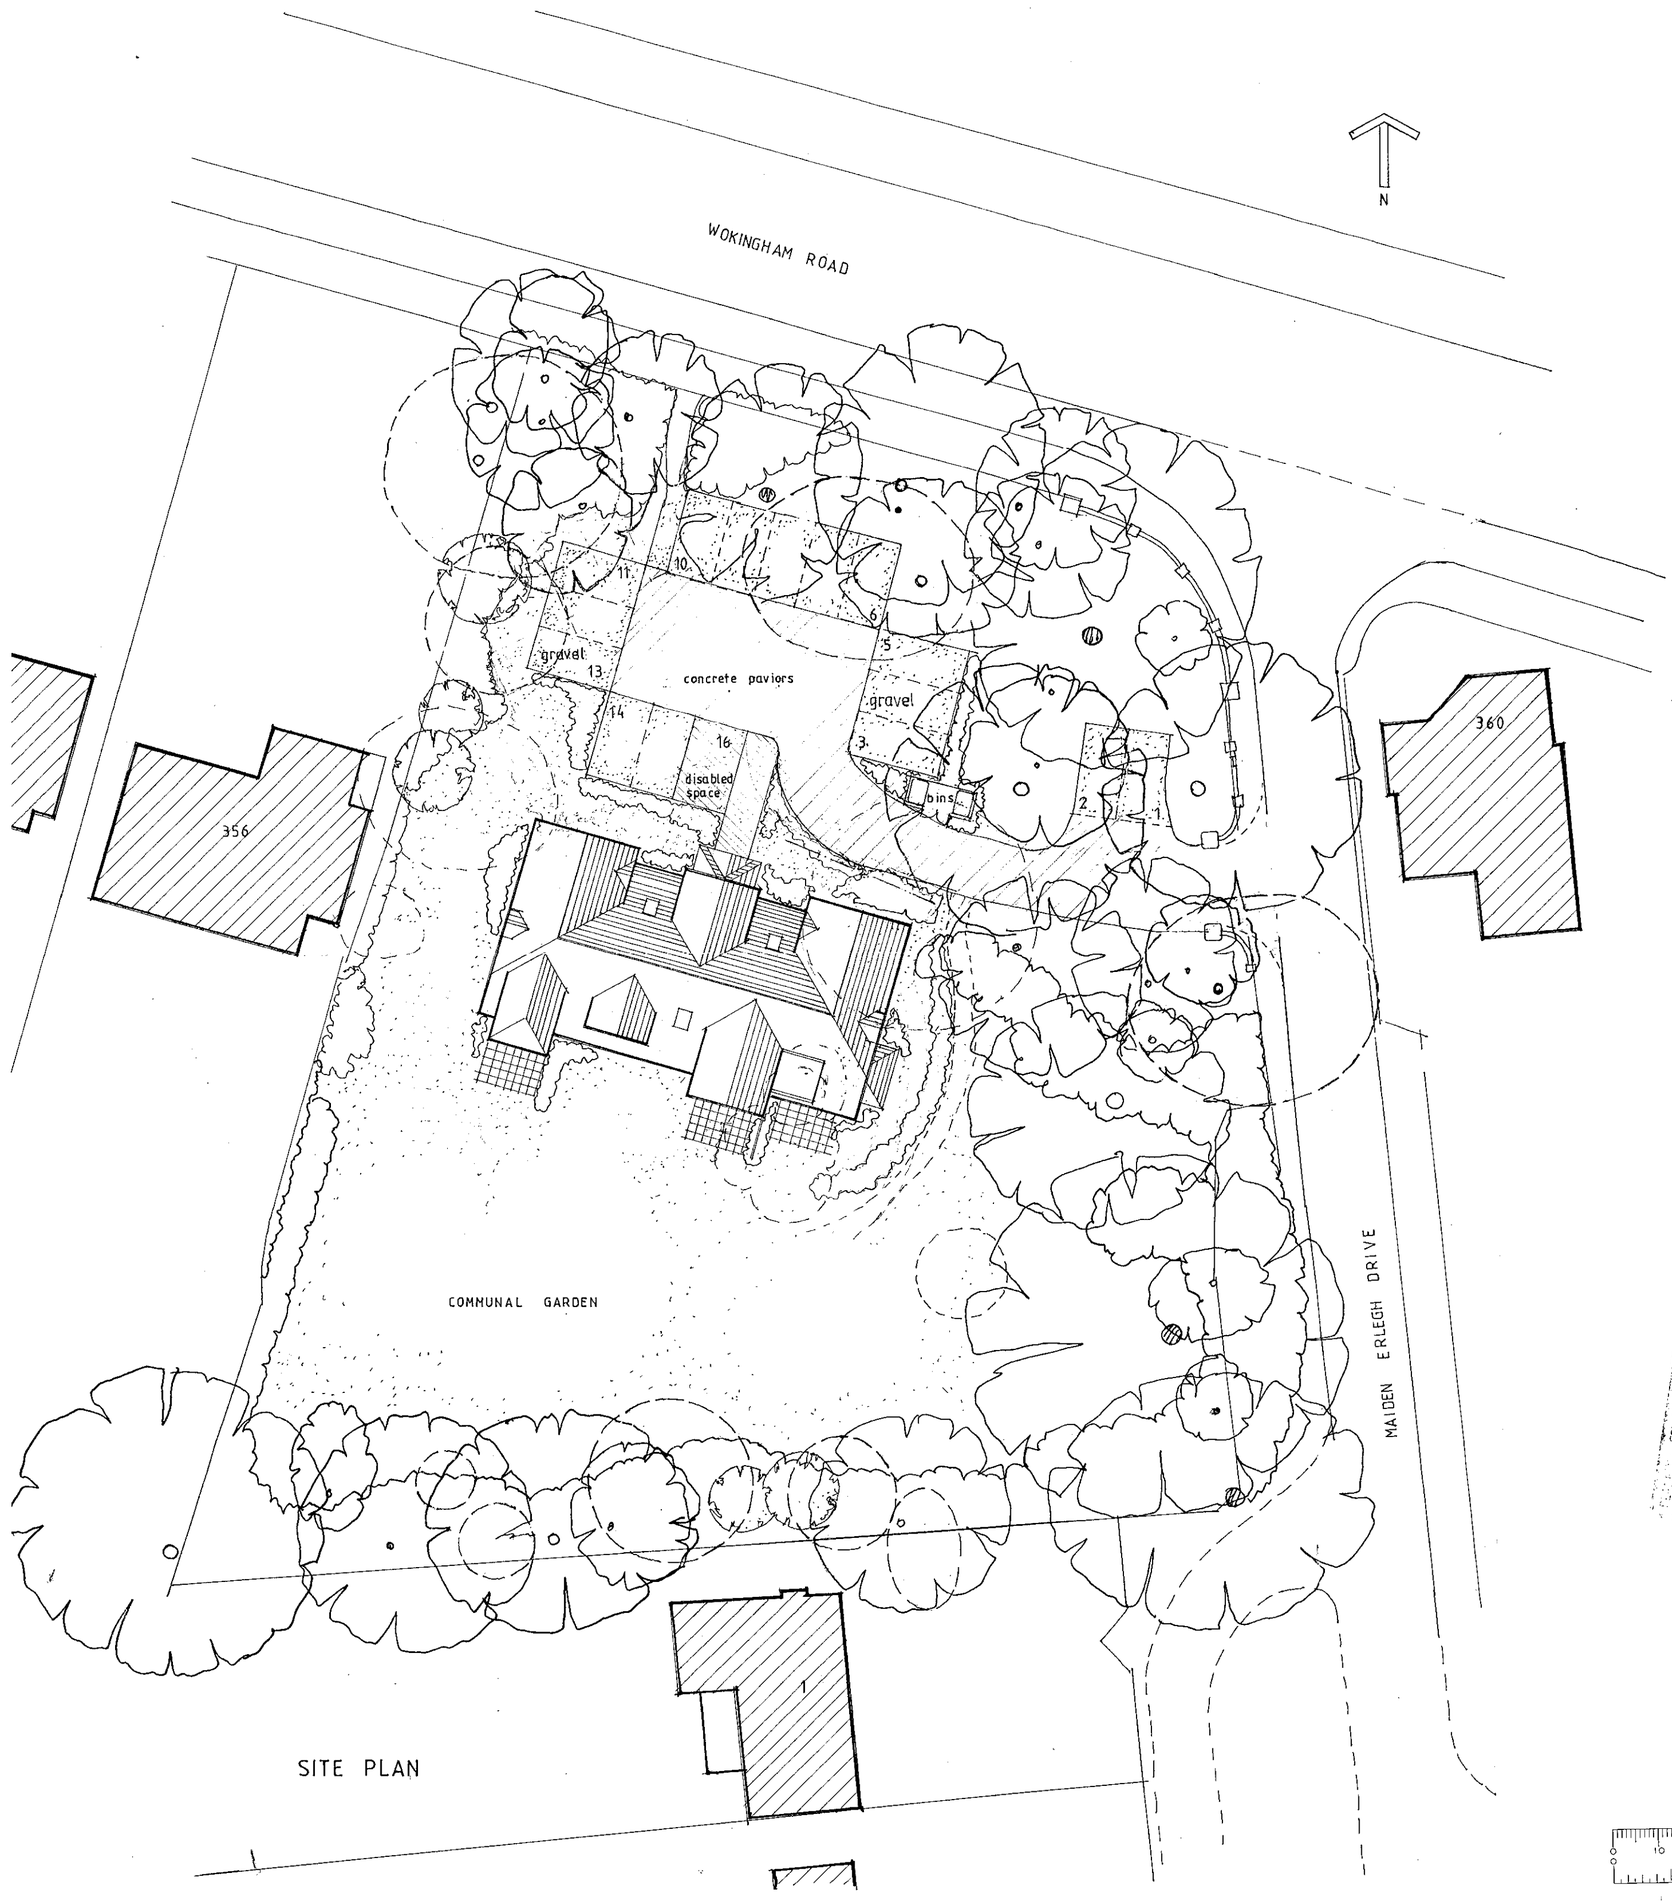

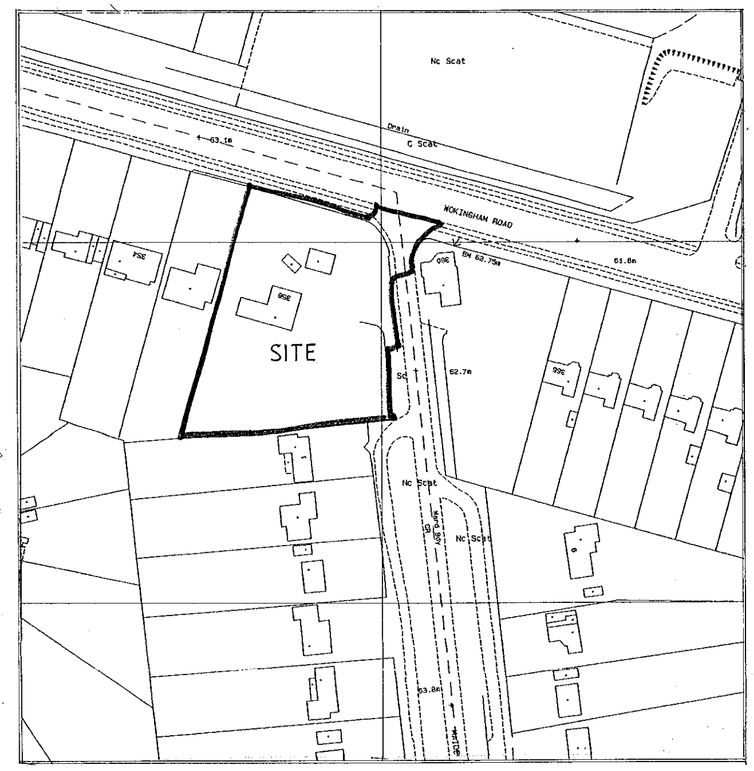

0451

REVISED PLAN

letter	date	revision
A	28.3.2000	POSN OF FLATS AND PARKING REVISED

job RESIDENTIAL DEVELOPMENT
HOUSE IN THE TREES
MAIDEN ERLEGH DRIVE

client T. A. FISHER

drawing PLANS
SITE AND LOCATION

scale 1:250 , 1:1250

date JAN 2000

drawn by P.B.

1473-1 A

(0118) 9507100
THE STUDIO
101 LONDON ROAD
READING BERKSHIRE
CHARTERED ARCHITECTS
ANDREWS KALIK ASSOCIATES

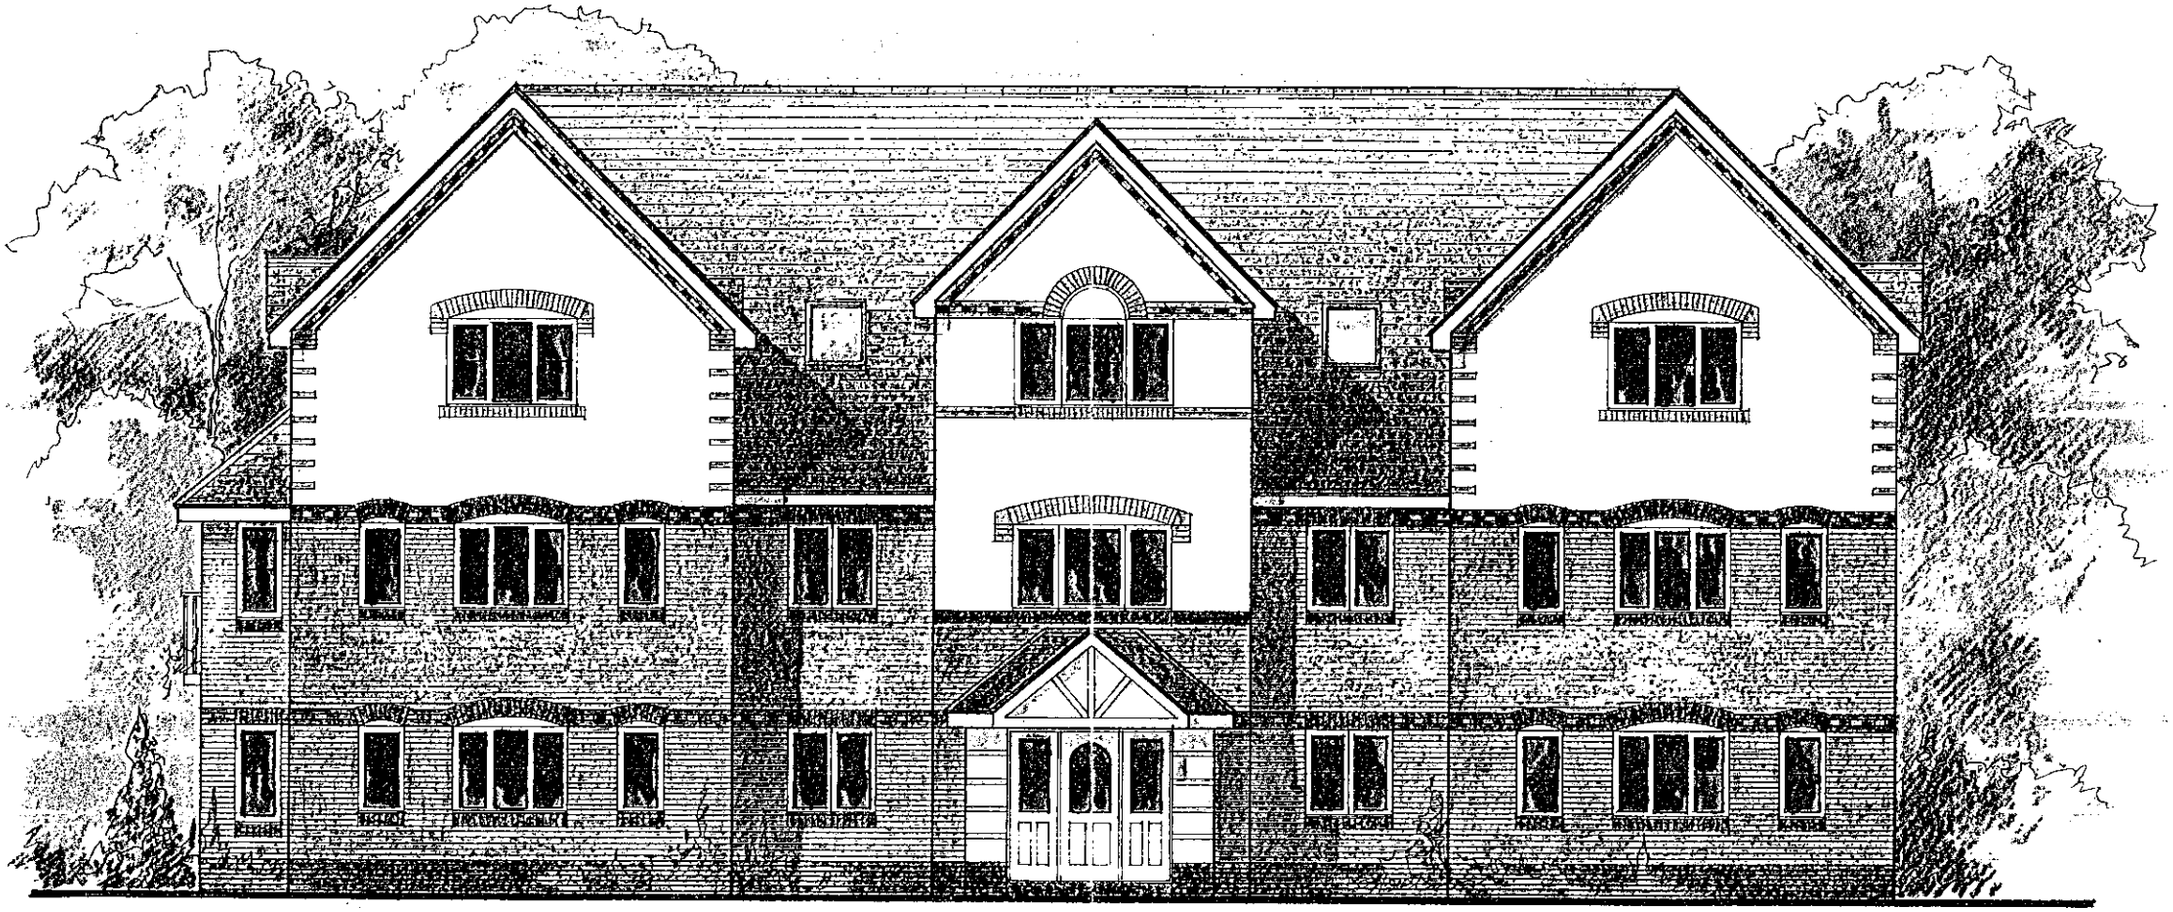

FRONT ELEVATION

letter | date | revision

job RESIDENTIAL DEVELOPMENT
HOUSE IN THE TREES
MAIDEN ERLEGH DRIVE

client
T. A. FISHER

drawing
ELEVATION

scale 1:100

date JAN 2000

drawn by I.S.

1473-4

(0118) 9507100
THE STUDIO
101 LONDON ROAD
READING
BERKSHIRE
CHARTERED ARCHITECTS
ANDREWS KALIK ASSOCIATES



SIDE ELEVATION



FRONT ELEVATION



REAR ELEVATION

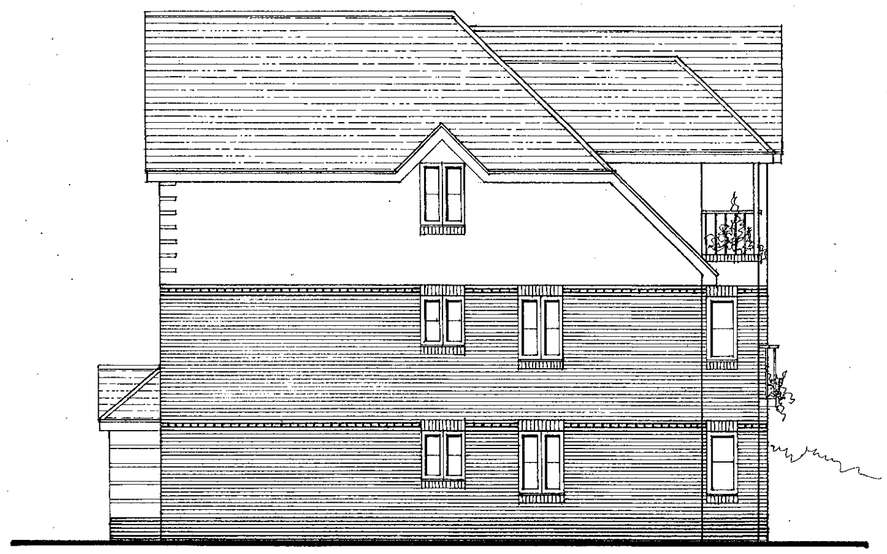

SIDE ELEVATION

letter	date	revision

job
RESIDENTIAL DEVELOPMENT
HOUSE IN THE TREES
MAIDEN ERLEGH DRIVE

client
T. A. FISHER

drawing
ELEVATIONS

scale 1:100

date JAN 2000

drawn by I.S.

1473-3

ANDREWS KALIK ASSOCIATES
CHARTERED ARCHITECTS
READING BERKSHIRE
101 LONDON ROAD
THE STUDIO
(0118) 9501700

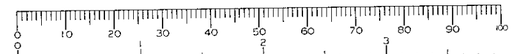

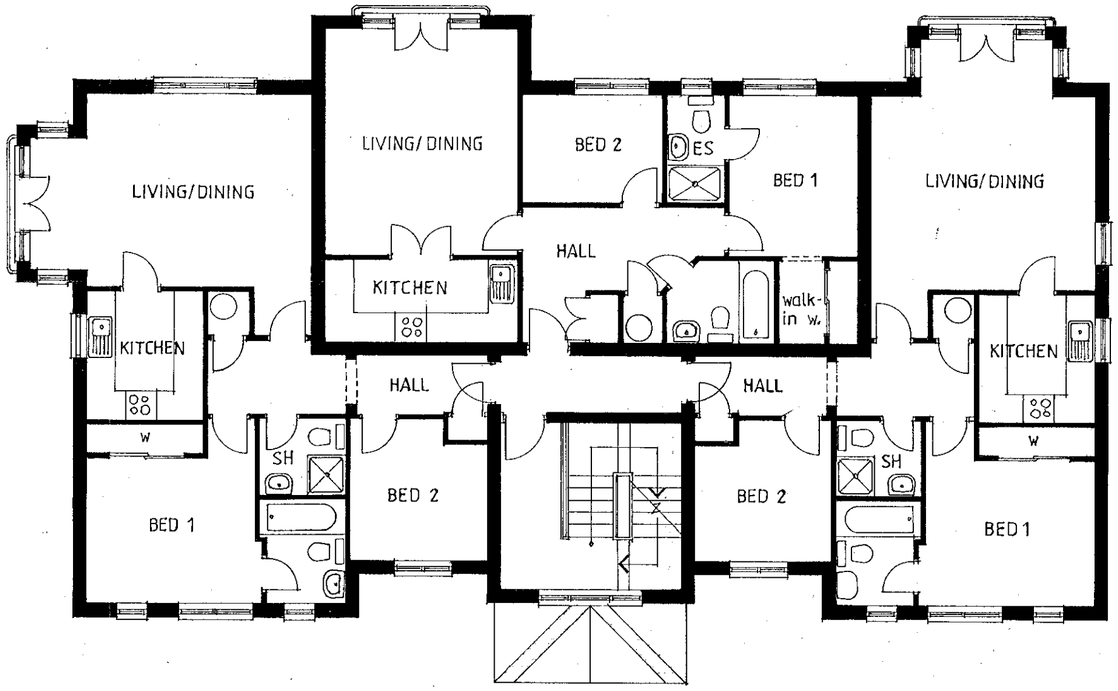

FIRST FLOOR PLAN

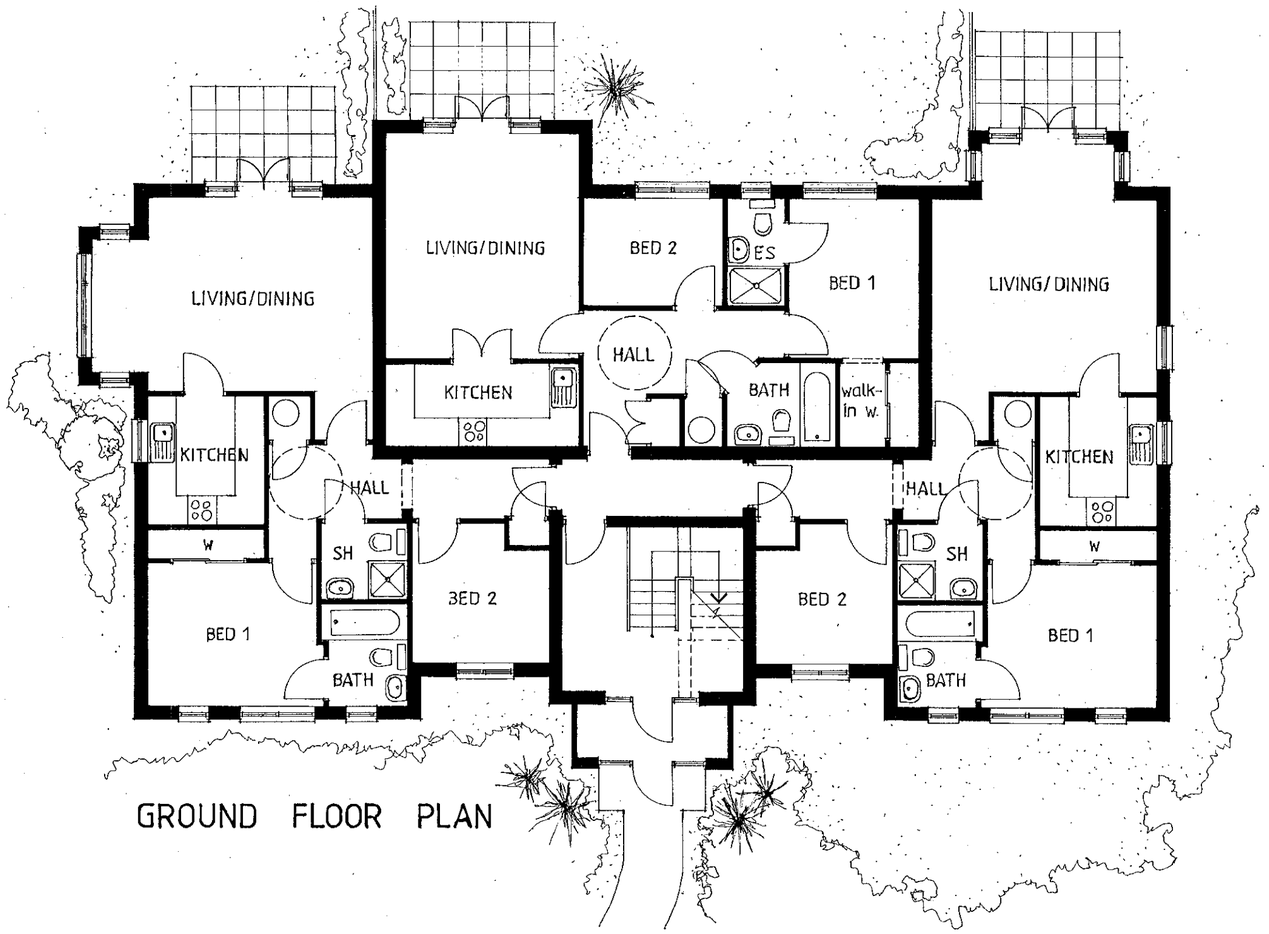

GROUND FLOOR PLAN

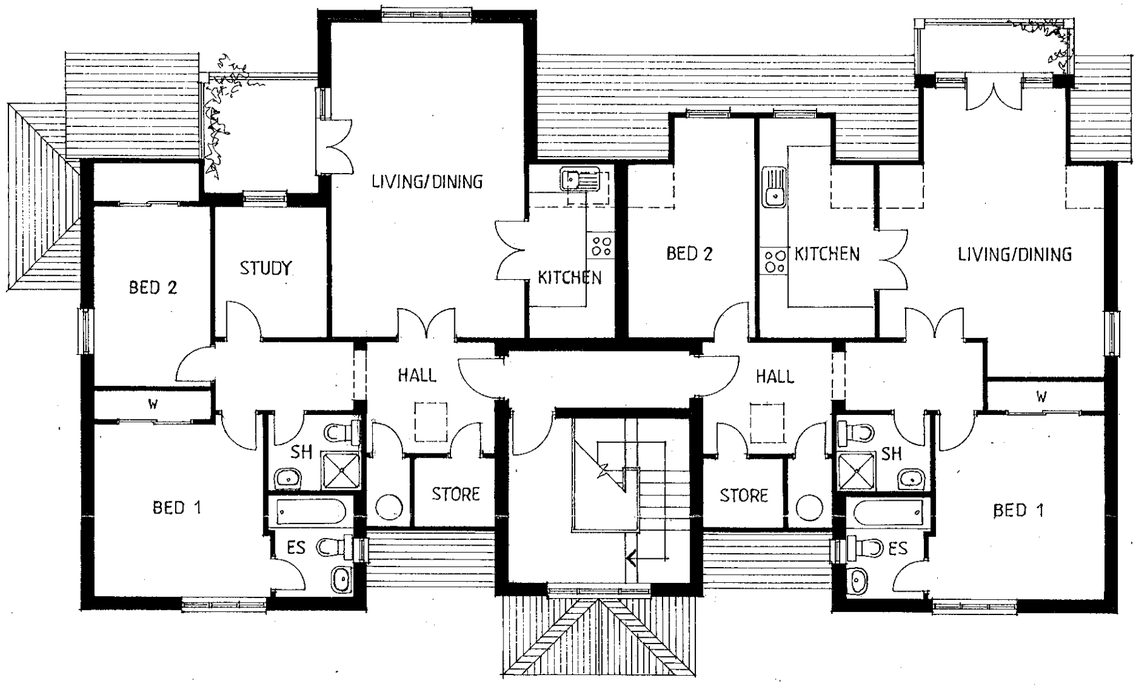

SECOND FLOOR PLAN

letter	date	revision

job RESIDENTIAL DEVELOPMENT
HOUSE IN THE TREES
MAIDEN ERLEGH DRIVE

client T. A. FISHER

drawing FLOOR PLANS
GROUND, FIRST AND SECOND

scale 1:100

date JAN 2000

drawn by I.S.

1473-2

CHARTERED ARCHITECTS
ANDREWS KALIK ASSOCIATES
101 THE STUDIO LONDON ROAD READING BERKSHIRE
(0118) 9501700

0 10 20 30 40 50 60 70 80 90 100
1 2 3

WOKINGHAM ROAD

HOUSE IN THE TREES

MAIDEN ERLEGH DRIVE

Concrete Channel

Tarmac

Gravel

Concrete Paving

Grass

Shrubs

Garage

Shed

Pond

Planter

Stump

Tree Canopy

Bus Shelter

Litter Bin

Kerb

IC UTL CL 49.90

Ridge Level 59.58

Eaves Level 55.51

Ridge Level 57.77

Eaves Level 55.80

Horse Chestnut 10h

Horse Chestnut 15h

Horse Chestnut 12h

Horse Chestnut 6h

Beech 10h

Beech 12h

Beech 15h

Beech 9h

Beech 8h

Beech Saplings 2–4h

Oak 12h

Oak 20h

Oak 15h

Oak 18h

Oak 16h

Ash 10h

Ash 8h

Yew 8h

Yew 7h

Yew 10h

Holly 6h

Cypress 8h

Laburnum 8h

Cherry 6h

Hw 8h

U 8h

U 4h

Laurel Hedge 3h

CWF 0.9h

CBF 1.5h

CBF 1.3h

CBF 2.0h

CBF 1.8h

IRF 1.1h

Brick Wall 0.6h

Wire Mesh Fence 1.0h

Post

Step

Planter

Concrete Paving

Gravel

Shrubs

Grass

Tarmac

Concrete Channel

Concrete

Pond

Stump

Garage

Shed

Tree Canopy

Bus Shelter

Litter Bin

Kerb

RS

RNP

OHC

LP

TP

SV

IC Foul CL 50.57 IL 50.07

IC Foul CL 50.44 IL 50.04

IC Foul CL 50.54 IL 50.15

IC Foul CL 50.39 IL 48.13

IC Foul CL 50.34 IL 49.01

IC Foul CL 50.63 IL 49.77

100mm

300mm

50.5m

51.0m

4-2

11

8

9

7

6

1

3

4

2

5

THE HOUSE IN THE TREES

WOKINGHAM ROAD

MAIDEN ERLEGH DRIVE

New Entrance gateway.

shrubs cut back

railings (1.8m high)

Yew tree to be removed. -(one sided canopy).

New 2m wide public footpath

Section of wall removed.

New wall, piers & railings

The House in the Trees

Foot path proposal.

WOKINGHAM ROAD

MAIDEN ERLEGH DRIVE

concrete paviors

gravel

gravel

disabled space 15

bins

13

11

10

6

5

3

2

1

356

360

COMMUNAL GARDEN

SITE PLAN

26.JAN.2000* 0451

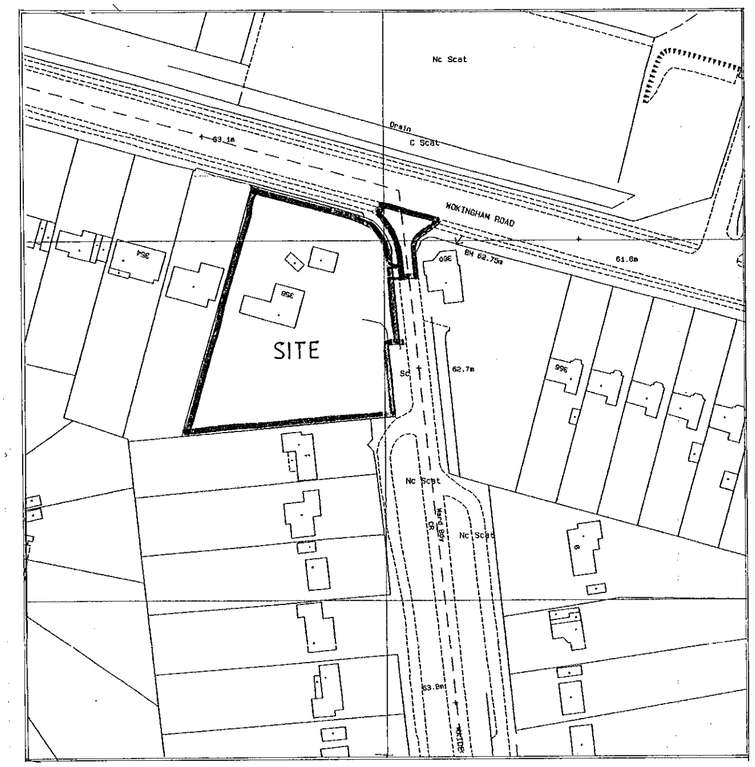

LOCATION PLAN

0 10 20 30 40 50 60 70 80 90 100

letter date revision

job RESIDENTIAL DEVELOPMENT
HOUSE IN THE TREES
MAIDEN ERLEGH DRIVE

client T. A. FISHER

drawing PLANS
SITE AND LOCATION

scale 1:250 , 1:1250

date JAN 2000

drawn by P.B.

1473-1

(0118) 9507100
THE STUDIO
101 LONDON ROAD
READING BERKSHIRE
CHARTERED ARCHITECTS
ANDREWS KALIK ASSOCIATES

PLANNING SERVICES	HPT
POL	TLS
DC	ENF
APP	
CS	
14 FEB 2000	
COPIES TO:	ACK:
	FILE:

Tree Survey

A High Category

B Moderate Category

C Low Category

D Fell Category

Note: Tree categories to BS5837:1991

0 10 20 30 40 50 60 70 80 90 100

0 2 3

Site: House In the Trees
Maiden Erleigh Drive
Reading
Berks

Job Number : 99060
Scale : 1:250
Survey Date : 7 January 2000
Surveyed By : R D D Grainger Dip Arb (RFS) F Arbor A

TECHNICAL SERVICES
Arboricultural Consultants
21 Burpham Lane, Guildford, Surrey GU4 7LN
Tel: 01483 532766 Fax: 01483 534836

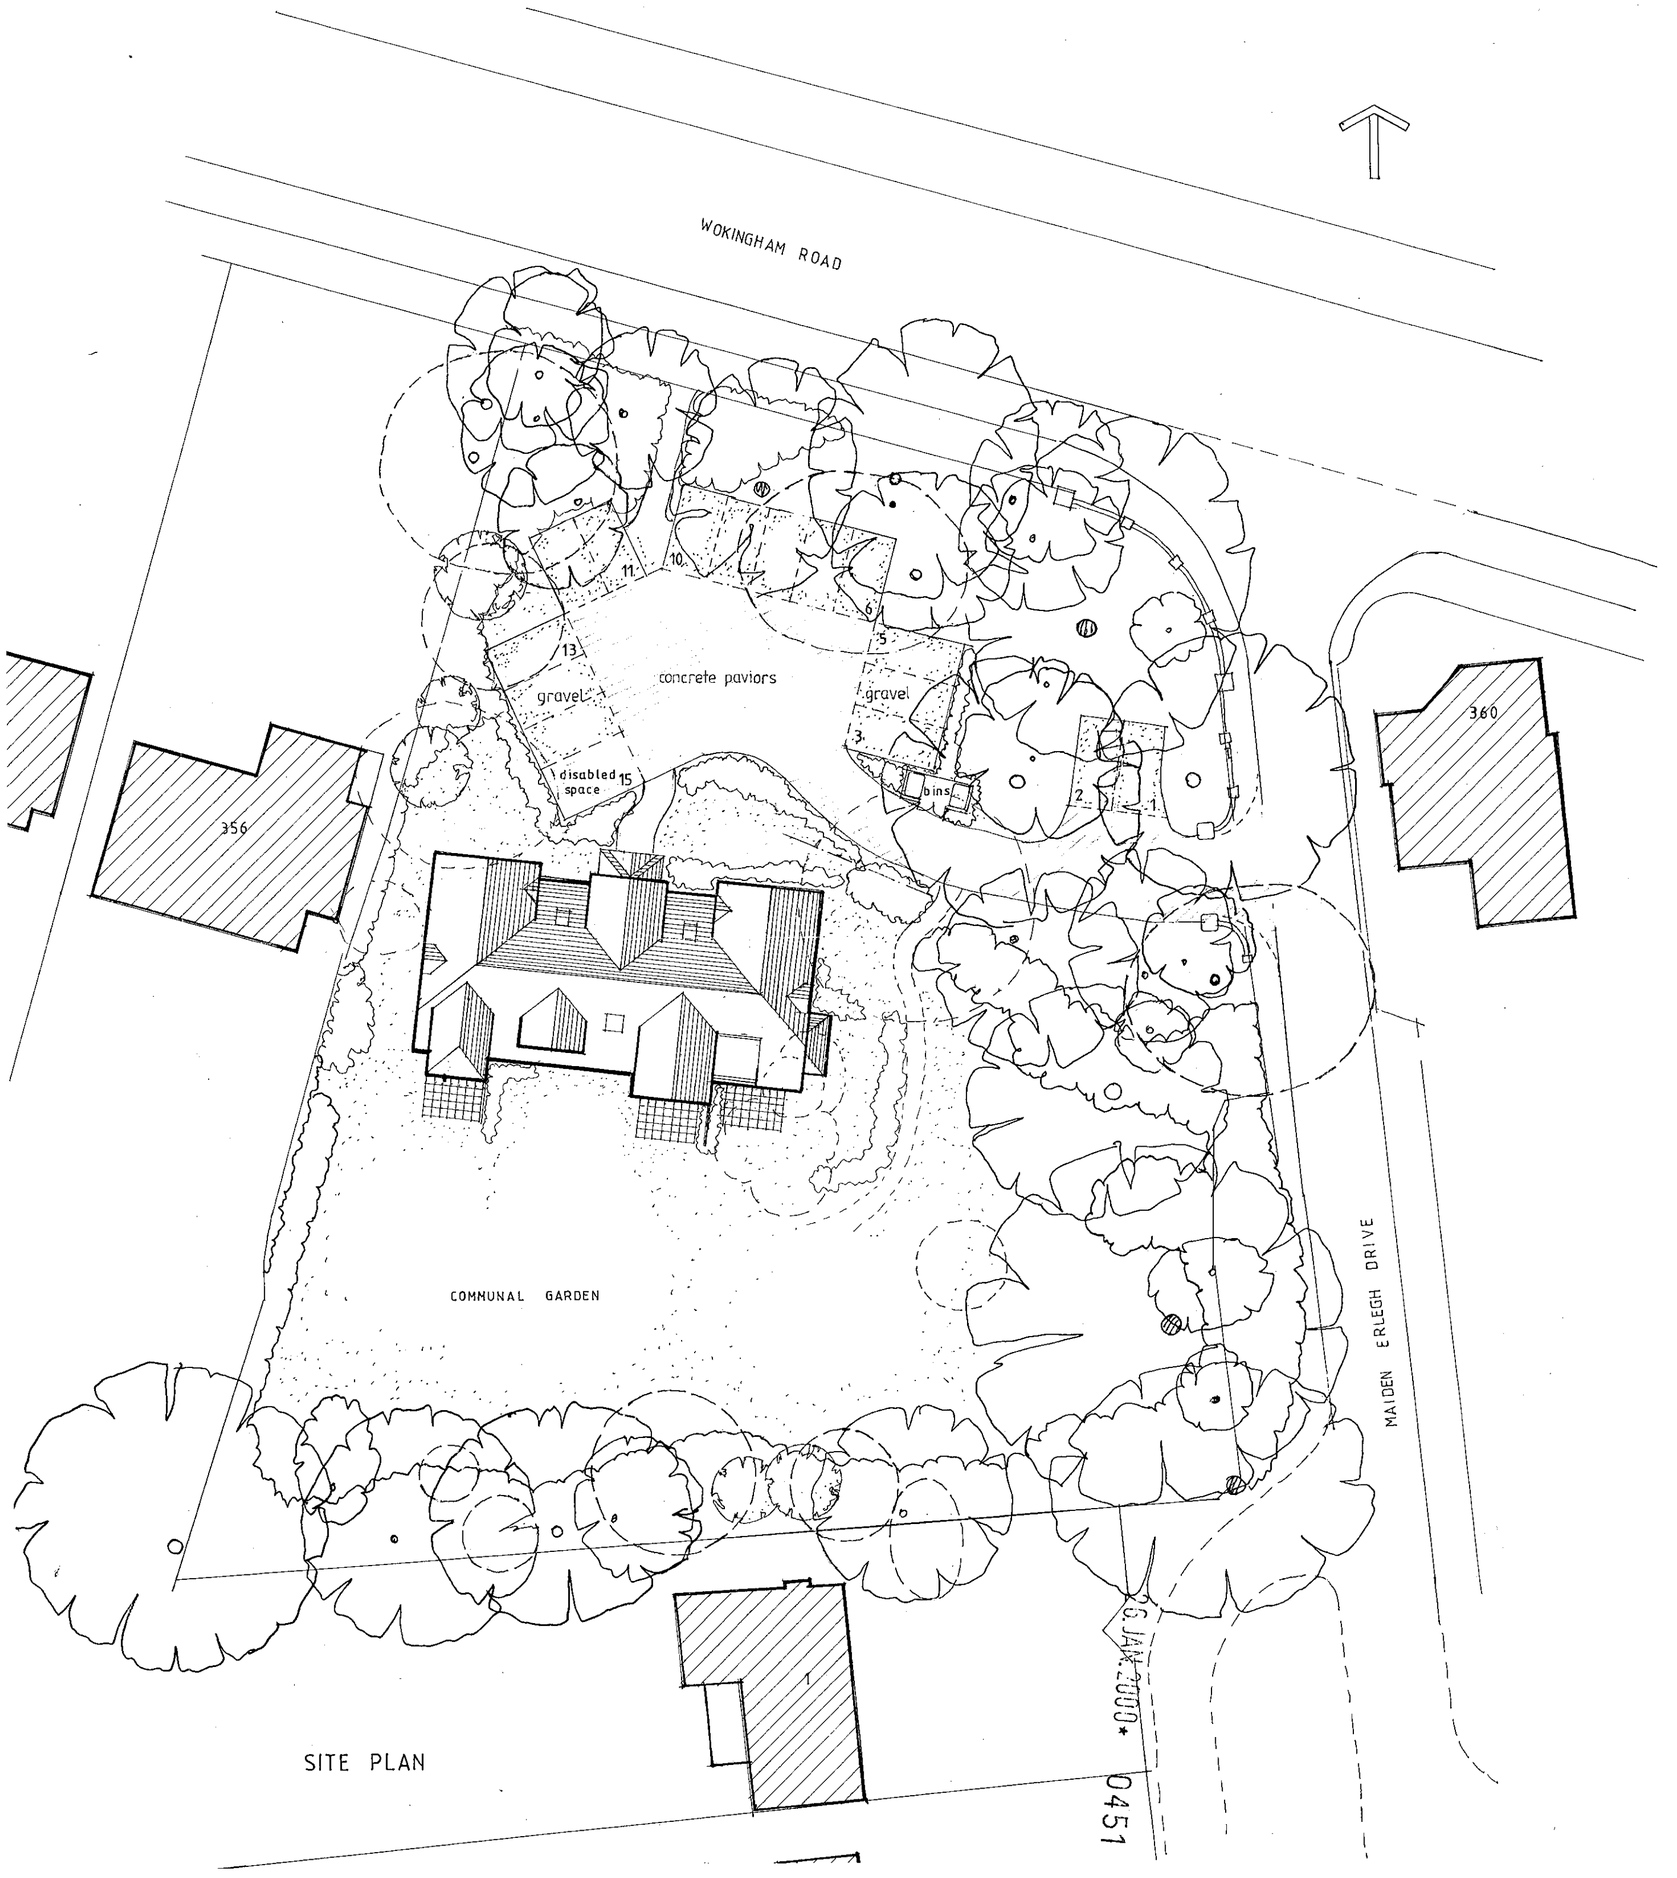

SITE PLAN

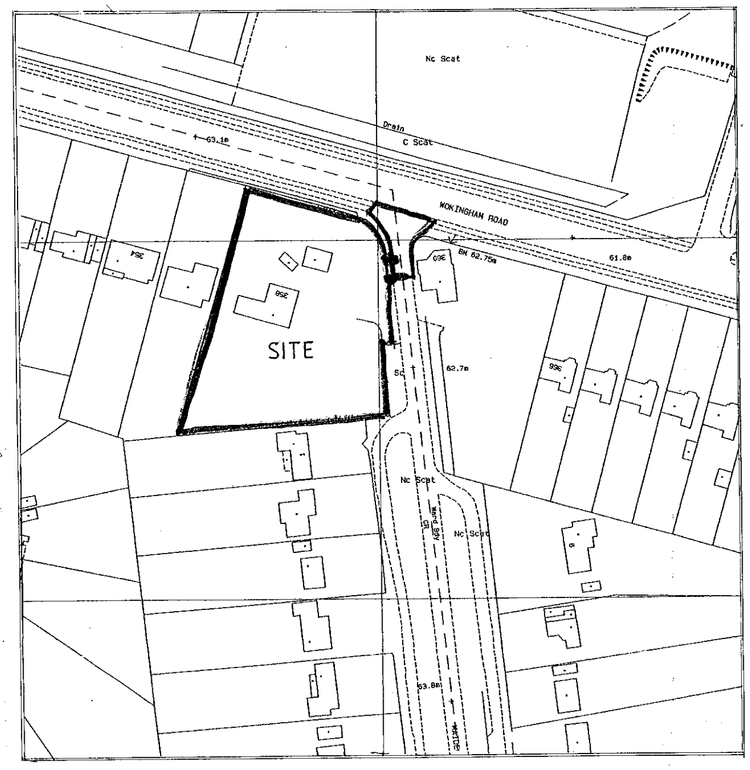

LOCATION PLAN



letter	date	revision

job
RESIDENTIAL DEVELOPMENT
HOUSE IN THE TREES
MAIDEN ERLEGH DRIVE

client
T. A. FISHER

drawing
PLANS
SITE AND LOCATION

scale 1:250 , 1:1250

date JAN 2000 | drawn by P.B.

1473-1

(0118) 9507700
THE STUDIO
101 LONDON ROAD
READING BERKSHIRE
CHARTERED ARCHITECTS
ANDREWS KALIK ASSOCIATES

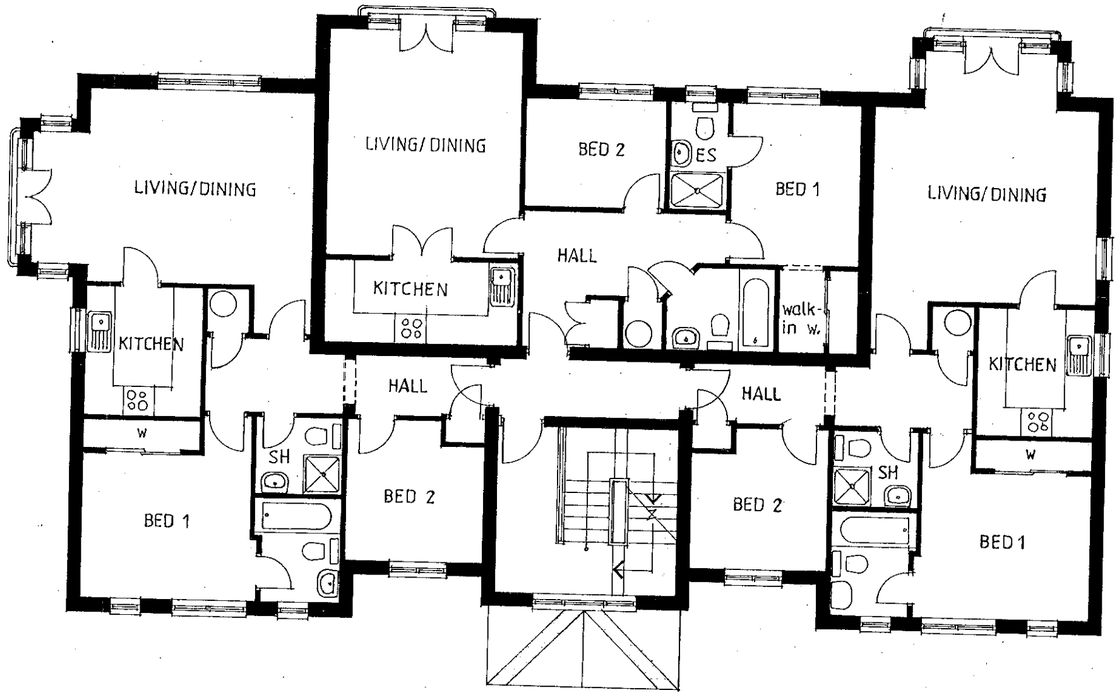

FIRST FLOOR PLAN

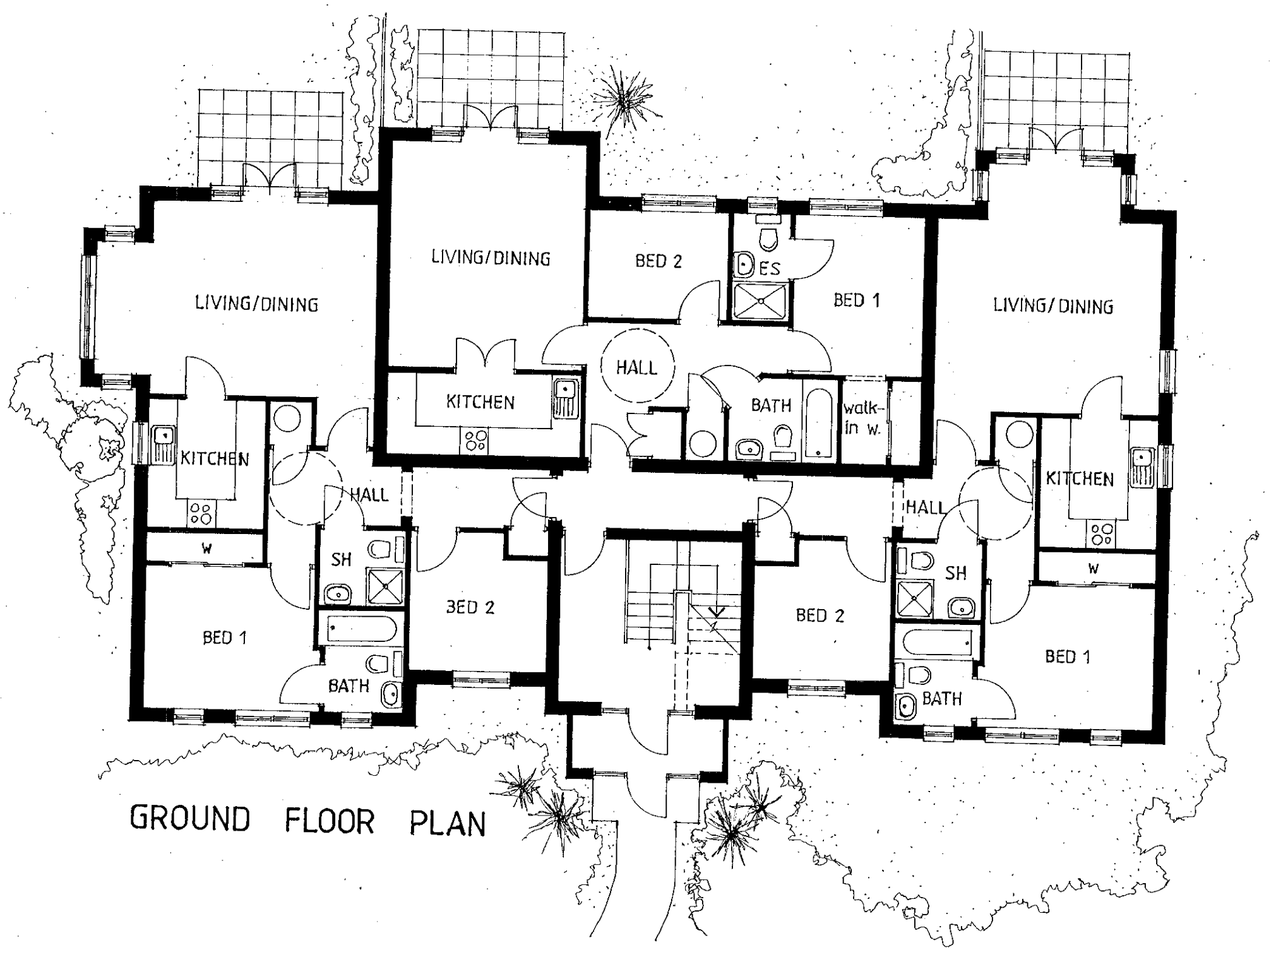

GROUND FLOOR PLAN

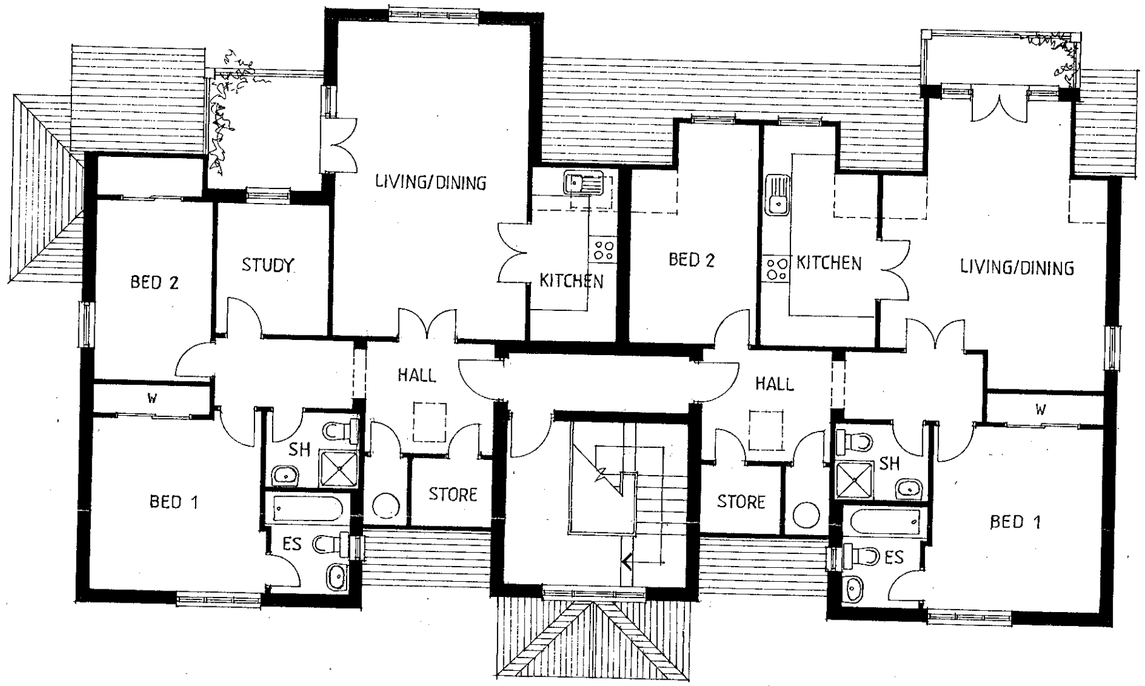

SECOND FLOOR PLAN

job	RESIDENTIAL DEVELOPMENT HOUSE IN THE TREES MAIDEN ERLEGH DRIVE
client	T. A. FISHER
drawing	FLOOR PLANS GROUND, FIRST AND SECOND
scale	1:100
date	JAN 2000
drawn by	I.S.
	1473-2

letter | date | revision

(0118) 9507700
THE STUDIO
101 LONDON ROAD
READING BERKSHIRE
CHARTERED ARCHITECTS
ANDREWS KALIK ASSOCIATES

0 10 20 30 40 50 60 70 80 90 100



SIDE ELEVATION



FRONT ELEVATION



REAR ELEVATION

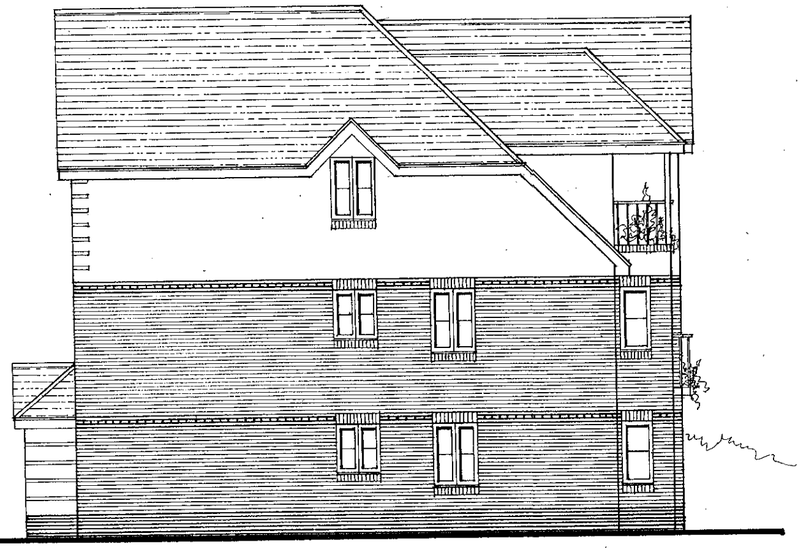

SIDE ELEVATION

letter	date	revision

job RESIDENTIAL DEVELOPMENT
HOUSE IN THE TREES
MAIDEN ERLEGH DRIVE

client T. A. FISHER

drawing ELEVATIONS

scale 1:100 | date JAN 2000 | drawn by I.S.

1473-3

ANDREWS KALIK ASSOCIATES
CHARTERED ARCHITECTS
101 THE STUDIO LONDON ROAD READING BERKSHIRE
(0118) 9501700



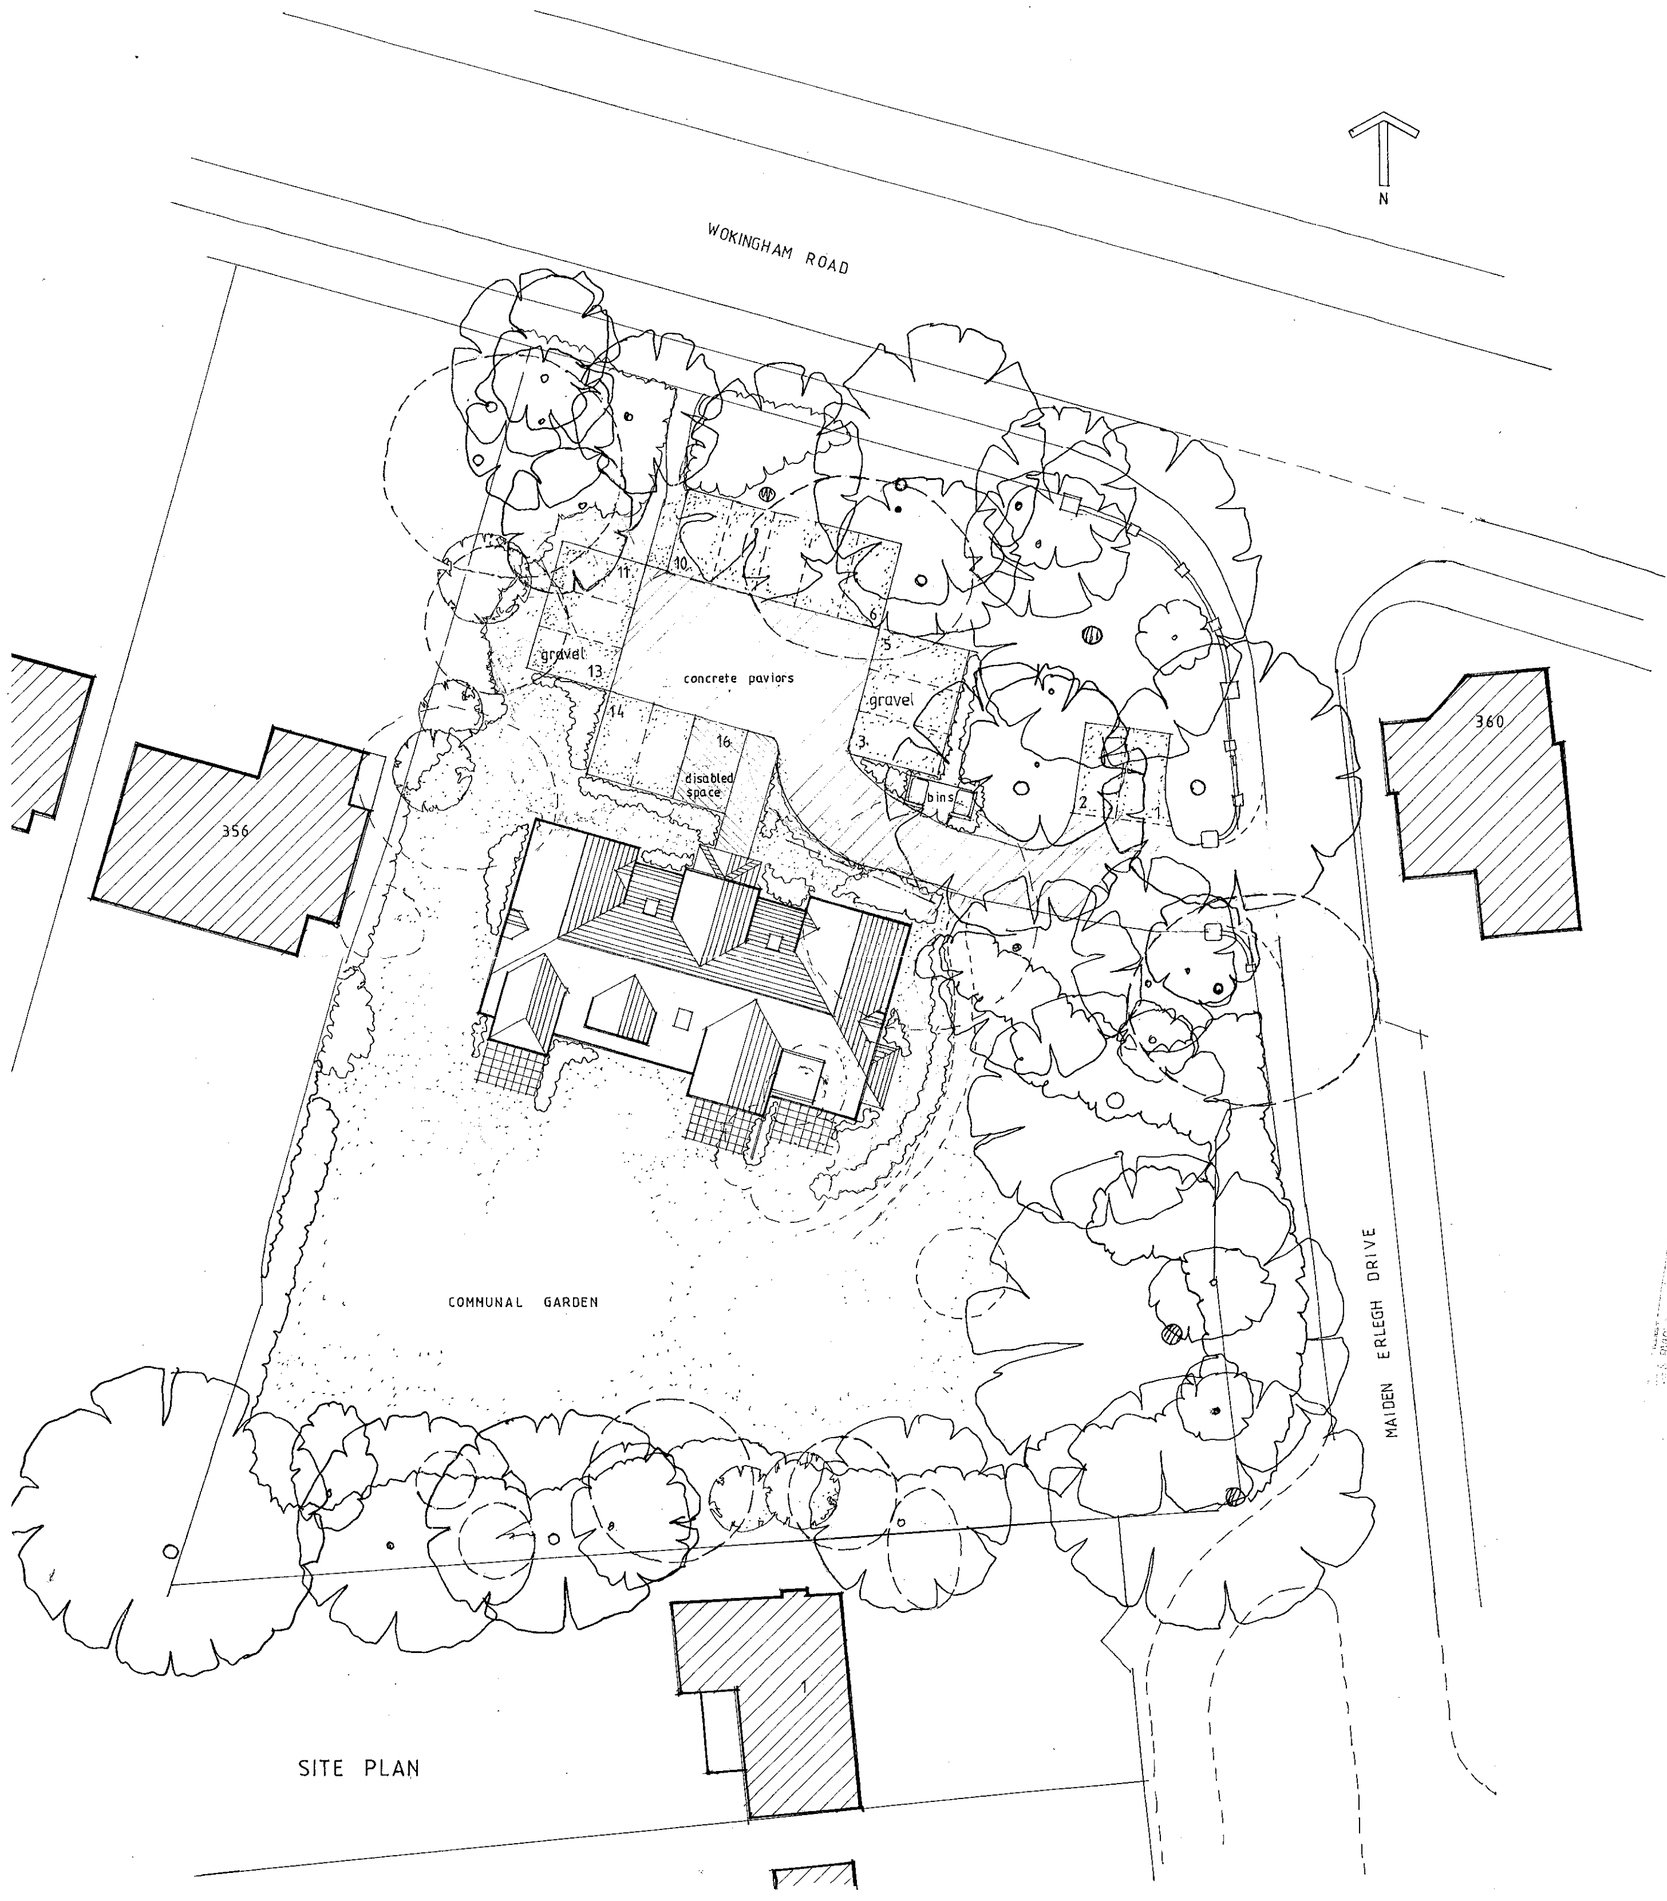

SITE PLAN

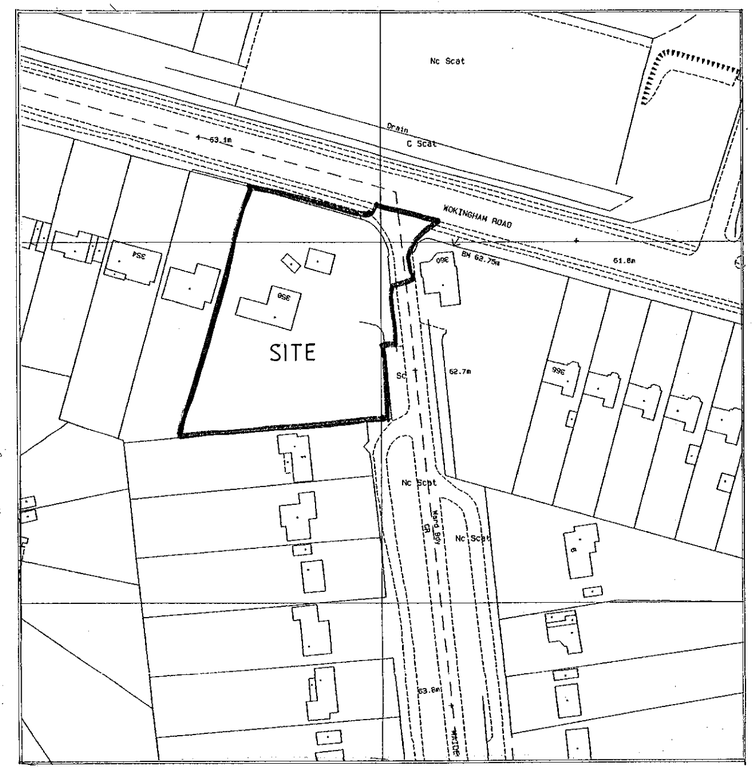

LOCATION PLAN

0451 1

REVISED PLAN

letter	date	revision
A	28.3.2000	POSN OF FLATS AND PARKING REVISED

job: RESIDENTIAL DEVELOPMENT
HOUSE IN THE TREES
MAIDEN ERLEGH DRIVE

client: T. A. FISHER

drawing: PLANS
SITE AND LOCATION

scale: 1:250 , 1:1250

date: JAN 2000

drawn by: P.B.

1473-1 A

(0118) 9507700
THE STUDIO
101 LONDON ROAD
READING BERKSHIRE
CHARTERED ARCHITECTS
ANDREWS KALIK ASSOCIATES

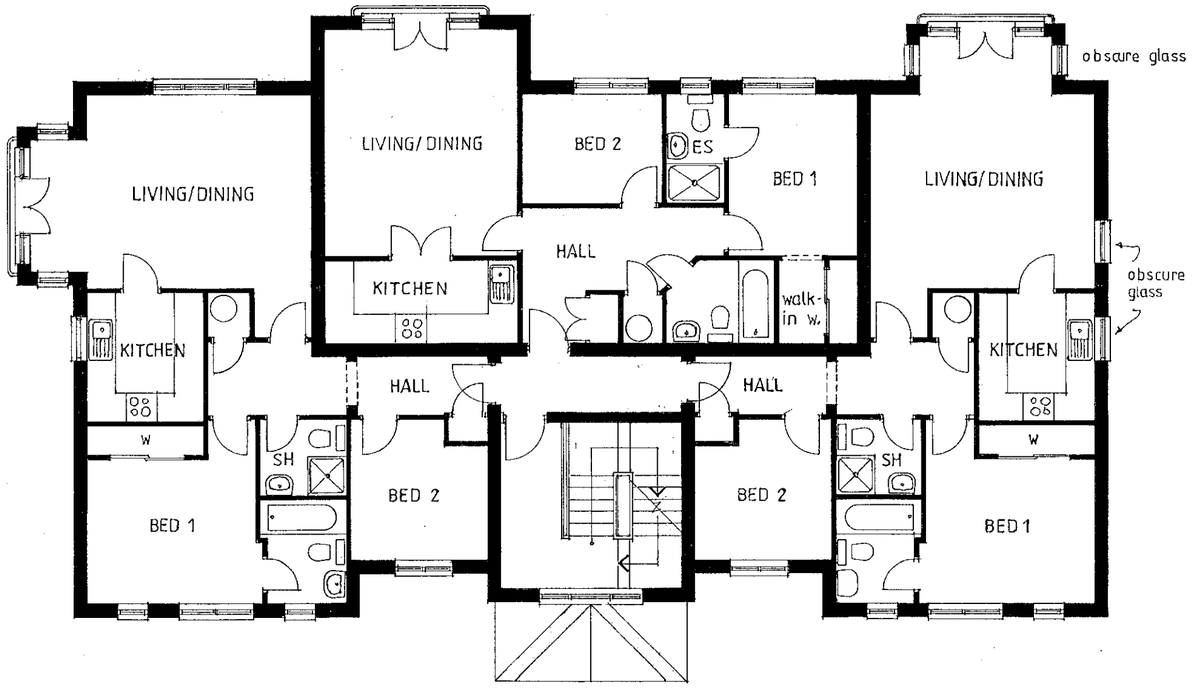

FIRST FLOOR PLAN

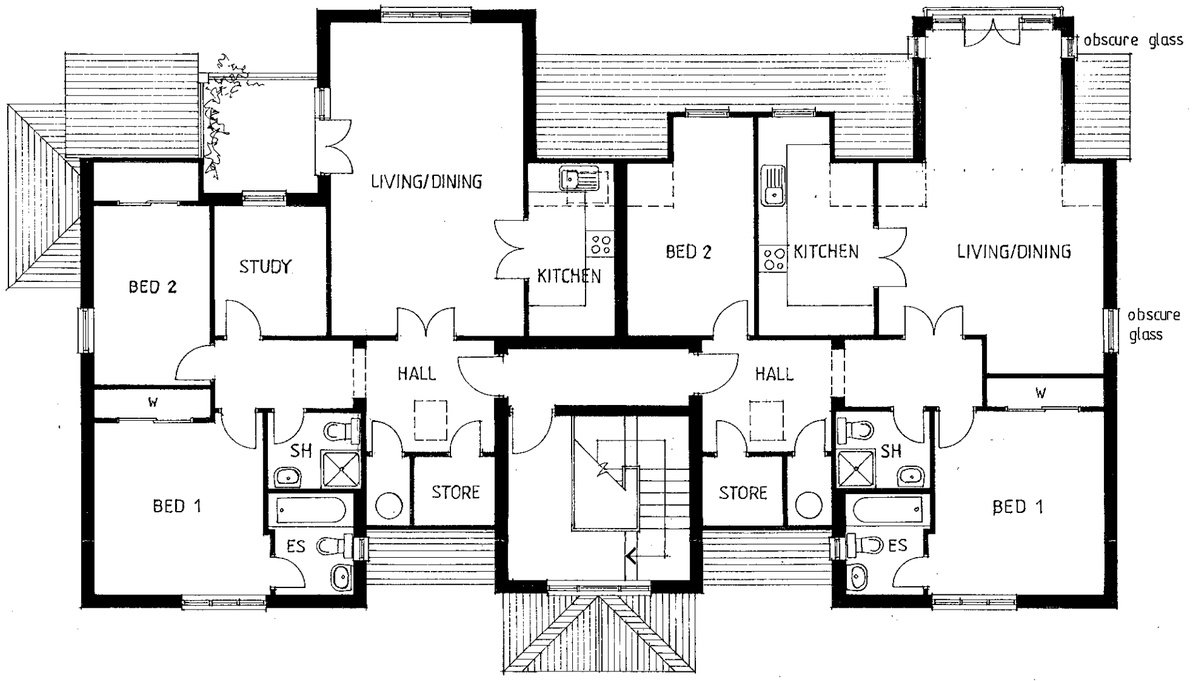

SECOND FLOOR PLAN

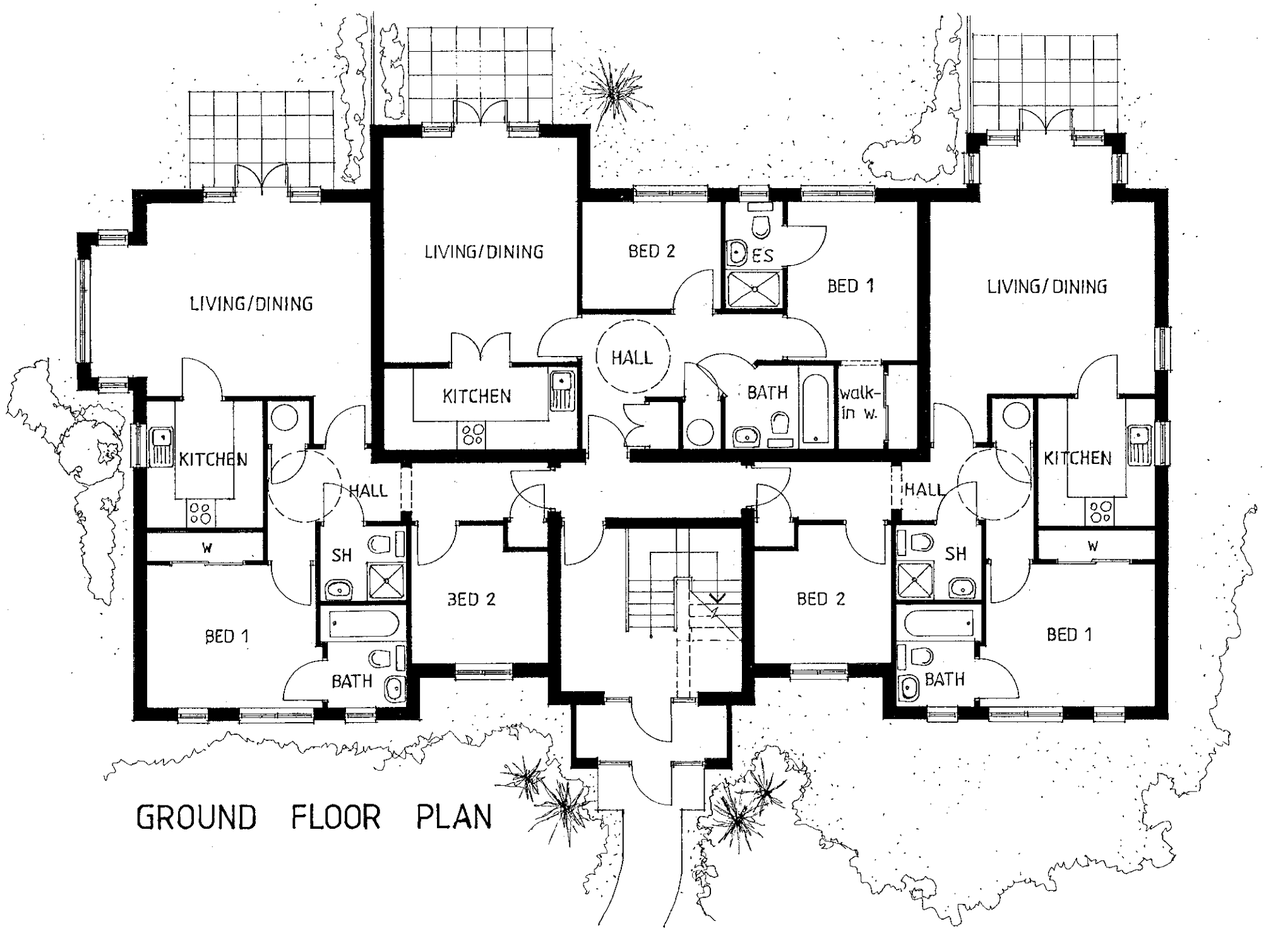

GROUND FLOOR PLAN

0451 1

REVISED PLAN

letter	date	revision
A	10.04.2000	BALCONY OMITTED. OBSCURE GLASS ADDED

job RESIDENTIAL DEVELOPMENT
HOUSE IN THE TREES
MAIDEN ERLEGH DRIVE

client T. A. FISHER

drawing FLOOR PLANS
GROUND, FIRST AND SECOND

scale 1:100

date JAN 2000

drawn by I.S.

1473-2 A

101 THE STUDIO LONDON ROAD READING BERKSHIRE
(0118) 9507700
CHARTERED ARCHITECTS
ANDREWS KALIK ASSOCIATES

PLANNING SERVICES RPT
POL TLS
BC ENF
APP
CS
11 APR 2000
COPIES TO: ACK:
FILE:

0 10 20 30 40 50 60 70 80 90 100
1 2 3



SIDE ELEVATION



FRONT ELEVATION



REAR ELEVATION

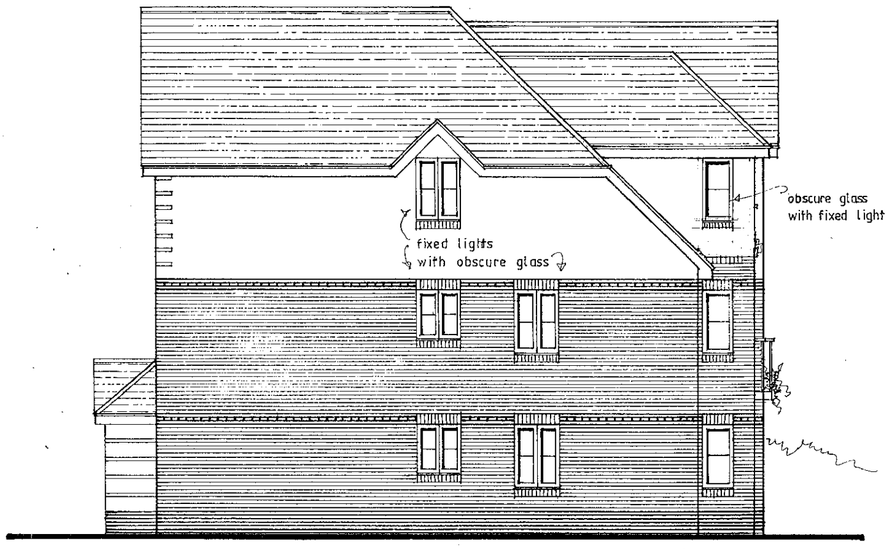

SIDE ELEVATION

letter	date	revision
A	10.04.2000	BALCONY OMITTED
A	29.03.2000	OBSCURE GLASS ADDED TO SIDE ELEVATION

PDL	
DC	
APP	
CS	11 APR 2000
COPIES TO:	ACK:
	FILE:

REVISED PLAN

0451[redacted]

job RESIDENTIAL DEVELOPMENT
HOUSE IN THE TREES
MAIDEN ERLEGH DRIVE

client T. A. FISHER

drawing ELEVATIONS

scale 1:100

date JAN 2000

drawn by I.S.

1473-3 B

ANDREWS KALIK ASSOCIATES
CHARTERED ARCHITECTS
101 LONDON ROAD
READING BERKSHIRE
(0118) 9507700
THE STUDIO

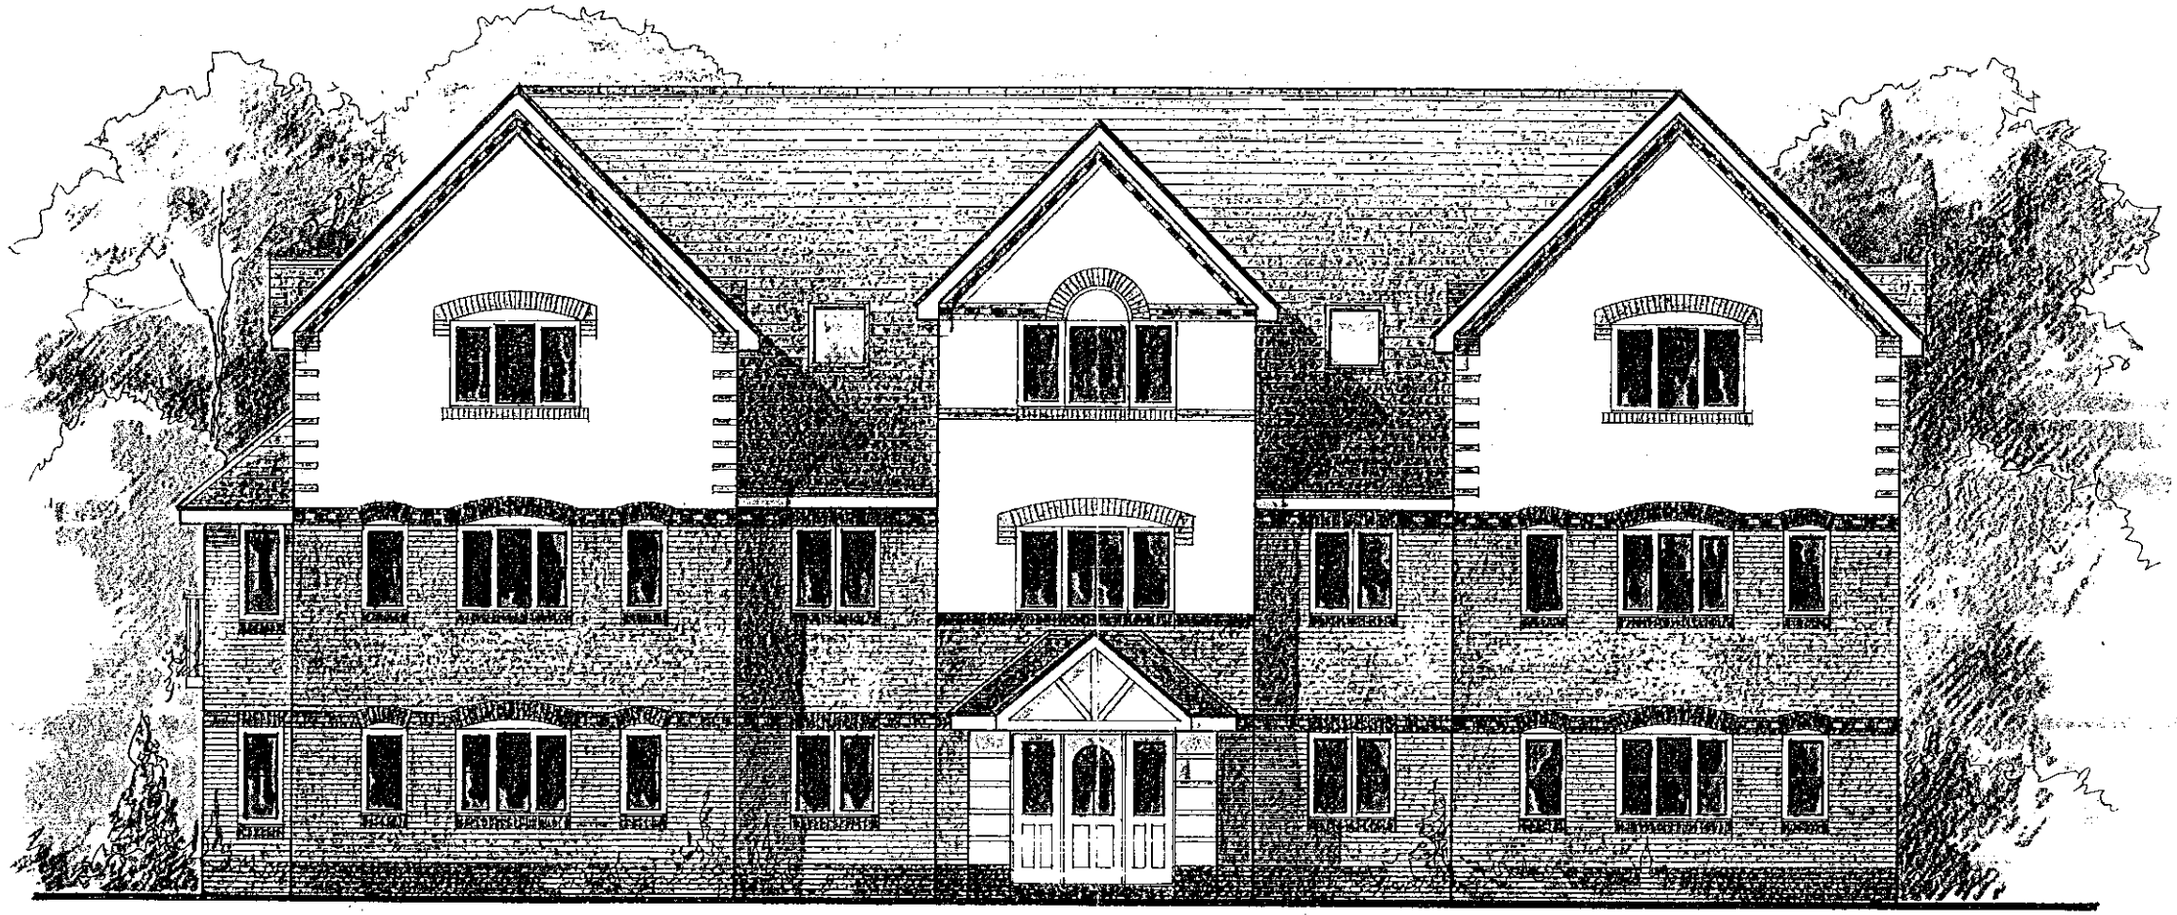

FRONT ELEVATION

letter	date	revision

job RESIDENTIAL DEVELOPMENT
HOUSE IN THE TREES
MAIDEN ERLEGH DRIVE

client
T. A. FISHER

drawing
ELEVATION

scale 1:100

date JAN 2000

drawn by I.S.

1473-4

(0118) 9507100
THE STUDIO
101 LONDON ROAD
READING
BERKSHIRE
CHARTERED ARCHITECTS
ANDREWS KALIK ASSOCIATES