

EAST ELEVATION



WEST ELEVATION

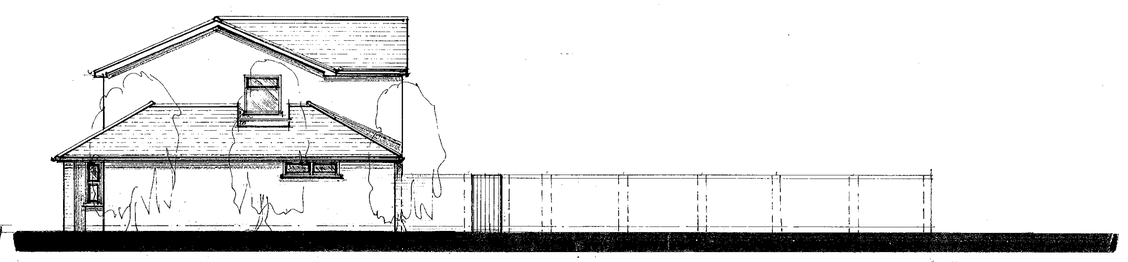

SOUTH ELEVATION

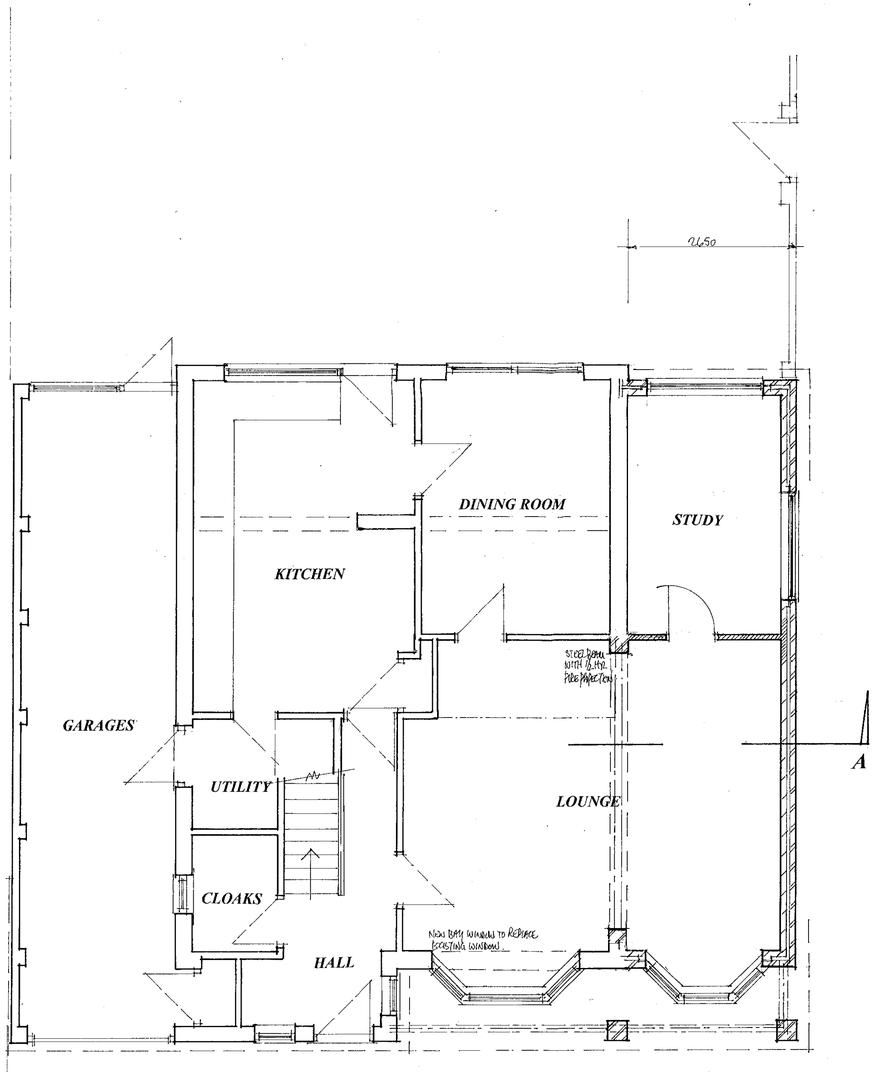

GROUND FLOOR PLAN

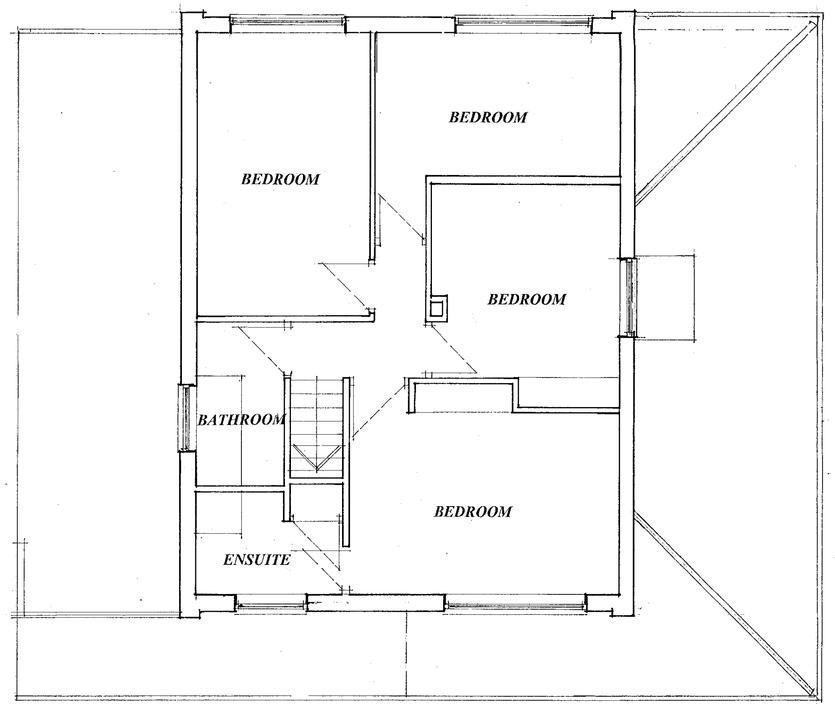

FIRST FLOOR PLAN

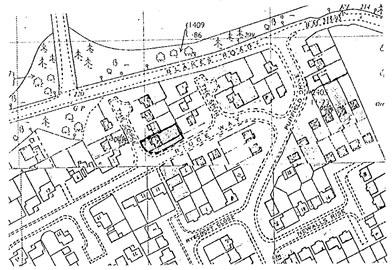

LOCATION PLAN scale 1:2500

29 MAR 2000 1044

SITE PLAN scale 1:500

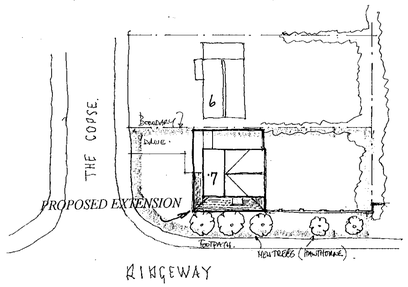



Proposal: PROPOSED EXTENSION.

Drawing: PLANS AS PROPOSED

Site: 7 THE COPSE, WARGRAVE, BERKSHIRE.

Date: March 00 Scale: 1:50 & 1:100 Drawing No: D 525-01

COLIN DAWSON & ASSOCIATES
Architectural Design & Building Surveying.
MALVERN HOUSE
1 MALVERN WAY
EWYFORD
READING BERKSHIRE RG10 9PY
Tel: (0118) 9343322 Fax: (0118) 9343322

13/6/00