28 MAR 2000* 1050

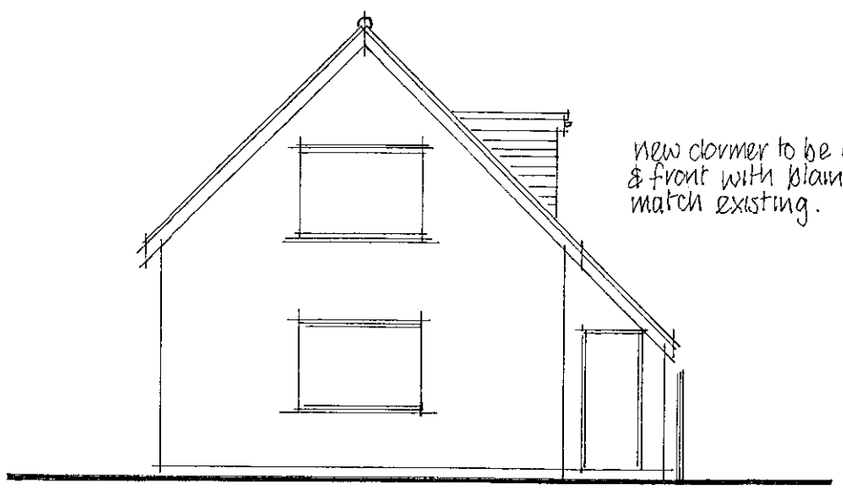

FRONT ELEVATION
(SCALE 1/100)

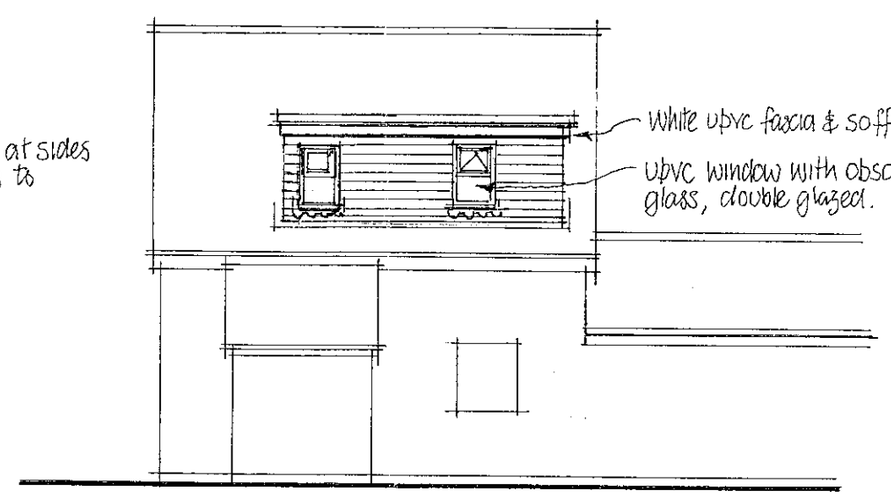

SIDE ELEVATION

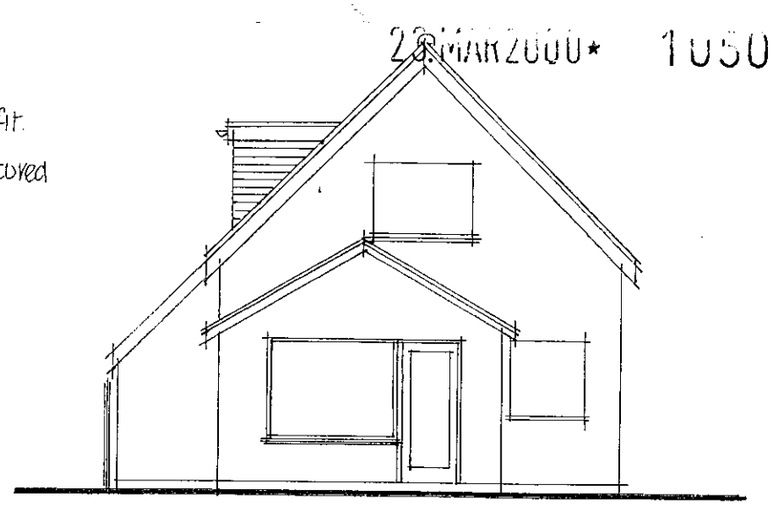

REAR ELEVATION

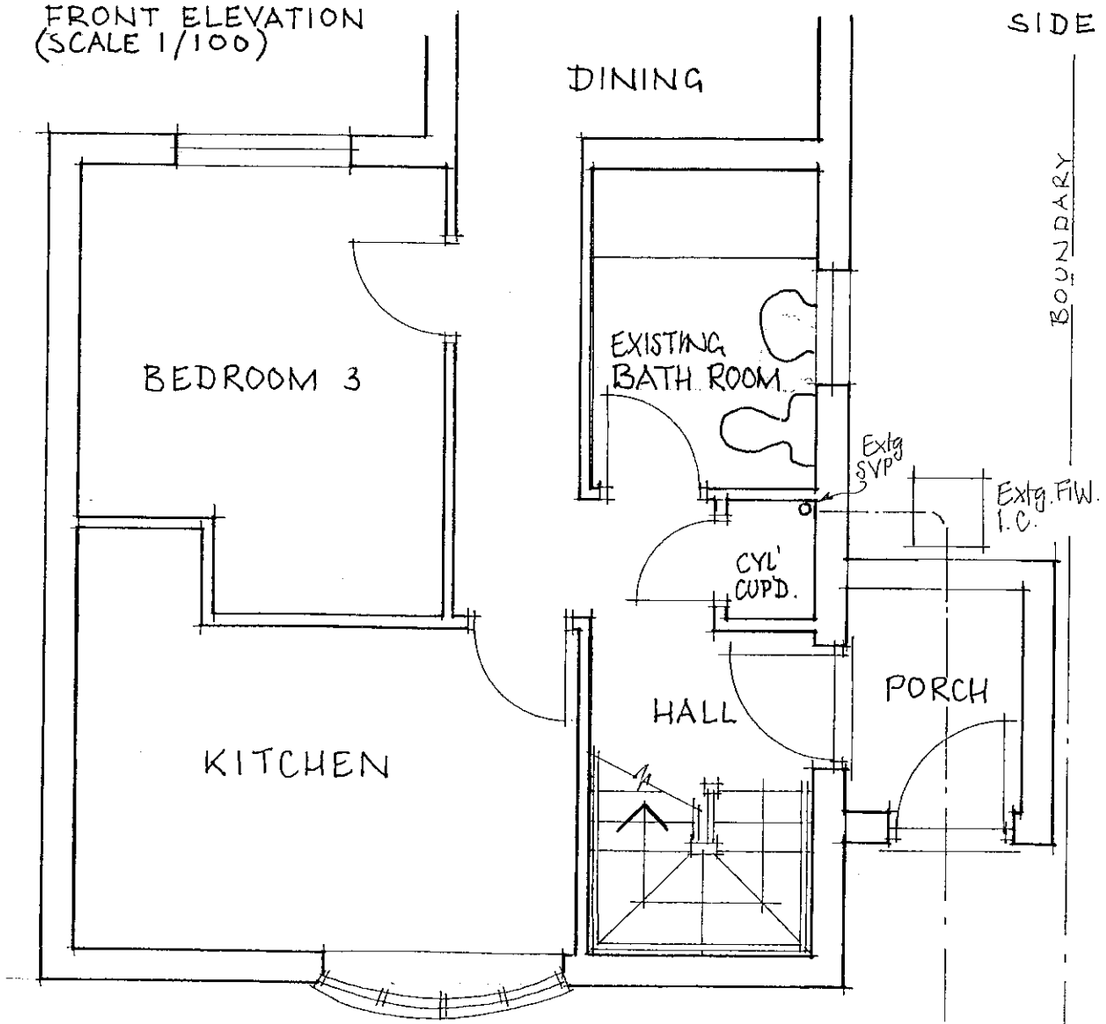

GROUND FLOOR PLAN (SCALE 1/50)

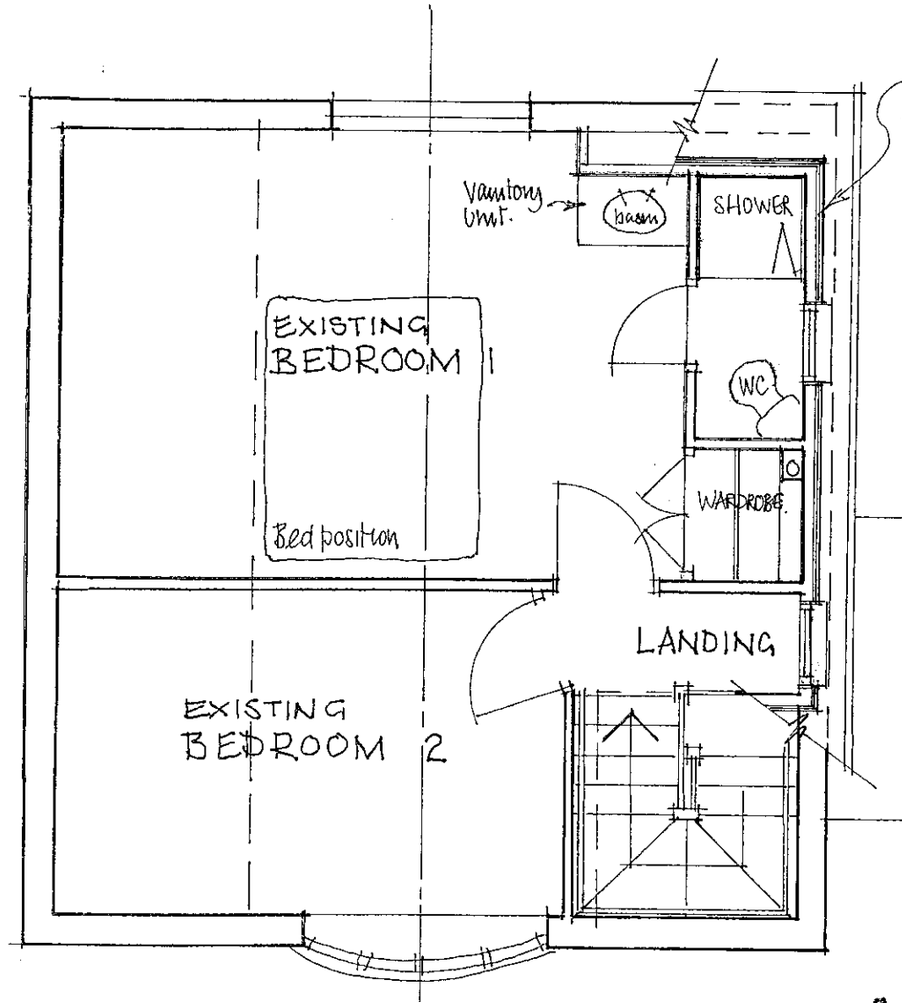

FIRST FLOOR PLAN

APPROVED

SCALE : 1/100 & 1/50
DATE : FEBRUARY 2000.

339 BARKHAM ROAD, WOKINGHAM
NEW DORMER TO HOUSE BATHROOM ON FIRST FLOOR

FLOOR PLANS & ELEVATIONS.

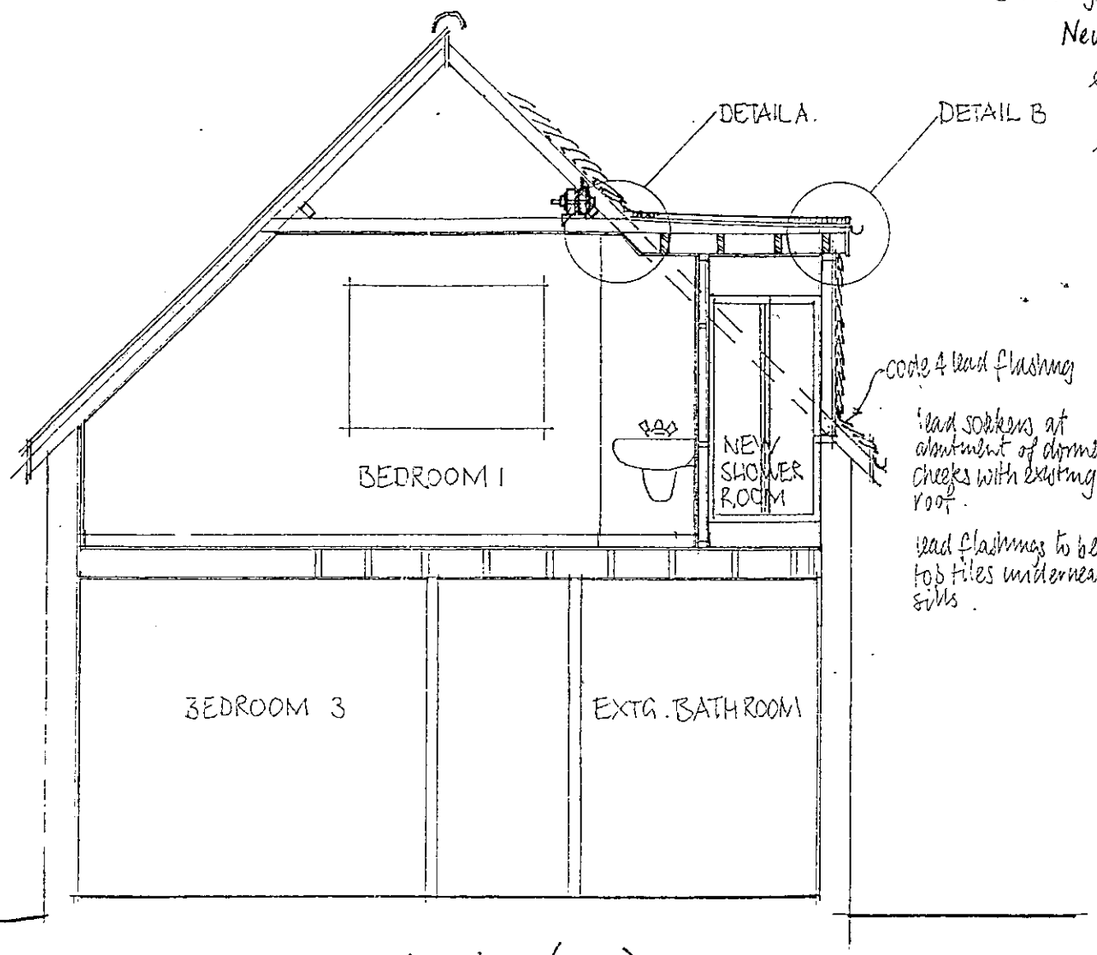

SECTION A-A (1/50)

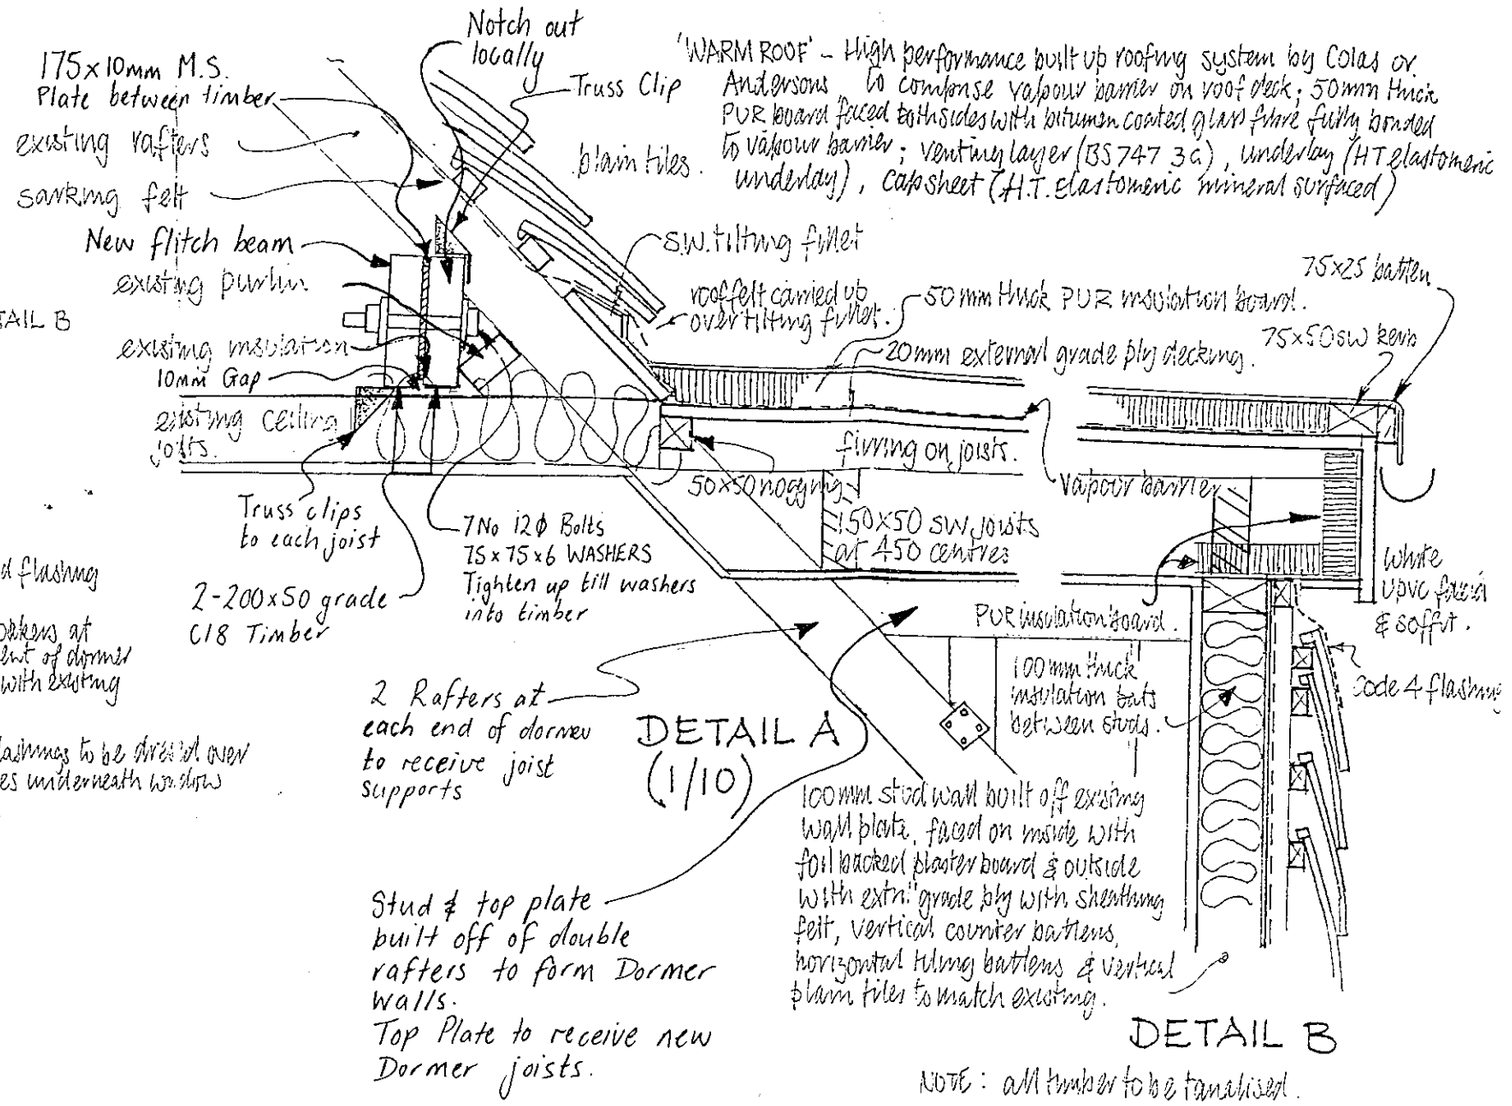

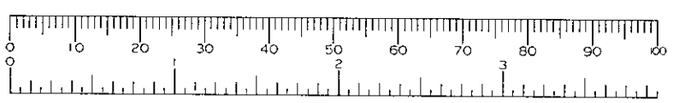

PLANNING SERVICES	HPT
POL	TLS
DC	SNF
APP	
CS	
02 MAY 2002	
CONSULTED	ACK.
	FILE

AMENDED APRIL 2002

SCALE: 1/50, 1/10
DATE: MAY 2000

339 BARKHAM ROAD, WOKINGHAM
NEW DORMER TO HOUSE BATHROOM ON FIRST FLOOR

SECTION & DETAILS

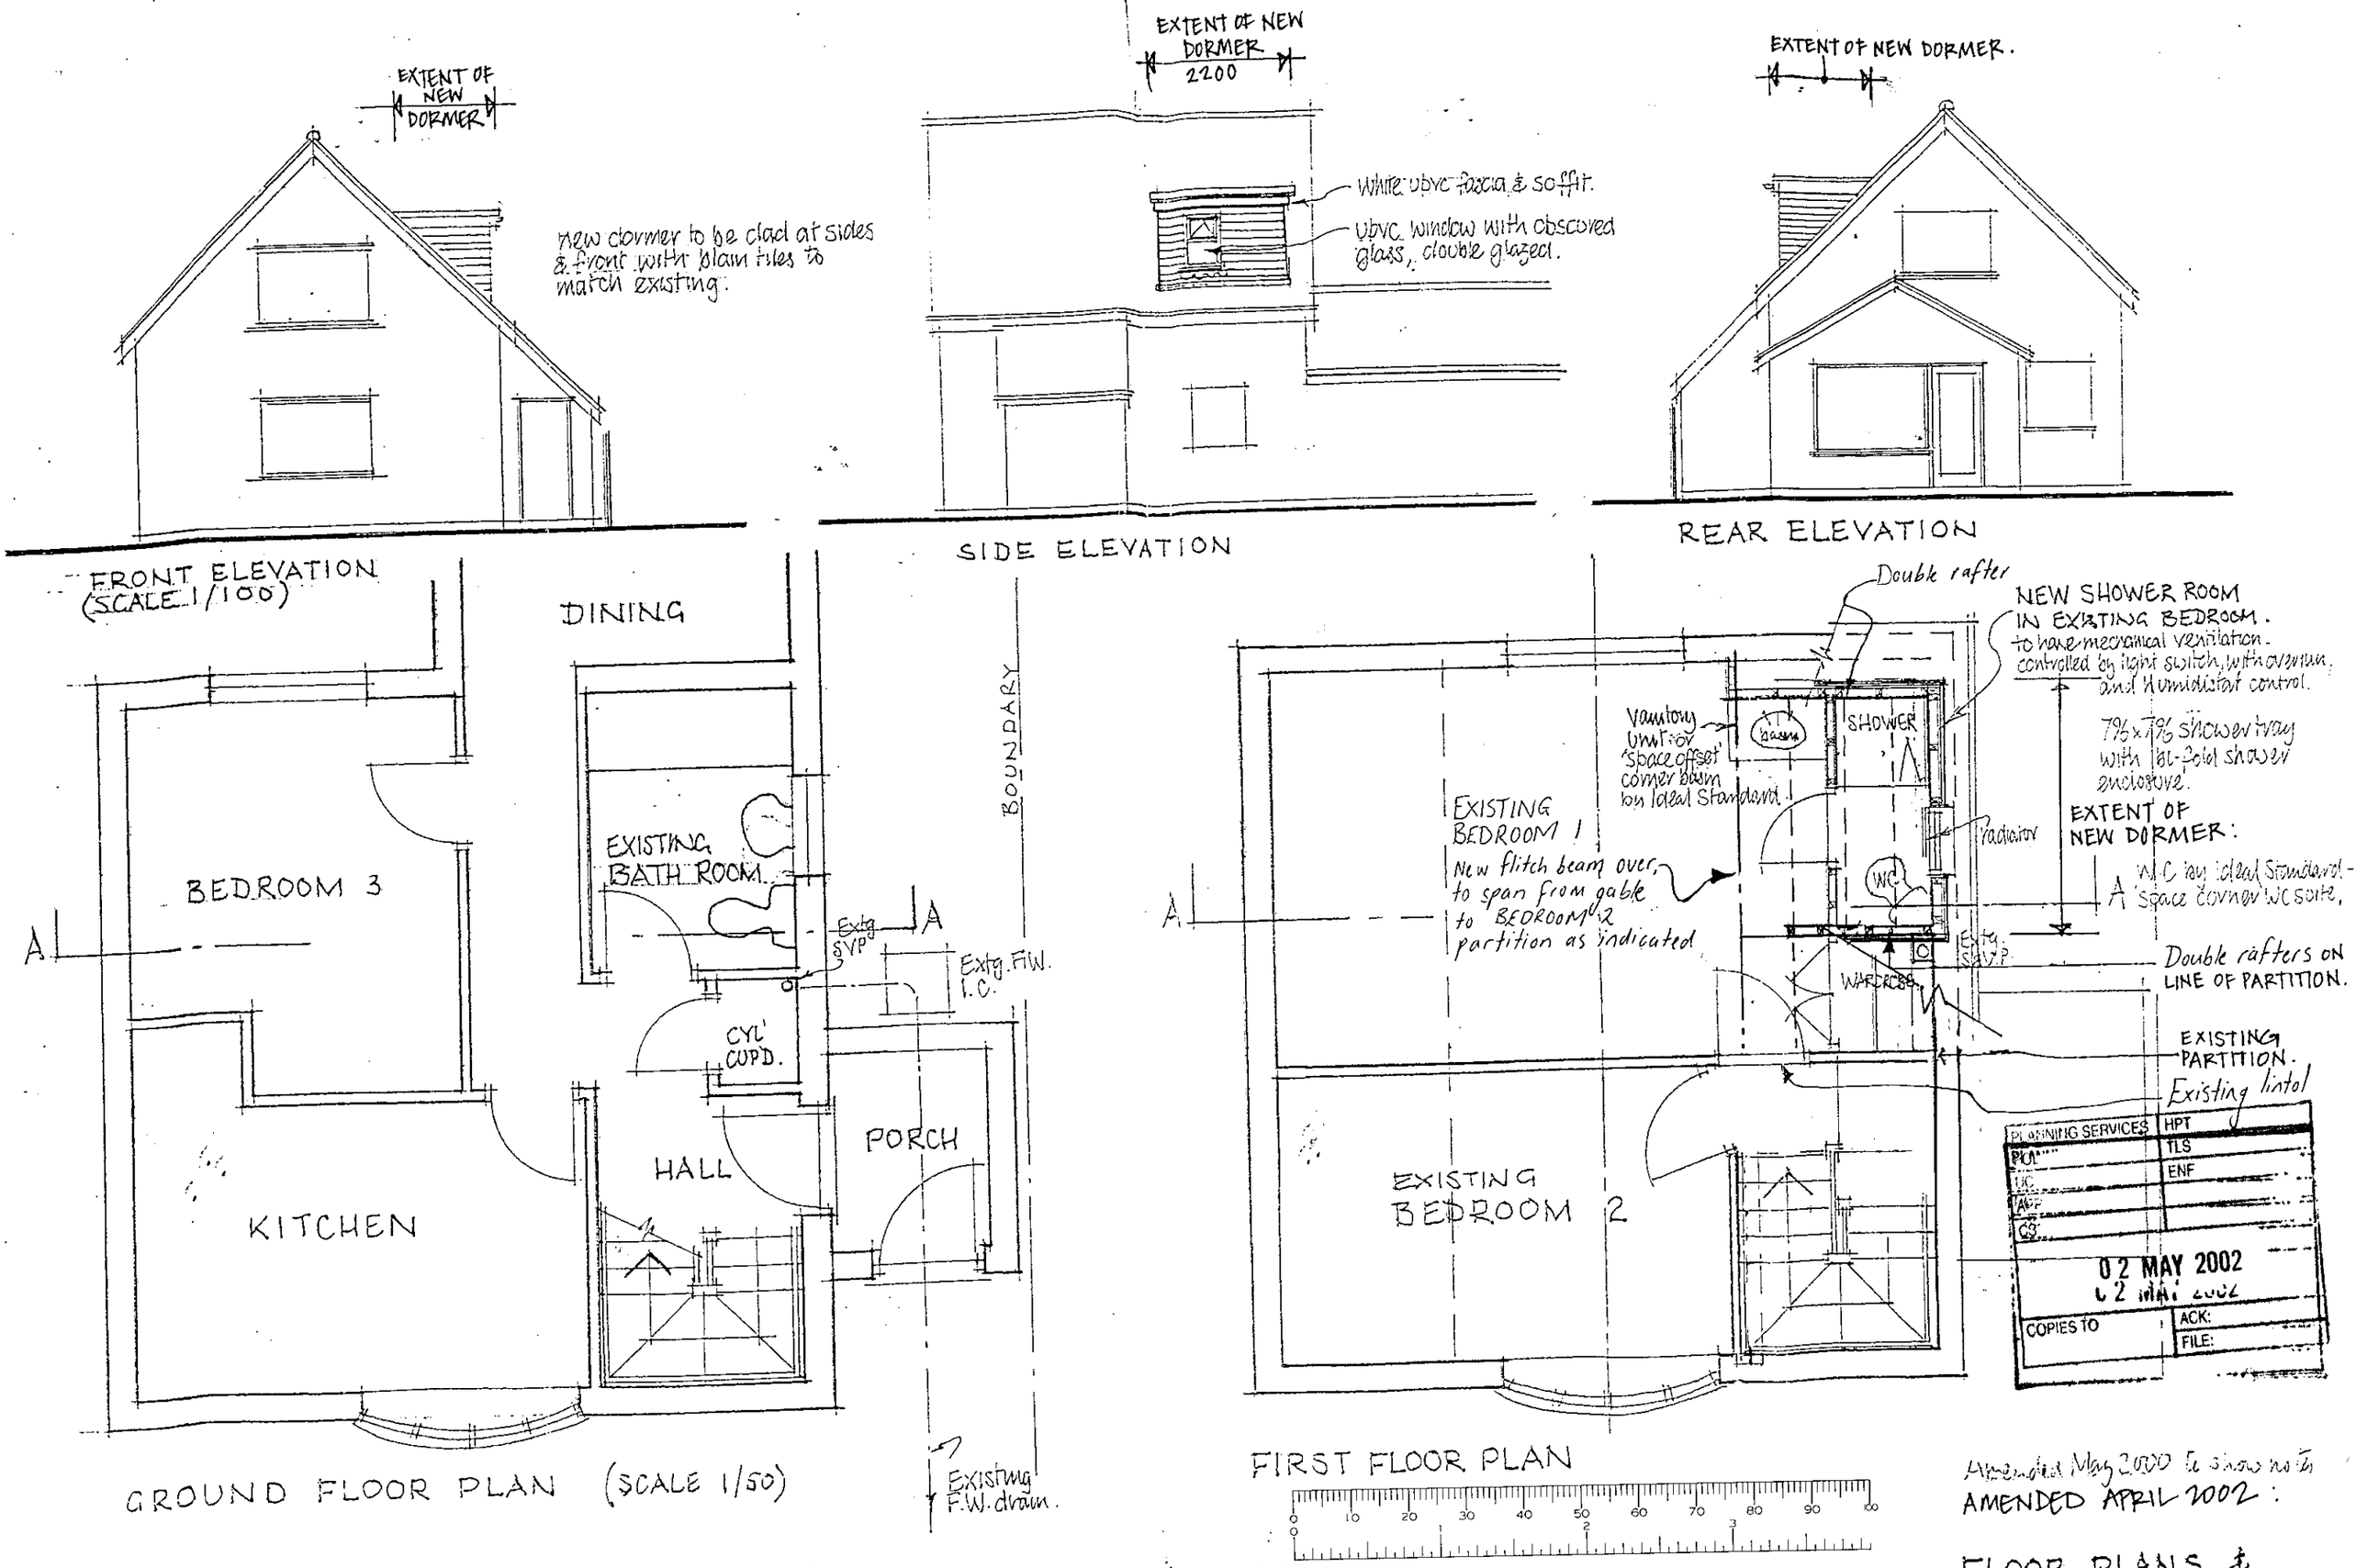

Amended May 2000 to show notes
AMENDED APRIL 2002:

FLOOR PLANS & ELEVATIONS.

SCALE: 1/100 & 1/50
DATE: FEBRUARY 2000.

339 BARKHAM ROAD, WOKINGHAM
NEW DORMER TO HOUSE BATHROOM ON FIRST FLOOR