APPLICATION NO:
F/2000/1058

LOCATION:
70 Oatlands Road, Shinfield Reading.

APPLICANT:
Mr P Blond

PROPOSAL:
Proposed single storey rear extension to dwelling to form conservatory.

EARLIEST DATE FOR DECISION: **30/04/2000**

APPLICATION EXPIRY DATE: **19/05/2000**

CASE OFFICER: **Emy Circuit**

Superseded plans.
O.H. AS ek.

RAILEX

WOKINGHAM DISTRICT COUNCIL

TOWN AND COUNTRY PLANNING ACTS

Notification of Approval of Permission

Mr P Blond
70 Oatlands Road
Shinfield
READING
Berkshire
RG2 9DN

Application Number: F/2000/1058

Parish:	**SHINFIELD**
Location:	**70 Oatlands Road, Shinfield, Reading**
Proposal:	**Proposed single storey rear extension to dwelling to form conservatory**

The Wokingham District Council in pursuance of their powers under the above Acts and Regulations hereby **Approve Permission** for carrying out the above development in accordance with the application and the accompanying plans submitted to the Council subject to compliance with the following conditions, the reasons for which are specified hereunder.

Condition
1. The development hereby permitted shall be begun before the expiration of five years from the date of this permission.

Condition
2. All new external work shall be carried out in materials that resemble in size, colour and texture, those of the existing building.

Reason
1. In pursuance of Section 91(1) of the Town and Country Planning Act 1990.

Reason
2. To ensure a satisfactory external appearance.

John Mitchell
Development Control Manager
Date: 09 May 2000

If this notice grants permission to proceed with the proposal the applicant is reminded that it relates to planning permission only and does not constitute approval under any other legislation including Building Regulations.

WORK SHEET FOR : Emy Circuit

Application Number : F/2000/1058

Applicant : Mr P Blond .

Location : 70, Oatlands Road, Shinfield, Reading.
Proposal : Proposed single storey rear extension to dwelling to form conservatory.

Site Notice Displayed ? :	YES	NO	DATE
	✓		8/5/00

Date of Neighbour Notifications : .....

Date of Site Visit : 11/4/00

Date Registered : 24/03/2000

Earliest Date for Decision : 30/04/2000

Latest Consultation Date/Site Notice Expiry Date : 30/04/2000

Application Expiry Date: 19/05/2000

Consultation Responses :

Planning Issues :
Identified Settlement, backing onto countryside
neighbours | streetscene

Application Number: F/2000/1058
70 Oatlands Road, Shinfield

Appraisal: The proposal is for a single-storey extension, to form a conservatory, at the rear of a two-storey chalet style dwelling. As the conservatory would be at the rear of the property there would be no impact on the street scene. Its maximum depth would be four metres and its ridge height would be 3.4 metres. There would be 3.5 metres to the boundary with 72 Oatlands Road and 8 metres to the boundary with No 68. Therefore, there would be no significant impact on the neighbouring properties

Recommendation: conditional approval

Application Number F/2000/1058
Conditions/Reasons for Refusal

No	Std Con	Std Reas	Non Std Conditions / Reasons for Refusal
01	SC01	SR02	
02	SC53	SR12	WORK

8/5/00

RECORD OF SITE VISIT

SITE ADDRESS: 70 Oatlands Road
Shinfield Reading.

APPLICATION NUMBER: F/2000/1058

OFFICER: Emy Circuit

DATE OF SITE VISIT: 11/4/00

1 SITE/STATUTORY NOTICE DISPLAYED ? On tree in front hedge.

2. DESCRIPTION OF SURROUNDINGS residential
unsurfaced road.

3. DESCRIPTION OF SITE/BUILDING
2 storey chalet style

4. RELATIONSHIP TO ADJOINING PROPERTIES
No 68 2 storey chalet style, projects further at rear
No 72 set further forward.

5. SITE CONSTRAINTS

TREES large willow - some distance from the house

ACCESS/PARKING no change

LEVELS /

BOUNDARY TREATMENT 1·2m holly hedge at front
rear - various hedges, min 1m + much 2+m

OTHERS /

Received by Wokingham District Council

Application No: F/2000/1058

Proposal:
Proposed single storey rear extension to dwelling to form conservatory.

Location:
70, Oatlands Road, Shinfield, Reading.

The application is available for inspection at Wokingham District Council's offices during the following times:

PLANNING DEPARTMENT, SHUTE END, WOKINGHAM TEL (0118) 974 6428
8.30 - 5.00 Monday - Thursday & 8.30 - 4.00 Friday

WOODLEY LIBRARY HEADLEY ROAD WOODLEY (9.30am - 7.00pm Mon, Thurs & Fri. 9.30am - 5.00pm Tues, 9.30am - 1.00pm Saturday. closed all day Wednesday). If you intend to view this application at Woodley Library (see details above) please allow 4 days from the date of this letter for delivery of plans.

Comments should be sent in writing QUOTING THE APPLICATION NUMBER to the Case Officer Emy Circuit P.O. Box 157 Council Offices, Shute End, Wokingham Berkshire, RG40 1WR to arrive on or before 30/04/2000. Written comments submitted will become available for public inspection.

In view of the very large number of planning applications and letters of comment received, it will not normally be possible for an individual reply to observations made. However any comments will be taken into account when the application is determined and you will be notified of the decision.

Head Planning and Transportation

**********FILE COPY**********

Tel: (0118) 974 6479

Date: **06 April 2000**

My ref: F/2000/1058

CONFIDENTIAL

Councillor Pollock
8 Halfacre Close
Spencers Wood
Reading
RG7 1DZ

Environmental Services Department
Planning Services
P.O. Box 157
Shute End, Wokingham
Berkshire RG40 1WR
Tel: (0118) 974 6000
Fax: (0118) 974 6484
Minicom No: (0118) 974 6991
DX: 33506 – Wokingham

Dear Councillor

Application Number: F/2000/1058
70, Oatlands Road, Shinfield, Reading.
Proposed single storey rear extension to dwelling to form conservatory.

I write to let you know that the above mentioned house holder application has been received

At this stage a recommendation has not yet been made. This form should only be returned if it is likely that you may wish the application to be listed for consideration by the Development Control Sub-Committee. This form must be received no later than 28 days from the date of this letter.

If you have any questions please do not hesitate to contact **Emy Circuit** on **(0118) 974 6479**.

Yours faithfully

Head of Planning and Transportation

LISTING FORM

Case officer: **Emy Circuit** Application Number: **F/2000/1058**
70, Oatlands Road, Shinfield, Reading.
Proposed single storey rear extension to dwelling to form conservatory.
I wish this application to be listed should the officers recommendation be for_____
and my reason(s) are_____
_____
_____

Signed: _____ Date: _____
Councillor Pollock

**********FILE COPY**********

**********FILE COPY**********

Tel: (0118) 974 6479

Date: **06 April 2000**

My ref: F/2000/1058

CONFIDENTIAL

Councillor Patman
Meadow View
Basingstoke Road
Spencers Wood
Reading
RG7 1AL

Environmental Services Department
Planning Services
P.O. Box 157
Shute End, Wokingham
Berkshire RG40 1WR
Tel: (0118) 974 6000
Fax: (0118) 974 6484
Minicom No: (0118) 974 6991
DX: 33506 – Wokingham

Dear Councillor

Application Number: F/2000/1058
70, Oatlands Road, Shinfield, Reading.
Proposed single storey rear extension to dwelling to form conservatory.

I write to let you know that the above mentioned house holder application has been received

At this stage a recommendation has not yet been made. This form should only be returned if it is likely that you may wish the application to be listed for consideration by the Development Control Sub-Committee. This form must be received no later than 28 days from the date of this letter.

If you have any questions please do not hesitate to contact **Emy Circuit** on **(0118) 974 6479**.

Yours faithfully

Head of Planning and Transportation

LISTING FORM

Case officer: **Emy Circuit** Application Number: **F/2000/1058**
70, Oatlands Road, Shinfield, Reading.
Proposed single storey rear extension to dwelling to form conservatory.
I wish this application to be listed should the officers recommendation be for_____
and my reason(s) are_____
_____
_____

Signed: _____ Date: _____
Councillor Patman

**********FILE COPY**********

**********FILE COPY**********

Tel: (0118) 974 6479

Date: **06 April 2000**

My ref: F/2000/1058

CONFIDENTIAL

Councillor Bryant
Rosebry
19 Salmond Road
Shinfield
RG2 8QN

Environmental Services Department
Planning Services
P.O. Box 157
Shute End, Wokingham
Berkshire RG40 1WR
Tel: (0118) 974 6000
Fax: (0118) 974 6484
Minicom No: (0118) 974 6991
DX: 33506 – Wokingham

Dear Councillor

Application Number: F/2000/1058
70, Oatlands Road, Shinfield, Reading.
Proposed single storey rear extension to dwelling to form conservatory.

I write to let you know that the above mentioned house holder application has been received

At this stage a recommendation has not yet been made. This form should only be returned if it is likely that you may wish the application to be listed for consideration by the Development Control Sub-Committee. This form must be received no later than 28 days from the date of this letter.

If you have any questions please do not hesitate to contact **Emy Circuit** on **(0118) 974 6479**.

Yours faithfully

Head of Planning and Transportation

LISTING FORM

Case officer: **Emy Circuit** Application Number: **F/2000/1058**
70, Oatlands Road, Shinfield, Reading.
Proposed single storey rear extension to dwelling to form conservatory.
I wish this application to be listed should the officers recommendation be for_____
and my reason(s) are_____
_____
_____

Signed: _____ Date: _____
Councillor Bryant

**********FILE COPY**********

WOKINGHAM D.C. DEVELOPMENT CONTROL

Start date: 24 MAR 2000	24 MAR 2000
Officer: EJC	Application No. F/2000/1058

Map No. 72. Site ....020...
Easting: ..... Flood Pln .....
Northing: ..... Mineral .....

Level: ☐ **Sub Committee** ☑ **Delegated** ☐ **Sec. State**
☐ **Incorrect Fee** ☐ **Invalid** ☐ **PD**

Description:
(F) PROPOSED SINGLE STOREY REAR EXTENSION TO DWELLING TO FORM CONSERVATORY

Location: 70 OATLANDS ROAD

Parish: SHINFIELD Ward: Shinfield 6.4.2000

Applicant: MR P BLOND

Fee Received 95-00 Required ..... Additional ..... Refund .....

Enforcement Section to be notified ☐ tick if required

Additional information required for validation

		Reason	Requested	Received
1	1:2500 OS location plan showing property edged in blue/red			
2	1:500 block plan showing existing & proposed dev. + adj. Properties			
3	Forms unsigned			
4	Correct S 66 certificate			
5	Elevation plans			
6	Floor plans			
7	Metric scale disclaimer			
8	Encroachment letter			
9	Miscellaneous			

APPLN NO. _____

ACTION REQUIRED BY DEVELOPMENT CONTROL

Conservation Area .....

Listed Building 1 2 2*

Advertisement Required .....

Date Site Notice Sent : 6.4.2000 Parish Council Informed - YES / NO

INTERNAL CONSULTATIONS

Building Control	NF: .....
Landscape	NK: .....
Trees	NK: .....
Conservation Officer	NK: .....
Environmental Health	NA: .....
Housing	NA: .....
Leisure & Cultural services	PA: .....
Public Rights of Way	PA: .....
Property	NG: .....
District Secretary (only if called in by SOS)	MA: .....
Policy & Plans	QA: .....
Strategic Planning (JSPU)	HA: .....
Minerals (BABTIE)	GA: .....
Archaeological Site (BABTIE)	: .....
Education	AP: .....
Social Services	BT: .....
Highways	XA: .....

EXTERNAL CONSULTATIONS

Adjacent D P A	: .....
Adjacent Parish	: .....
Southern Electricity Board	BN: .....
British Gas	BM: .....
PSA Oil Pipeline	BD: .....
Transco	: .....
Environment Agency	BP: .....
Rail Track	BI: .....
Police Arch. Liaison Officer	PC: .....

HERITAGE BODIES

The Georgian Group	KC: .....
Ancient Monuments Society	KA: .....
Council for British Arch.	KB: .....
RCHME	KF: .....
Telecommunications (NRPB)	: .....
Sport England	: .....

OTHERS:

NOO Pre-apps

.....

.....

NEIGHBOURS:

S/N + 72+76 [redacted] OAKLANDS RD

2 Seymour Ave.

1933

ADDRESS 70 OAKLANDS ROAD PARISH SHINFIELD

PLOT No. ORD. SHEET No.

BUILDER

Plan No.	Applicant	Description of Development	Date of Decision	Decisio
1037/54	E. & J. CHERRY	BUNGALOW	18.1.55	APP C
PO/6536/68	MISS E. CHERRY	CONSERVATORY	2.1.69	APP P
97/66848/F	J. Farrow	2 St. S. Ext + Dormer	9.2.98	C
98/68068/F	P. Bland	Exts - Rooms in Rf. Space	12.10.98	C
FP98/7847	"	Sq R Ext & new F/Fl	11.08.98	APP

MINISTRY DECISION

SPECIAL ORDERS

By hand 24/3/00

Environmental Services

For office use only.
Application number: 24 MAR 2000* 1668

Householder planning application form



Please answer all questions in CAPITAL letters.
If any question does not apply to you, put N/A in the space.
Please send six copies of the filled in form and your plans to the address on the front of the folder.
We provide guidance notes to help you fill in the form. If you have any questions, please call Planning Support on 0118 974 6428 or 0118 974 6429.

1	Your name	MR. PHILIP W. BLOND
	Address and postcode	70 OATLANDS ROAD SHINFIELD READING RG2 9DN
	Phone number	0118 988 3094
2	Agent's Name	
	Address and postcode	
	Phone number	
3	Site We need you to send in six copies of the 1:2500 scale location plan and six copies of the 1:500 scale block plan, with the site outlined in red. You can buy these maps from the Environmental Services reception or order them by phoning 0118 974 6485.	70 OATLANDS RD SHINFIELD READING
4	Give brief details of the proposal for example, two storey side extension. About the application	ADDITION OF CONSERVATORY TO REAR OF PROPERTY
5	Are there any trees on the site? If Yes, please show their positions, spread and species of the trees on the plans. Say which trees you plan to cut down.	Yes ☐ No ☑
6	Please list the external materials you will use for example, red brick to match any existing bricks and dark stained timber.	UPVC CONSERVATORY WITH RED BRICK DWARF WALL TO MATCH EXISTING.
7	Will the proposal change the pedestrian or vehicle access to the site? Please show details of the existing access and any proposed changes on the plans.	Yes ☐ No ☑
8	Will the car parking provision at the site be changed? If Yes, please show details of any changes on the plans.	Yes ☐ No ☑

Crystal Mark
Clarity approved by Plain English Campaign

Please turn over

		Existing:	Proposed:
9	How many bedrooms does the property have?	3	3
10	Does a public right of way touch the site? If yes, please show the route and any proposed alternative on the plans.	Yes ☑	No ☐
11	Checklist. Please make sure that you enclose the following.		
	a Six copies of this form signed and dated.		
	b The fee (We have attached a current scale of fees). If you do not have to pay a fee, please say why below.		
	c Six copies of each set of plans and drawings listed below.		
	• 1:2500 scale location plan with the site outlined in red.		
	• 1:500 scale site layout plan.		
	• 1:100 or 1:200 scale floor plans and elevations.		

12 Certificate of ownership (Section 66 Town & Country Planning Act 1990)
Please delete either certificate A or certificate B. If neither apply, you must fill in a full certificate which you can get from Environmental Services.

(Owner means a person with a freehold interest, or someone who is a leasehold tenant with at least seven years left on their agreement)

Certificate A

I certify that

- At the beginning of the period of 21 days ending with the date of the application nobody, except the applicant, owned any part of the land which the application relates to.
- None of the land forms part of an agricultural holding.

Certificate B

I certify that

- I or the applicant has given the necessary notice to everyone else who (at the beginning of the period of 21 days ending with the date of the application) owned any part of the land which the application relates to as listed below.

Owner's name	Address at which the notice was served	Date on which the notice was served


None of the land forms part of an agricultural holding.

Your signature: P W Blood

on behalf of

Date 22/3/2000

Please tick this box if you or your husband, wife or partner are employed by Wokingham District Council ☐

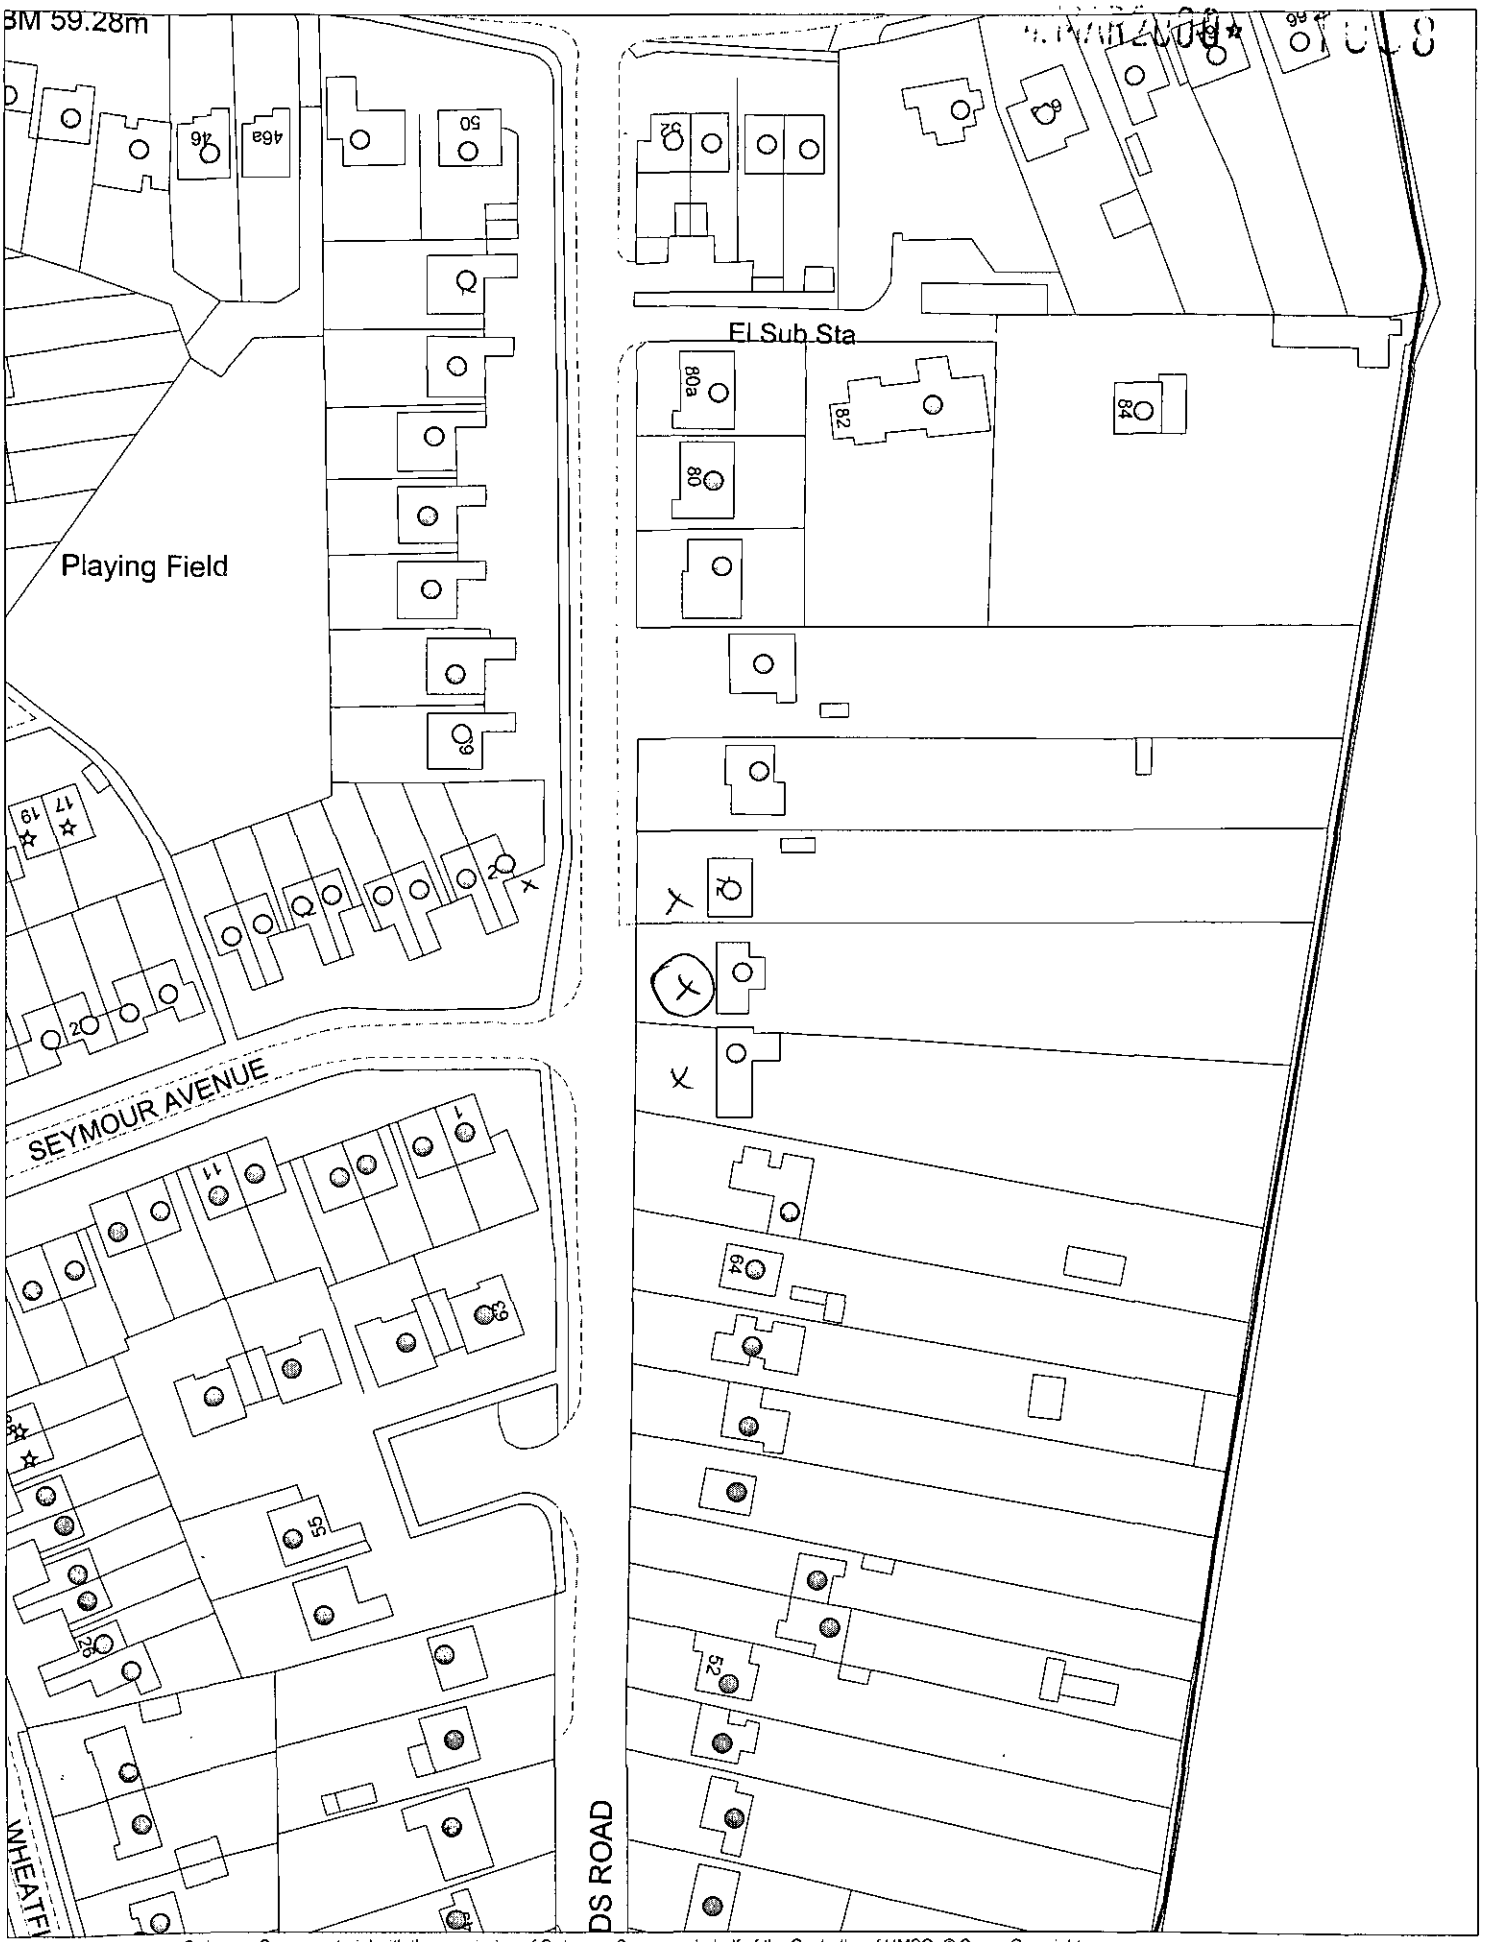

This map is based upon Ordnance Survey material with the permission of Ordnance Survey on behalf of the Controller of HMSO. © Crown Copyright.
Unauthorised reproduction infringes Crown Copyright and may lead to prosecution or civil proceedings.Wokingham District Council Licence LA086134

Development Control Section, Environmental Services, Wokingham District Council.

31 March 2000

Scale: 1 : 1250

N
W E
S