
10.MAR2000* 0833

APPROVED

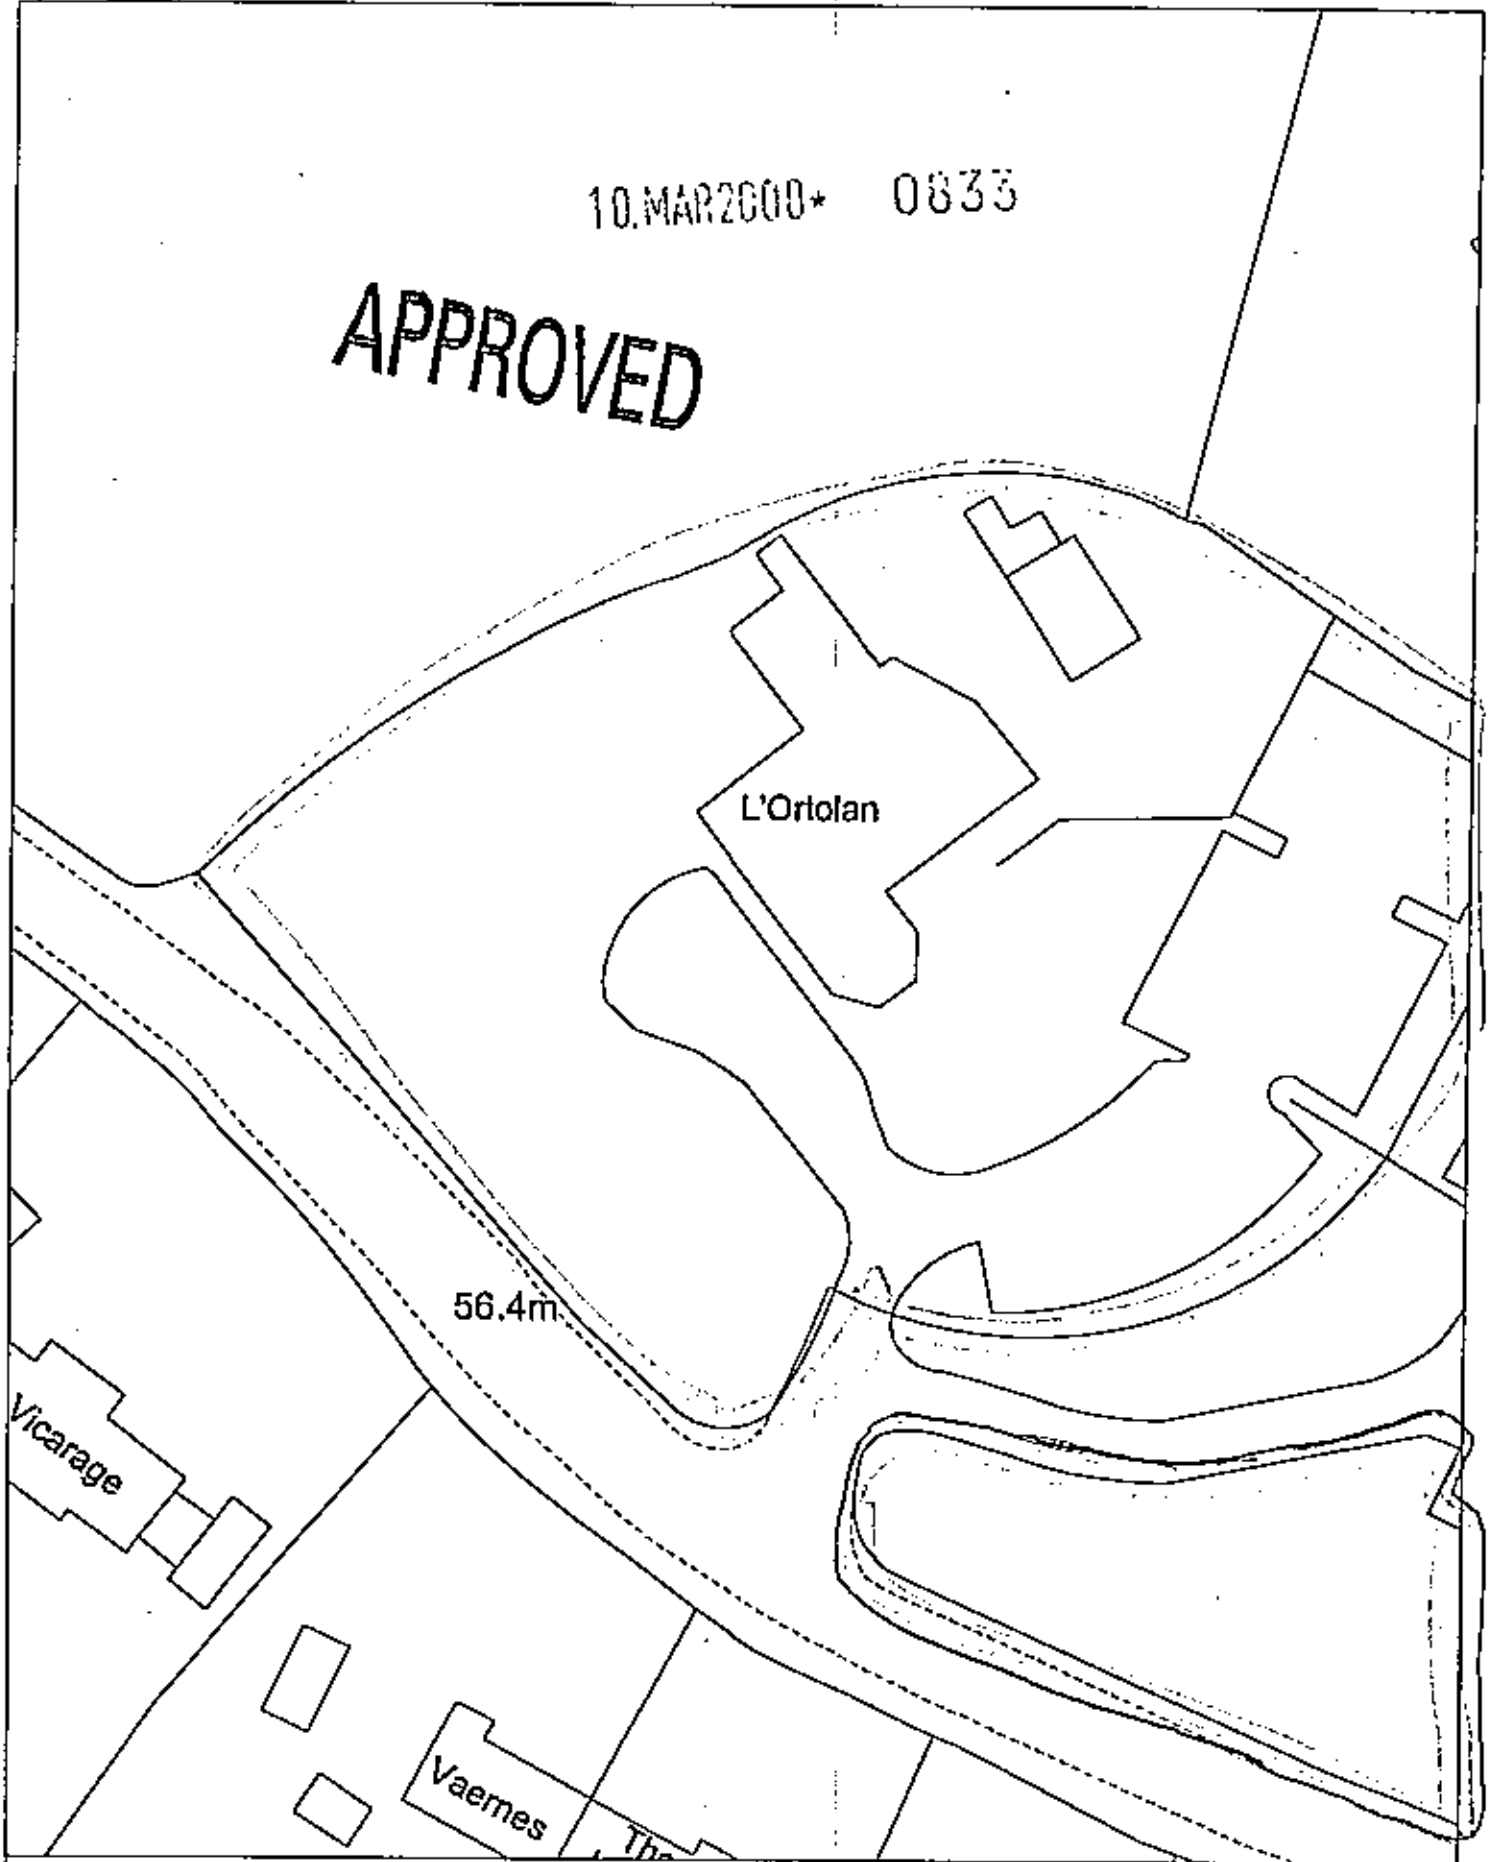


Site Plan, Scale: 1 to 500

This copy has been produced specifically for the map return scheme purposes only. No further copies may be made.

This map is reproduced from Ordnance Survey material with the permission of Ordnance Survey on behalf of the Controller of HMSO Office. © Crown Copyright. Wokingham District Council, Licence No. LA086134

Date: 7 March 2000

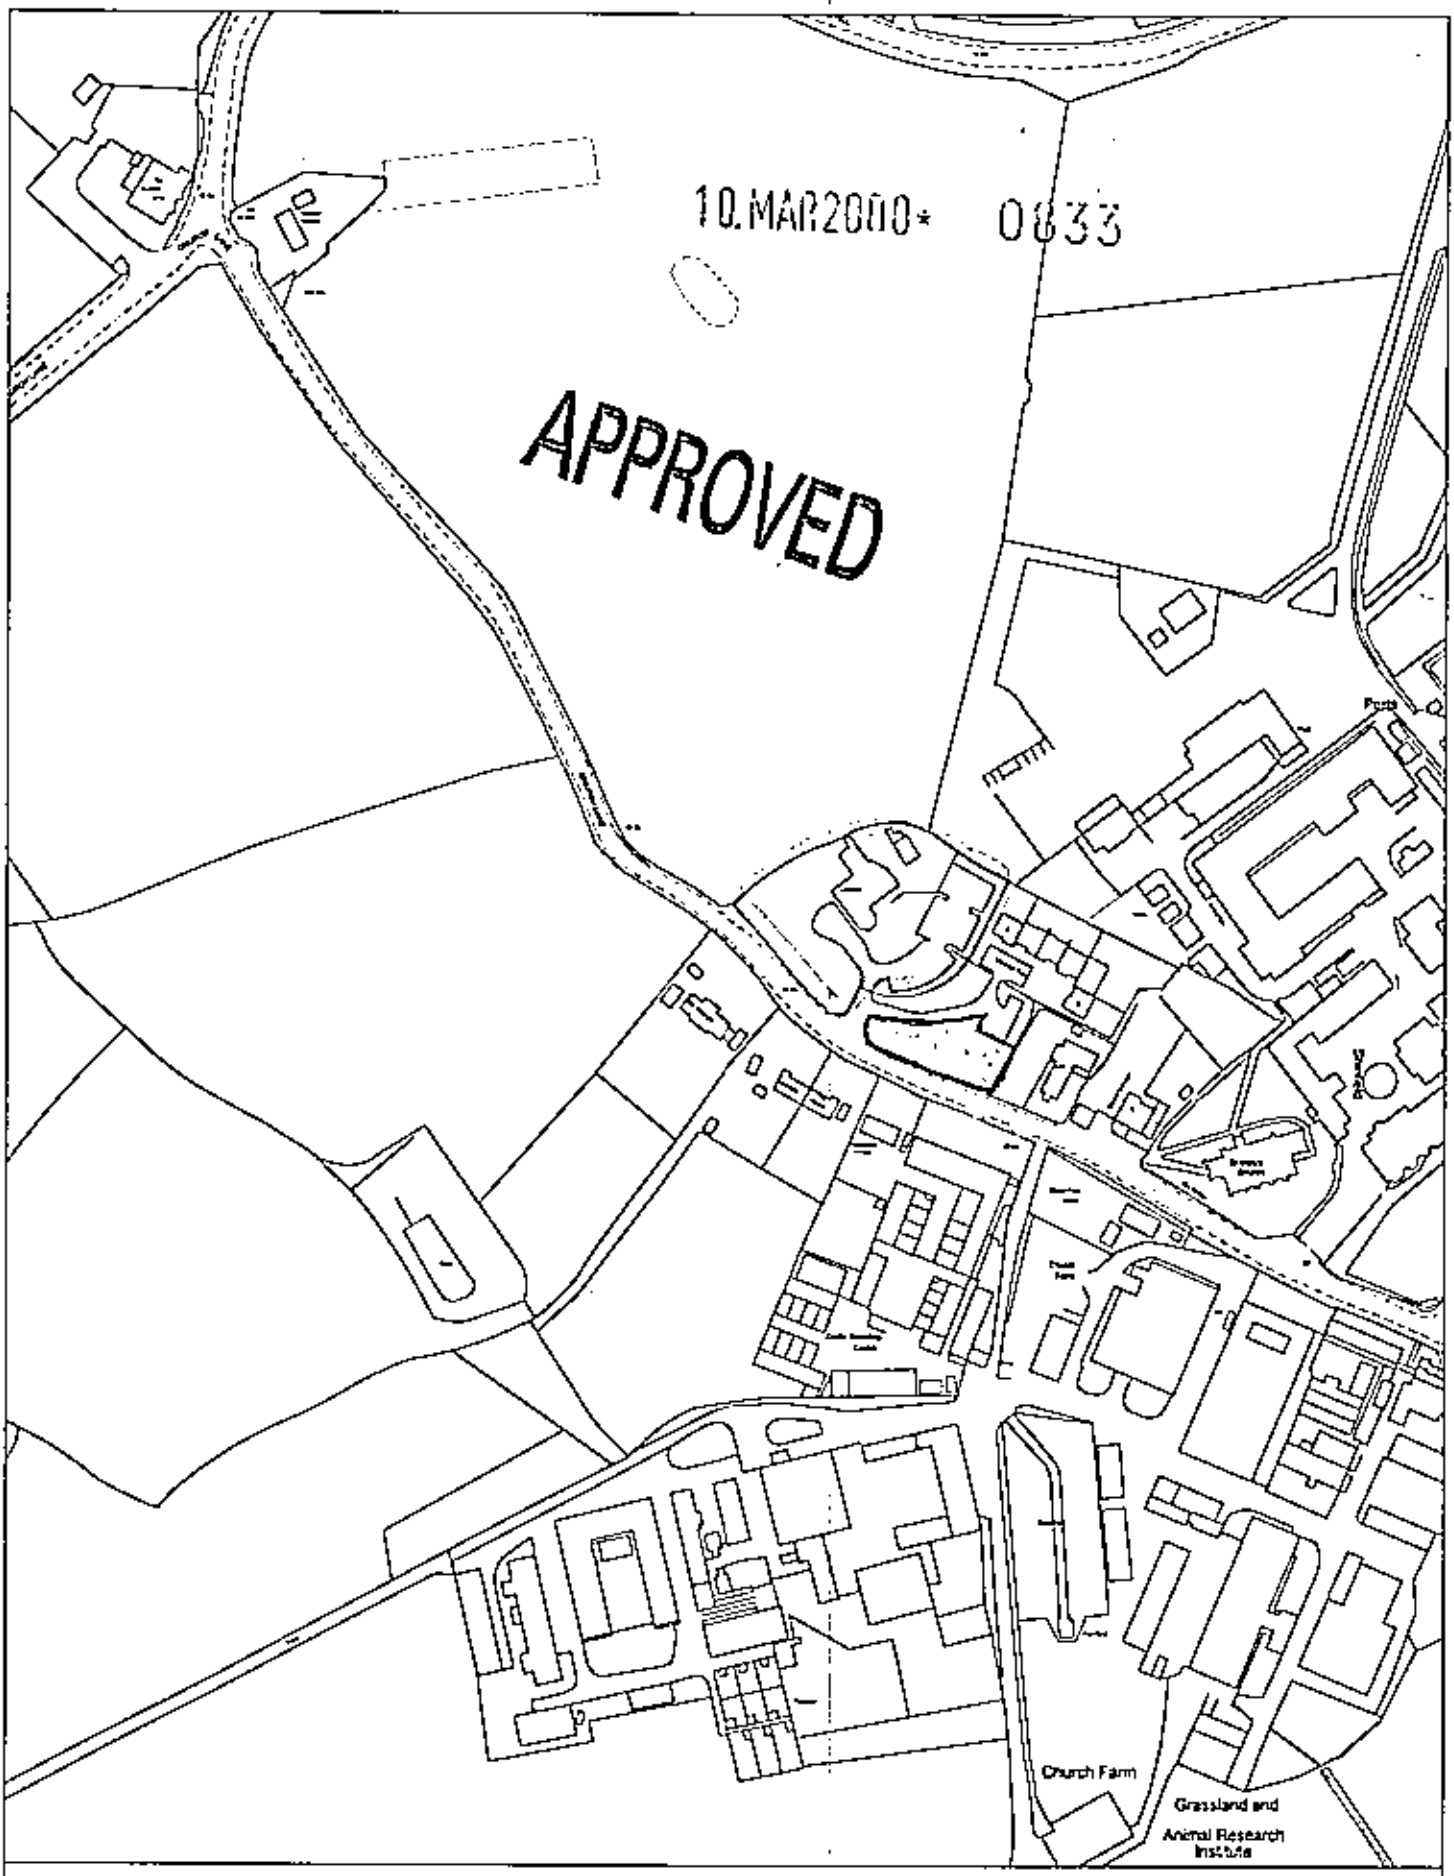

Site Plan, Scale: 1 to 2500

This copy has been produced specifically for the map return scheme purposes only. No further copies may be made.

This map is reproduced from Ordnance Survey material with the permission of Ordnance Survey on behalf of the Controller of HMSO Office. © Crown Copyright. Wokingham District Council, Licence No. LA086134

Date: 7 March 2000

N
W E
S

Bedroom 1

Ensuite

Bedroom 4

Ensuite

Store

Bedroom 5

Kitchen

Bedroom 2

ST

Bedroom 3

Ensuite

FIRST FLOOR

Store

Laundry

Conservatory 1

Female WC's

Male WC

Male WC

Restaurant

PROPOSED CHANGE TO LOUNGE RESIDENTIAL

Washup

Pastry

Store

Lounge/Bar

PROPOSED CHANGE TO DINING ROOM RESIDENTIAL

Kitchen

GROUND FLOOR

DETACHED COTTAGE

Kitchen

Bedroom

Office

Conservatory 2

Boiler

Wine Cellar

Store 2

Store 1

Store 3

CELLAR

10.MAR2000 0833

APPROVED

L'ORTOLAN RESTAURANT
SHINFIELD
BERKSHIRE
PLANS AS EXISTING
Scale: 1:50 Date: 7 MARCH 2000