
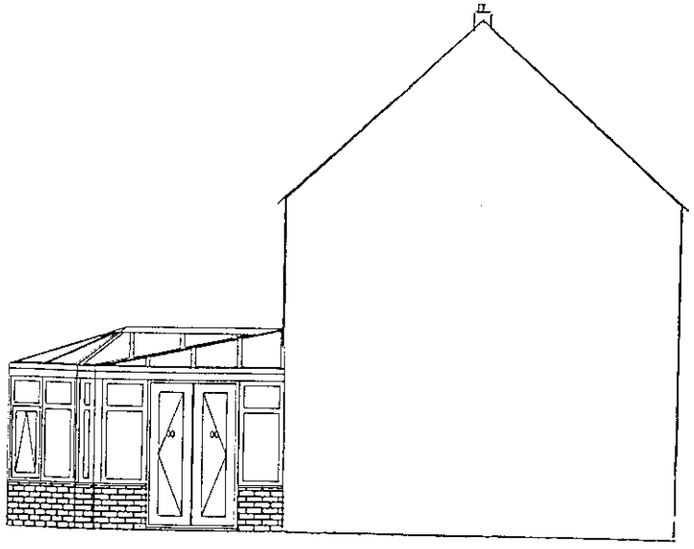



SIDE ELEVATION
(LEFT HAND AS SEEN FROM ROAD)

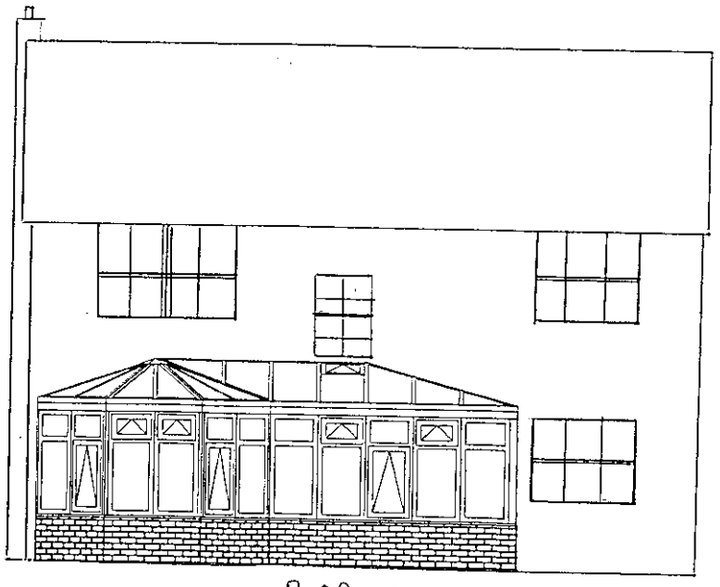

REAR ELEVATION


| | | |
|---|---|---|
| 51 CHATTERIS WAY LOWER EARLEY | CONSERVATORY EXTENSION | SCALE 1:100 |

21.AUG.2000* 2213

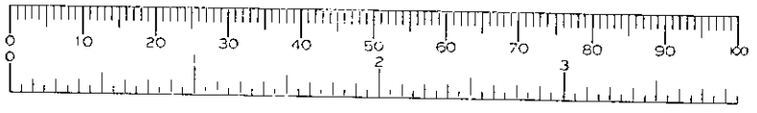



APPROVED


# A.B.S.

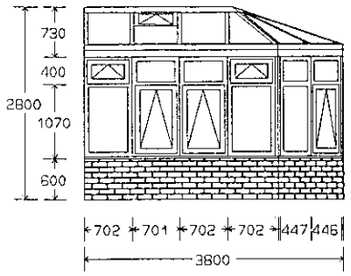



Left Elevation

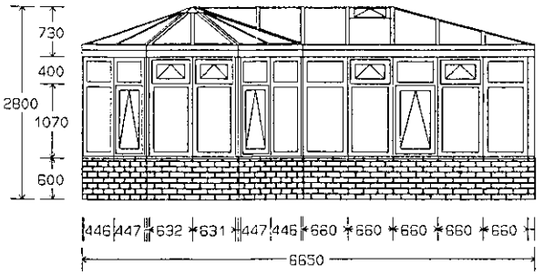



Front Elevation
(REAR ELEVATION OF DWELLING)

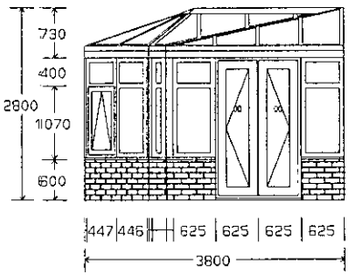



Right Elevation

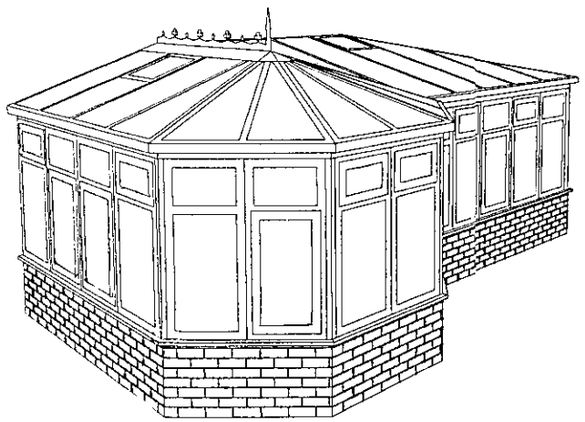

Left Perspective

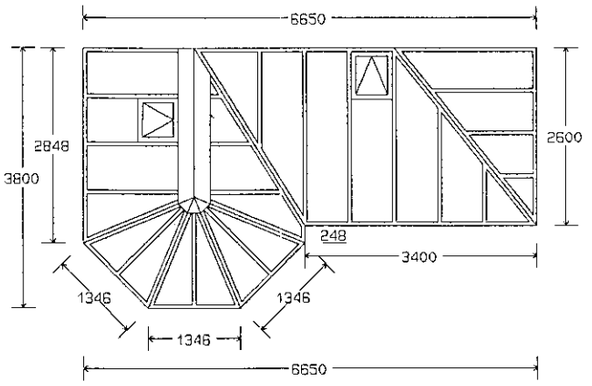


Plan

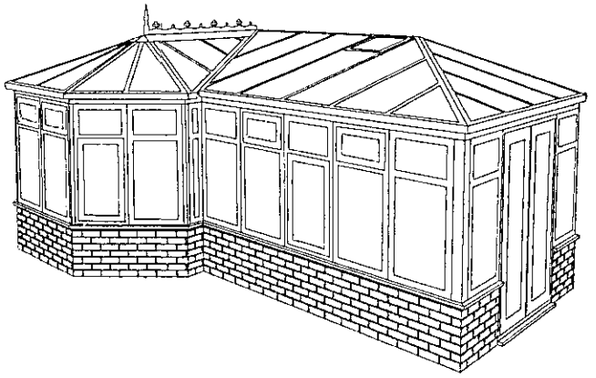

Right Elevation

PREPARED FOR :Mr & Mrs Osborne

Dimensions Are External Base

51 CHATTERIS WAY
LOWER EARLEY

PREPARED BY :MOD Installations

NOT TO BE USED AS WORKING DRAWINGS

SCALE :1: 100

DATE :19 JUL 2000

DRAWING NO :L07076-MBM

21.AUG.2000* 2213




APPROVED