
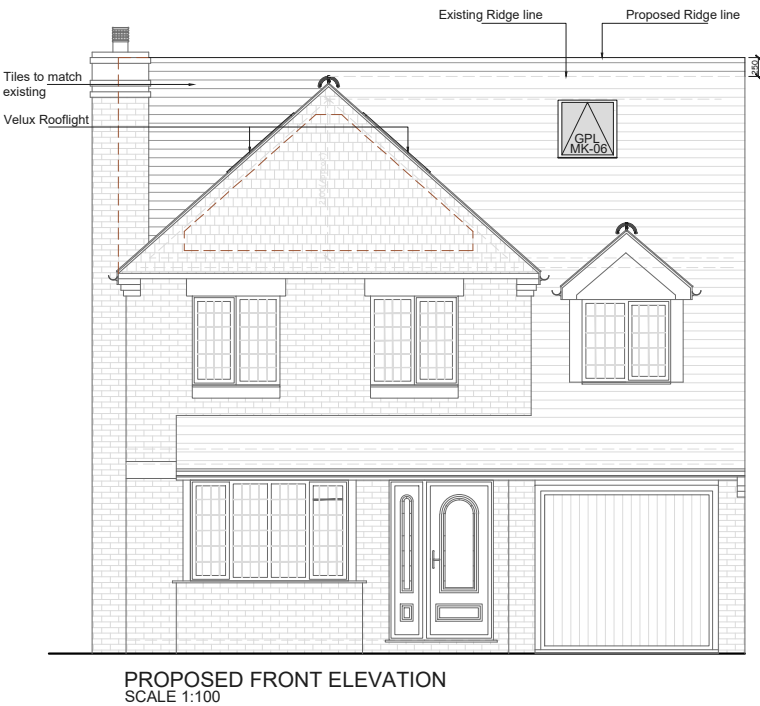
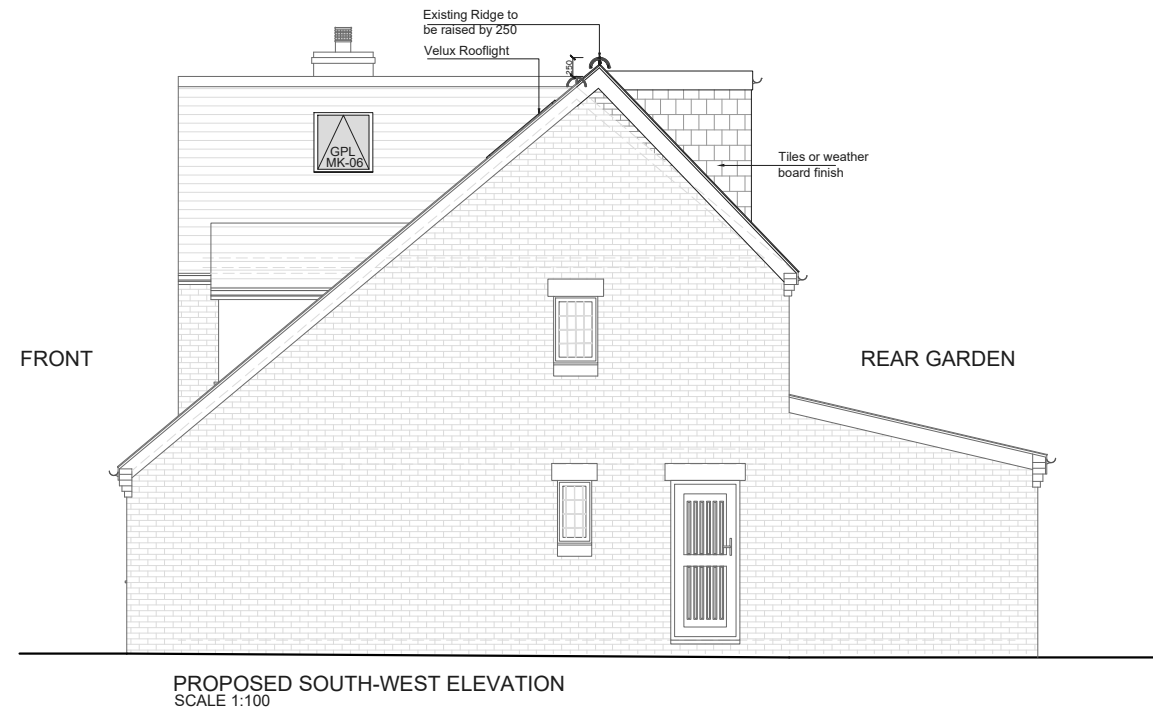
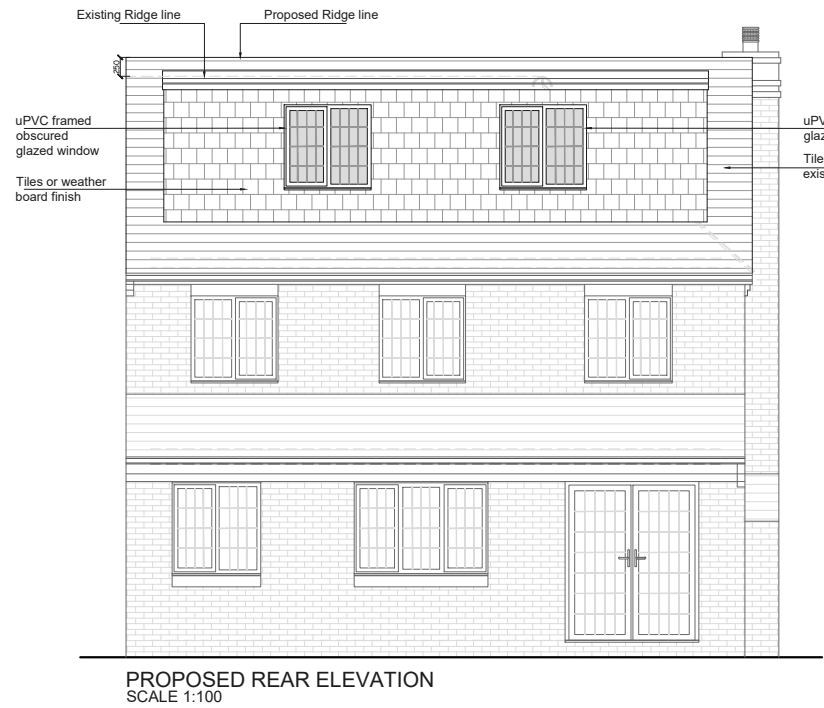
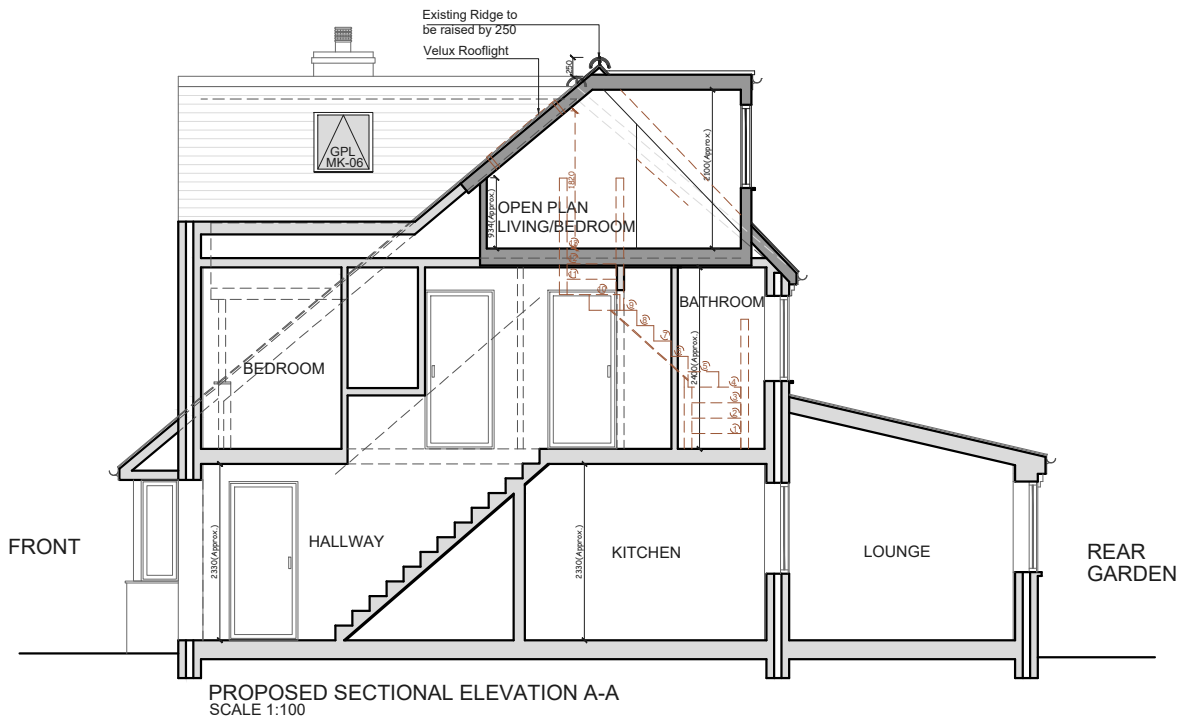


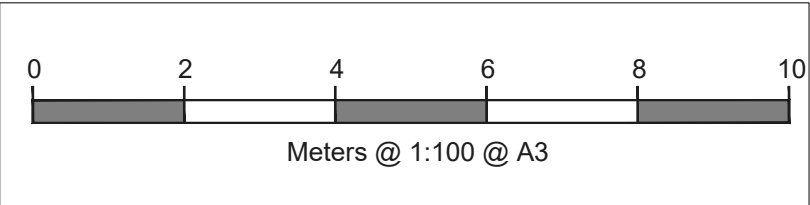

NOTES

REV	DATE	NOTES
-----	------	-------

CLIENT

Dr. MOITRA

PROJECT

3 WINSTON CLOSE,
READING, RG7 IDW

DRAWING TITLE

PROPOSED SECTION
AND ELEVATIONS

SCALE 1:100@A3

DATE	DRAWN
25-09-24	FZ-K

DRAWING NO.	REV.
PP-10	



LOFTPLAN DESIGNS LIMITED
1 Saturn House, Calleva Park
Aldermaston, Reading RG7 8HA
Telephone: (01256) 881041
Email: customerservices@loftplan.co.uk
www.loftplan.co.uk