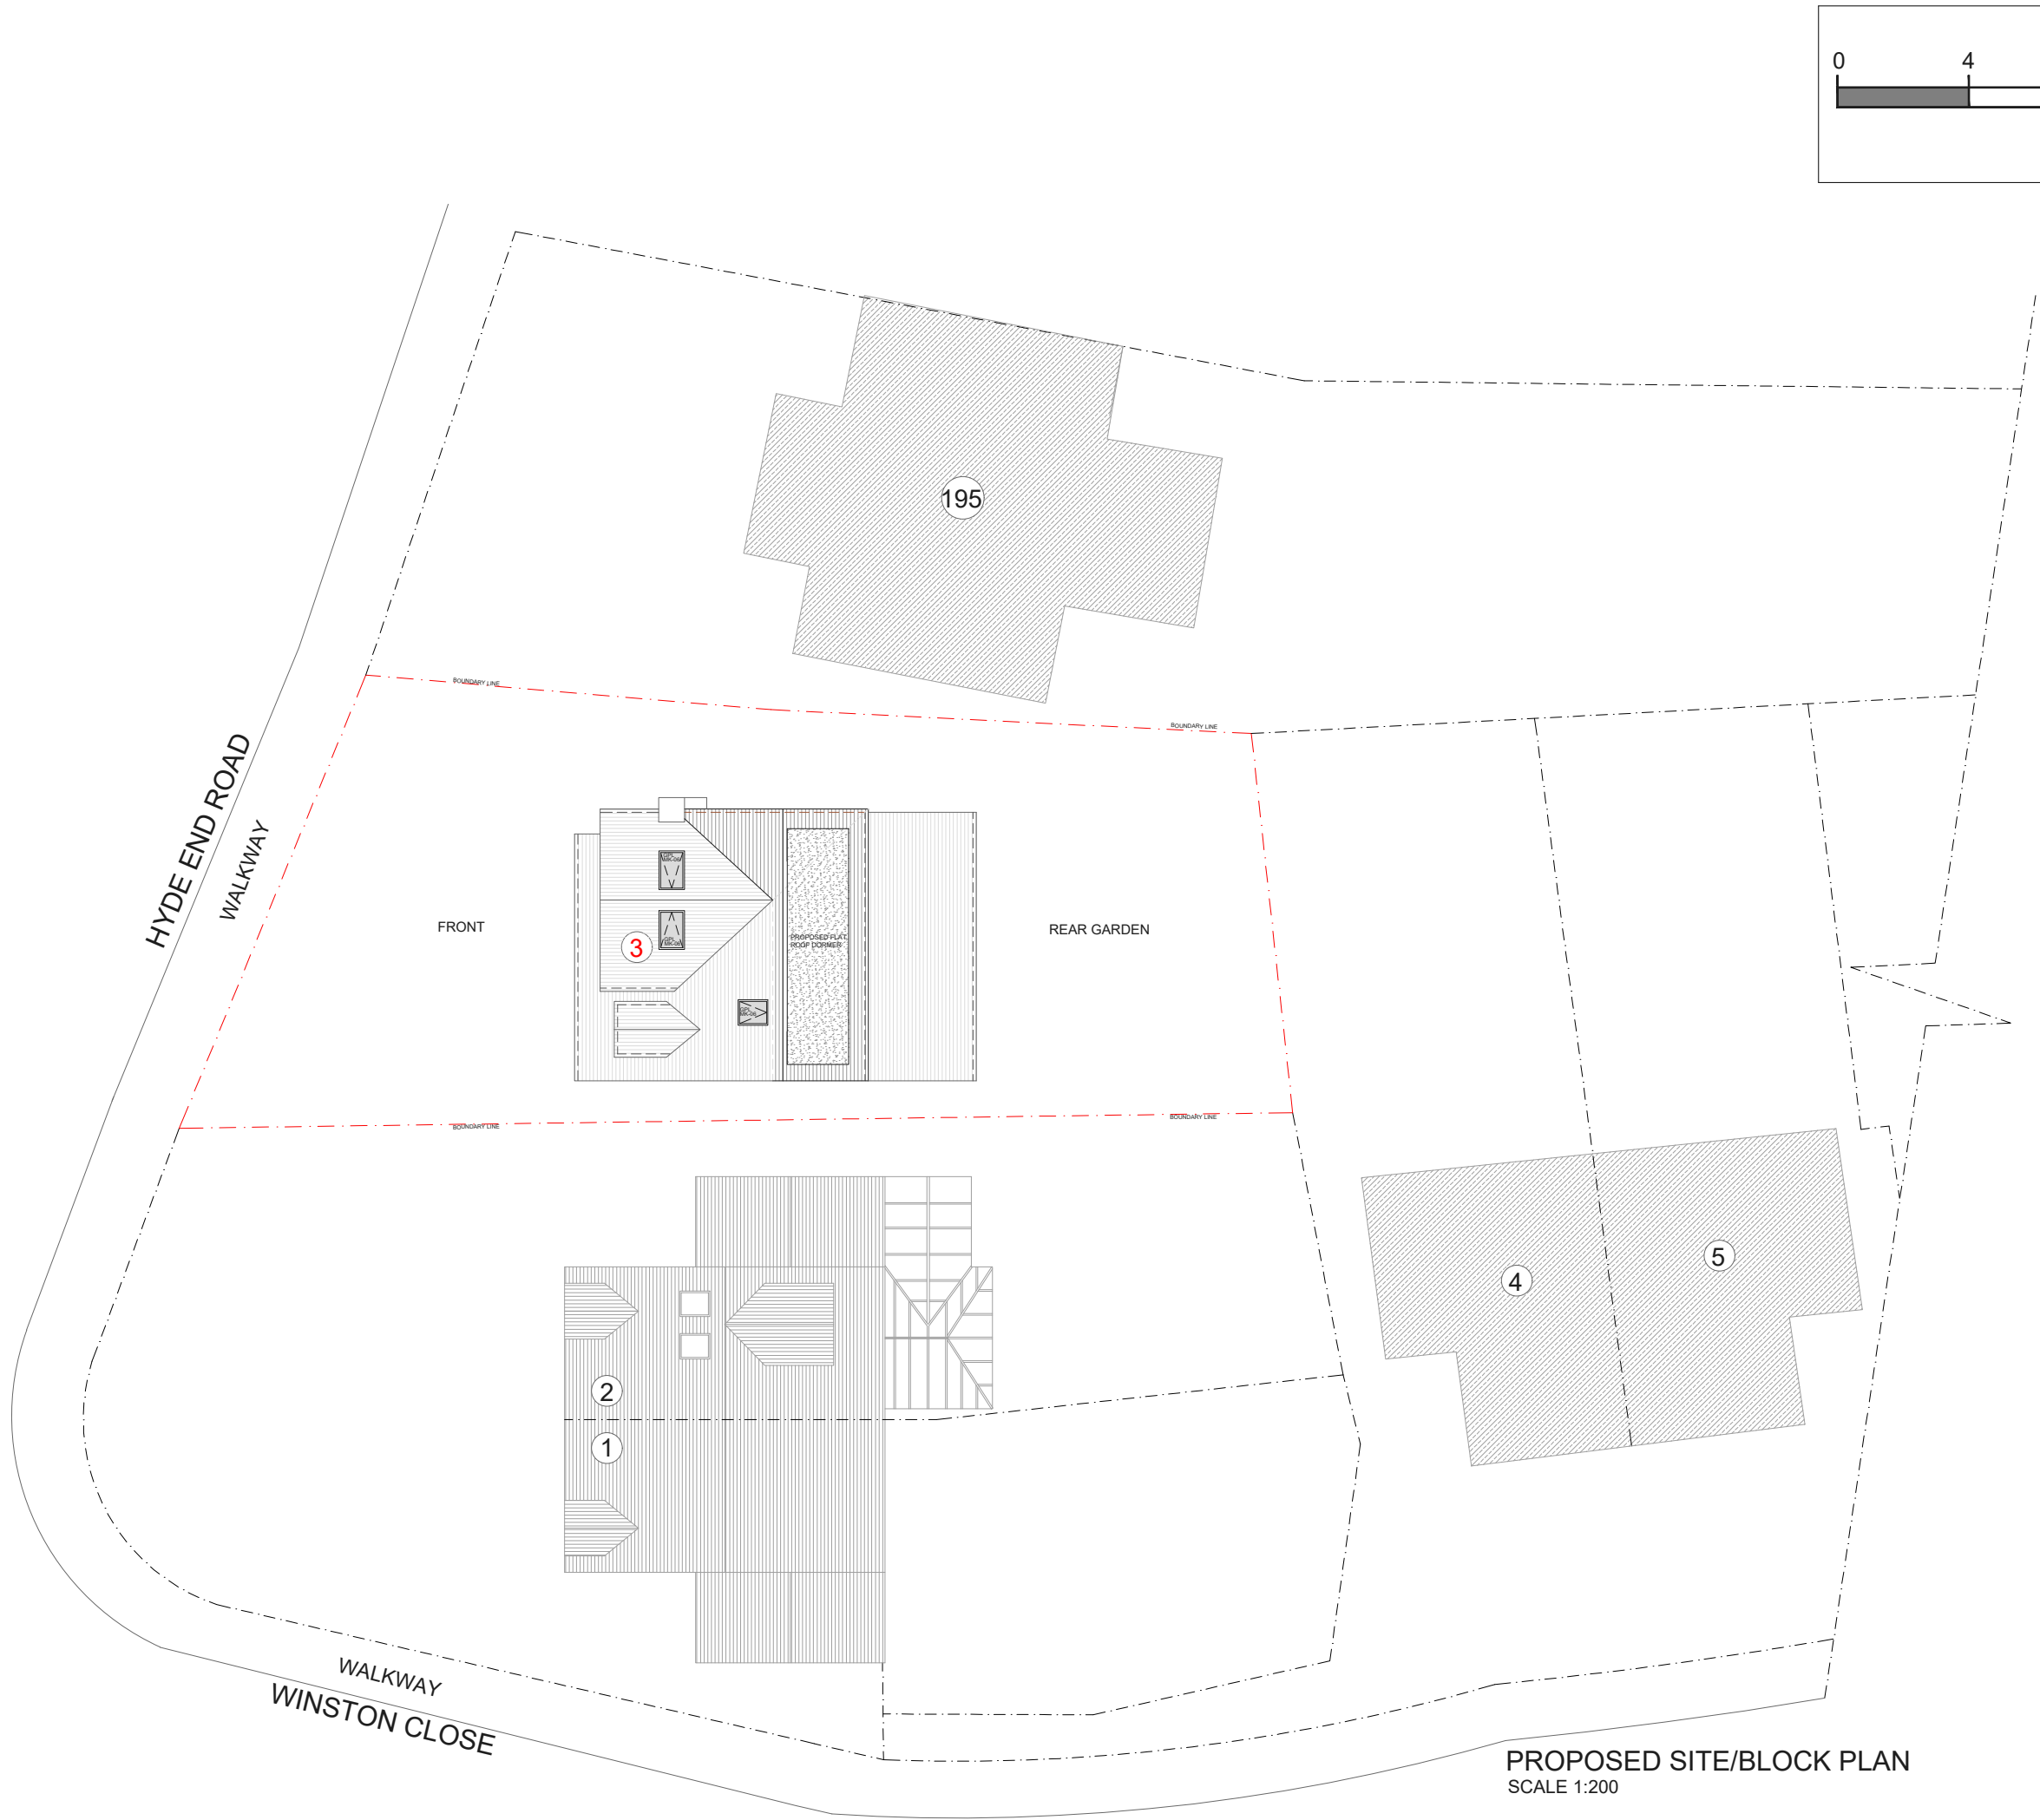


NOTES		
REV	DATE	NOTES

REV	DATE	NOTES
-----	------	-------

CLIENT
Dr. MOITRA

PROJECT
3 WINSTON CLOSE, READING, RG7 IDW

DRAWING TITLE
PROPOSED SITE/BLOCK PLAN

SCALE
1:200@A3

DATE	DRAWN
25-09-24	FZ-K

DRAWING NO.	REV.
PP-13	

N



LOFTPLAN DESIGNS LIMITED
1 Saturn House, Calleva Park
Aldermaston, Reading RG7 8HA
Telephone: (01256) 881041
Email: customerservices@loftplan.co.uk
www.loftplan.co.uk