


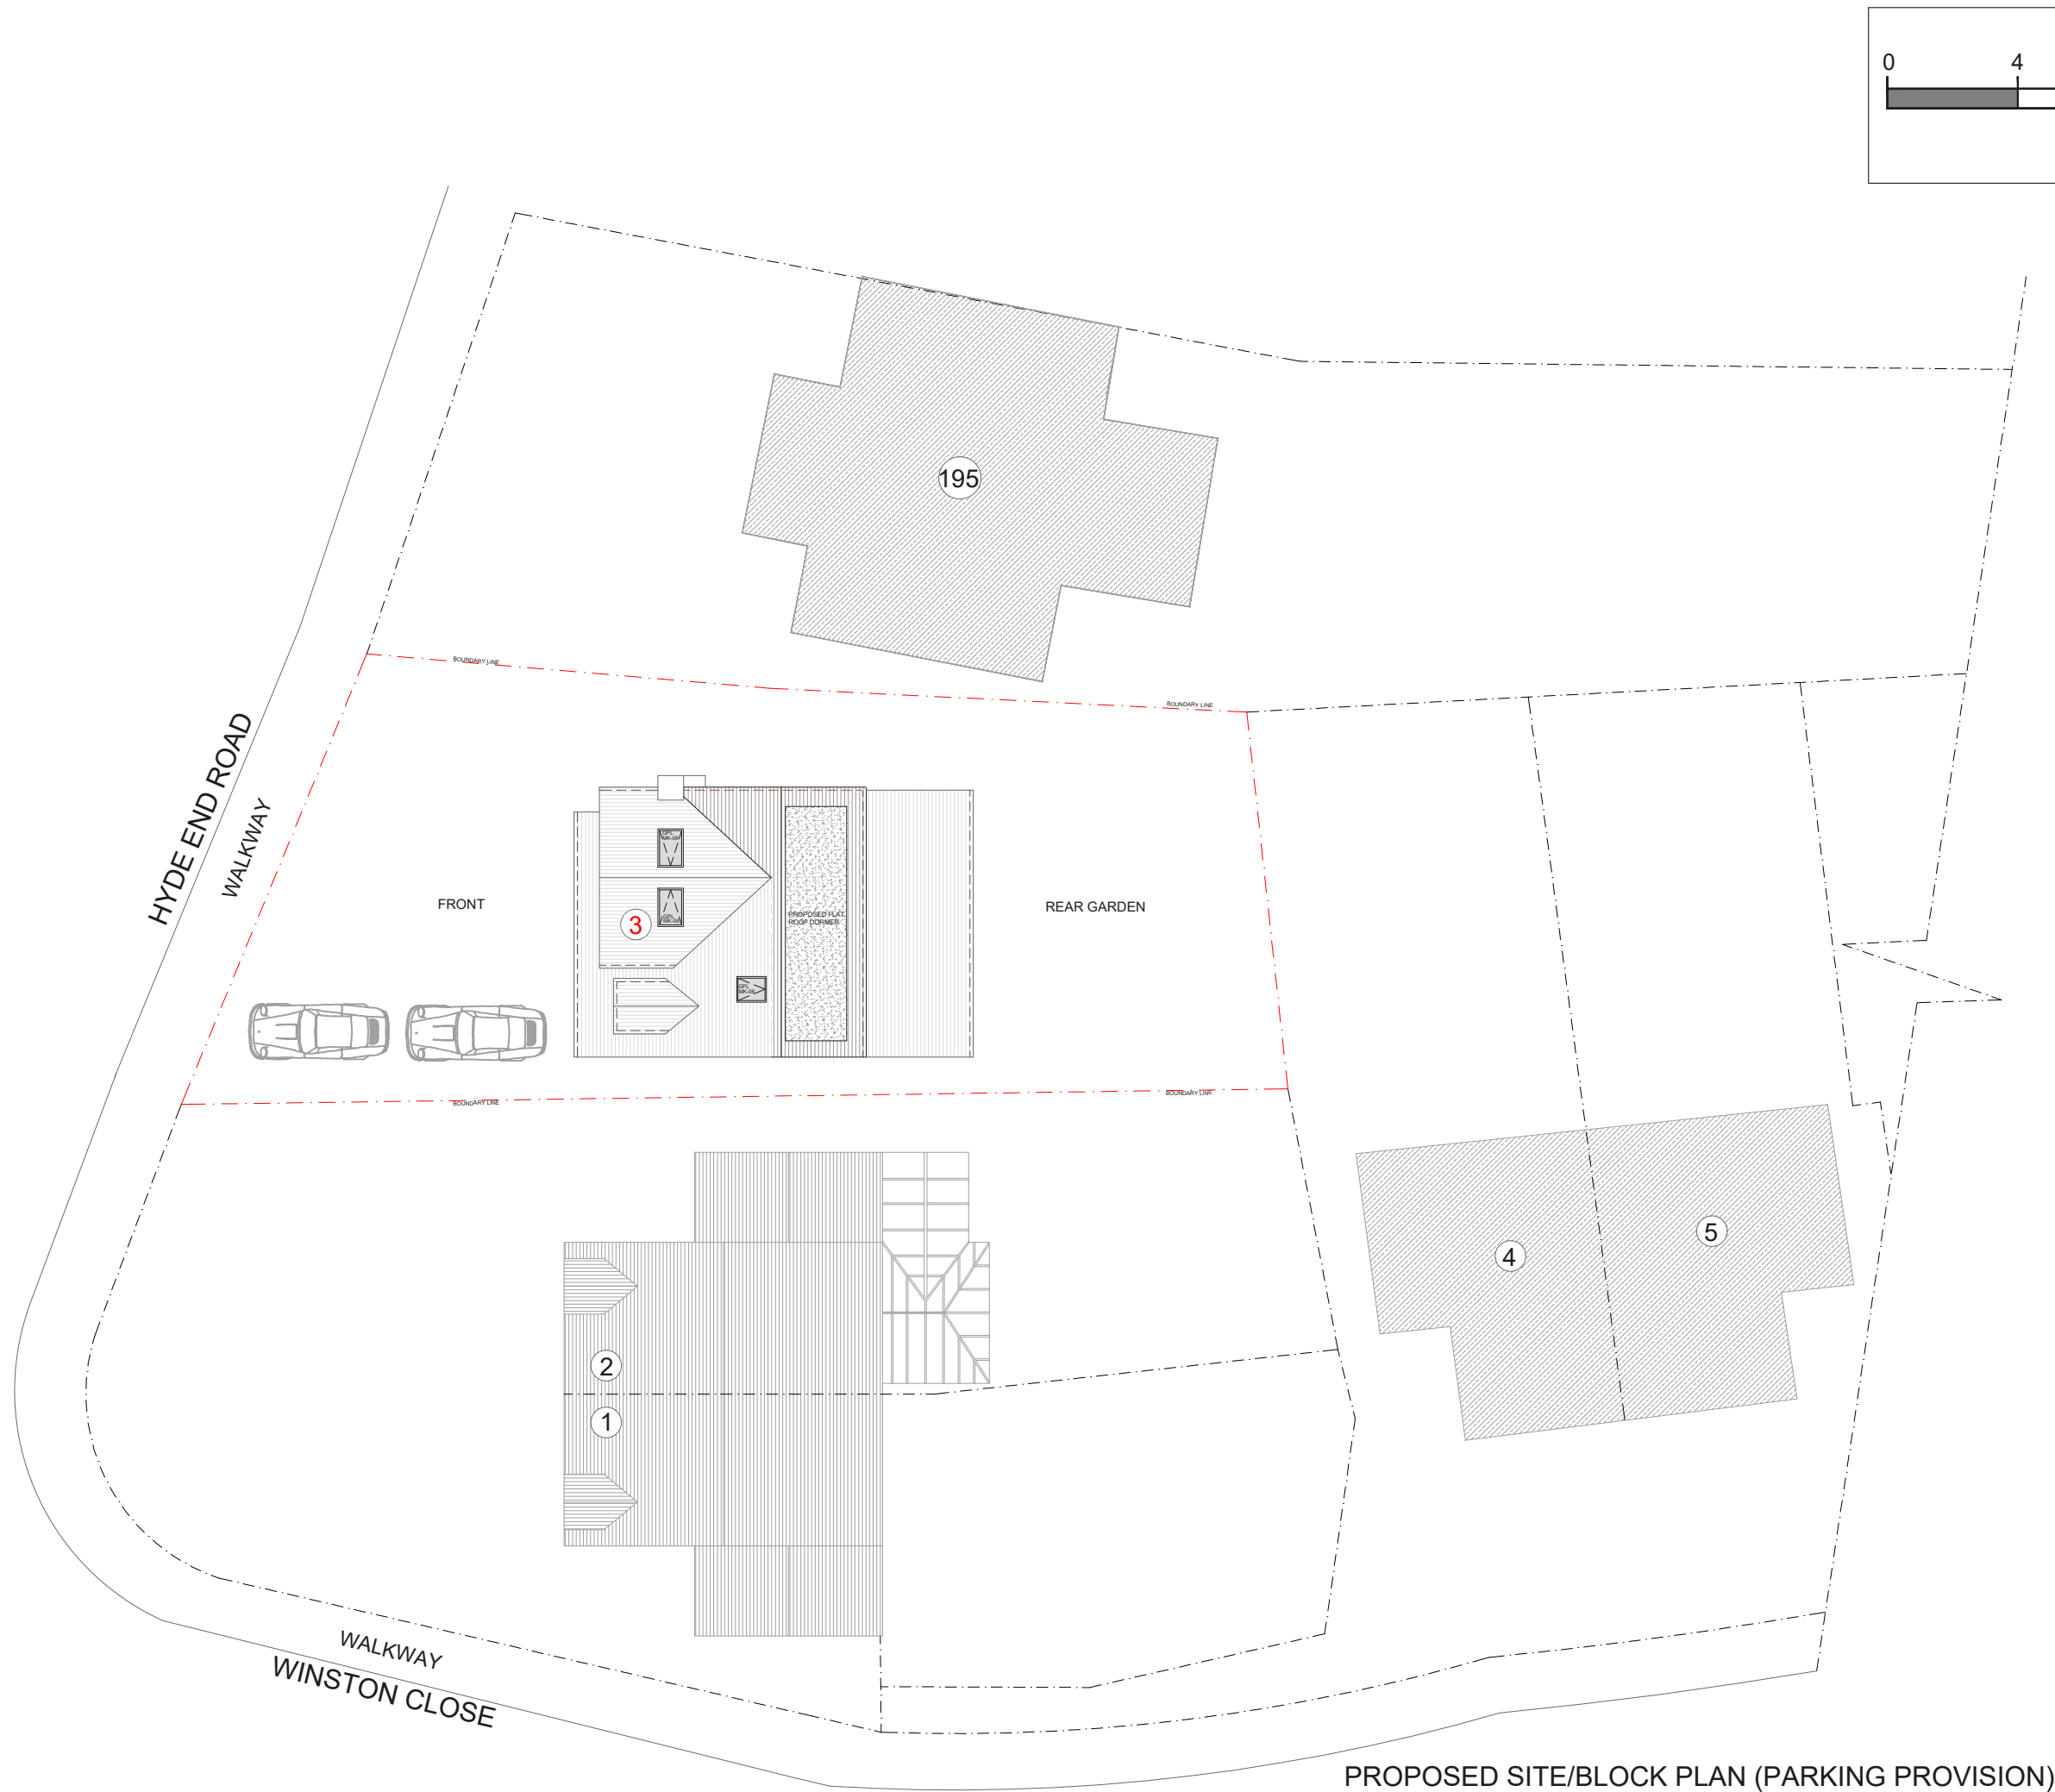

PROPOSED SITE/BLOCK PLAN (PARKING PROVISION)  
SCALE 1:200

NOTES

REV

DATE

NOTES

CLIENT

Dr. MOITRA

PROJECT

3 WINSTON CLOSE,  
READING, RG7 8HA

DRAWING TITLE

PROPOSED  
PARKING PROVISION

SCALE

1:200@A3

DATE

25-09-24

DRAWN

FZ-K

DRAWING NO.

PP-15

REV.



LOFTPLAN DESIGNS LIMITED  
1 Saturn House, Calleva Park  
Aldermaston, Reading RG7 8HA  
Telephone: (01256) 881041  
Email: customerservices@loftplan.co.uk  
www.loftplan.co.uk