

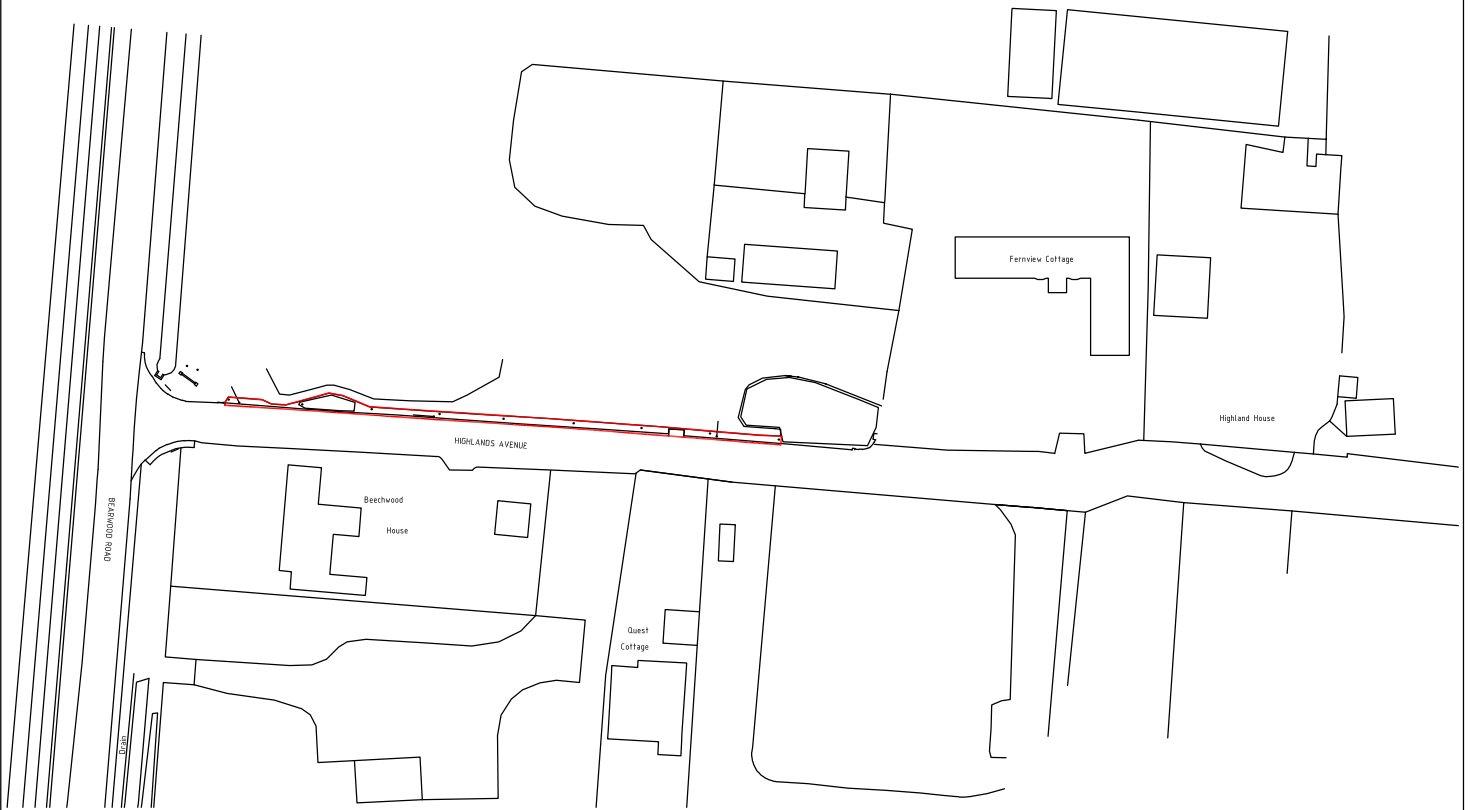
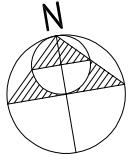


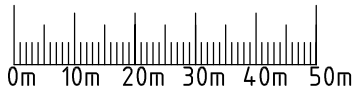

LOCATION PLAN SCALE 1:1250 @ A4

THIS DRAWING IS COPYRIGHT AND MAY
NOT BE REPRODUCED WITHOUT THE
WRITTEN CONSENT OF THE ARCHITECT.

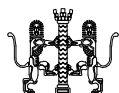

W.M. GRAHAM ASSOCIATES
RIBA CHARTERED ARCHITECTS

1 Peach Street, Wokingham, Berkshire, RG40 1XJ
Tel: 0118 9770464
Email: wmg_architects@btconnect.com
Website: www.wmgram-architects.co.uk

JOB

A1 GROUP
HIGHLANDS AVENUE
RG41 4SP

JOB NO

3148

DATE

JAN 24

DRAWING

200 A

DRAWN BY

CG