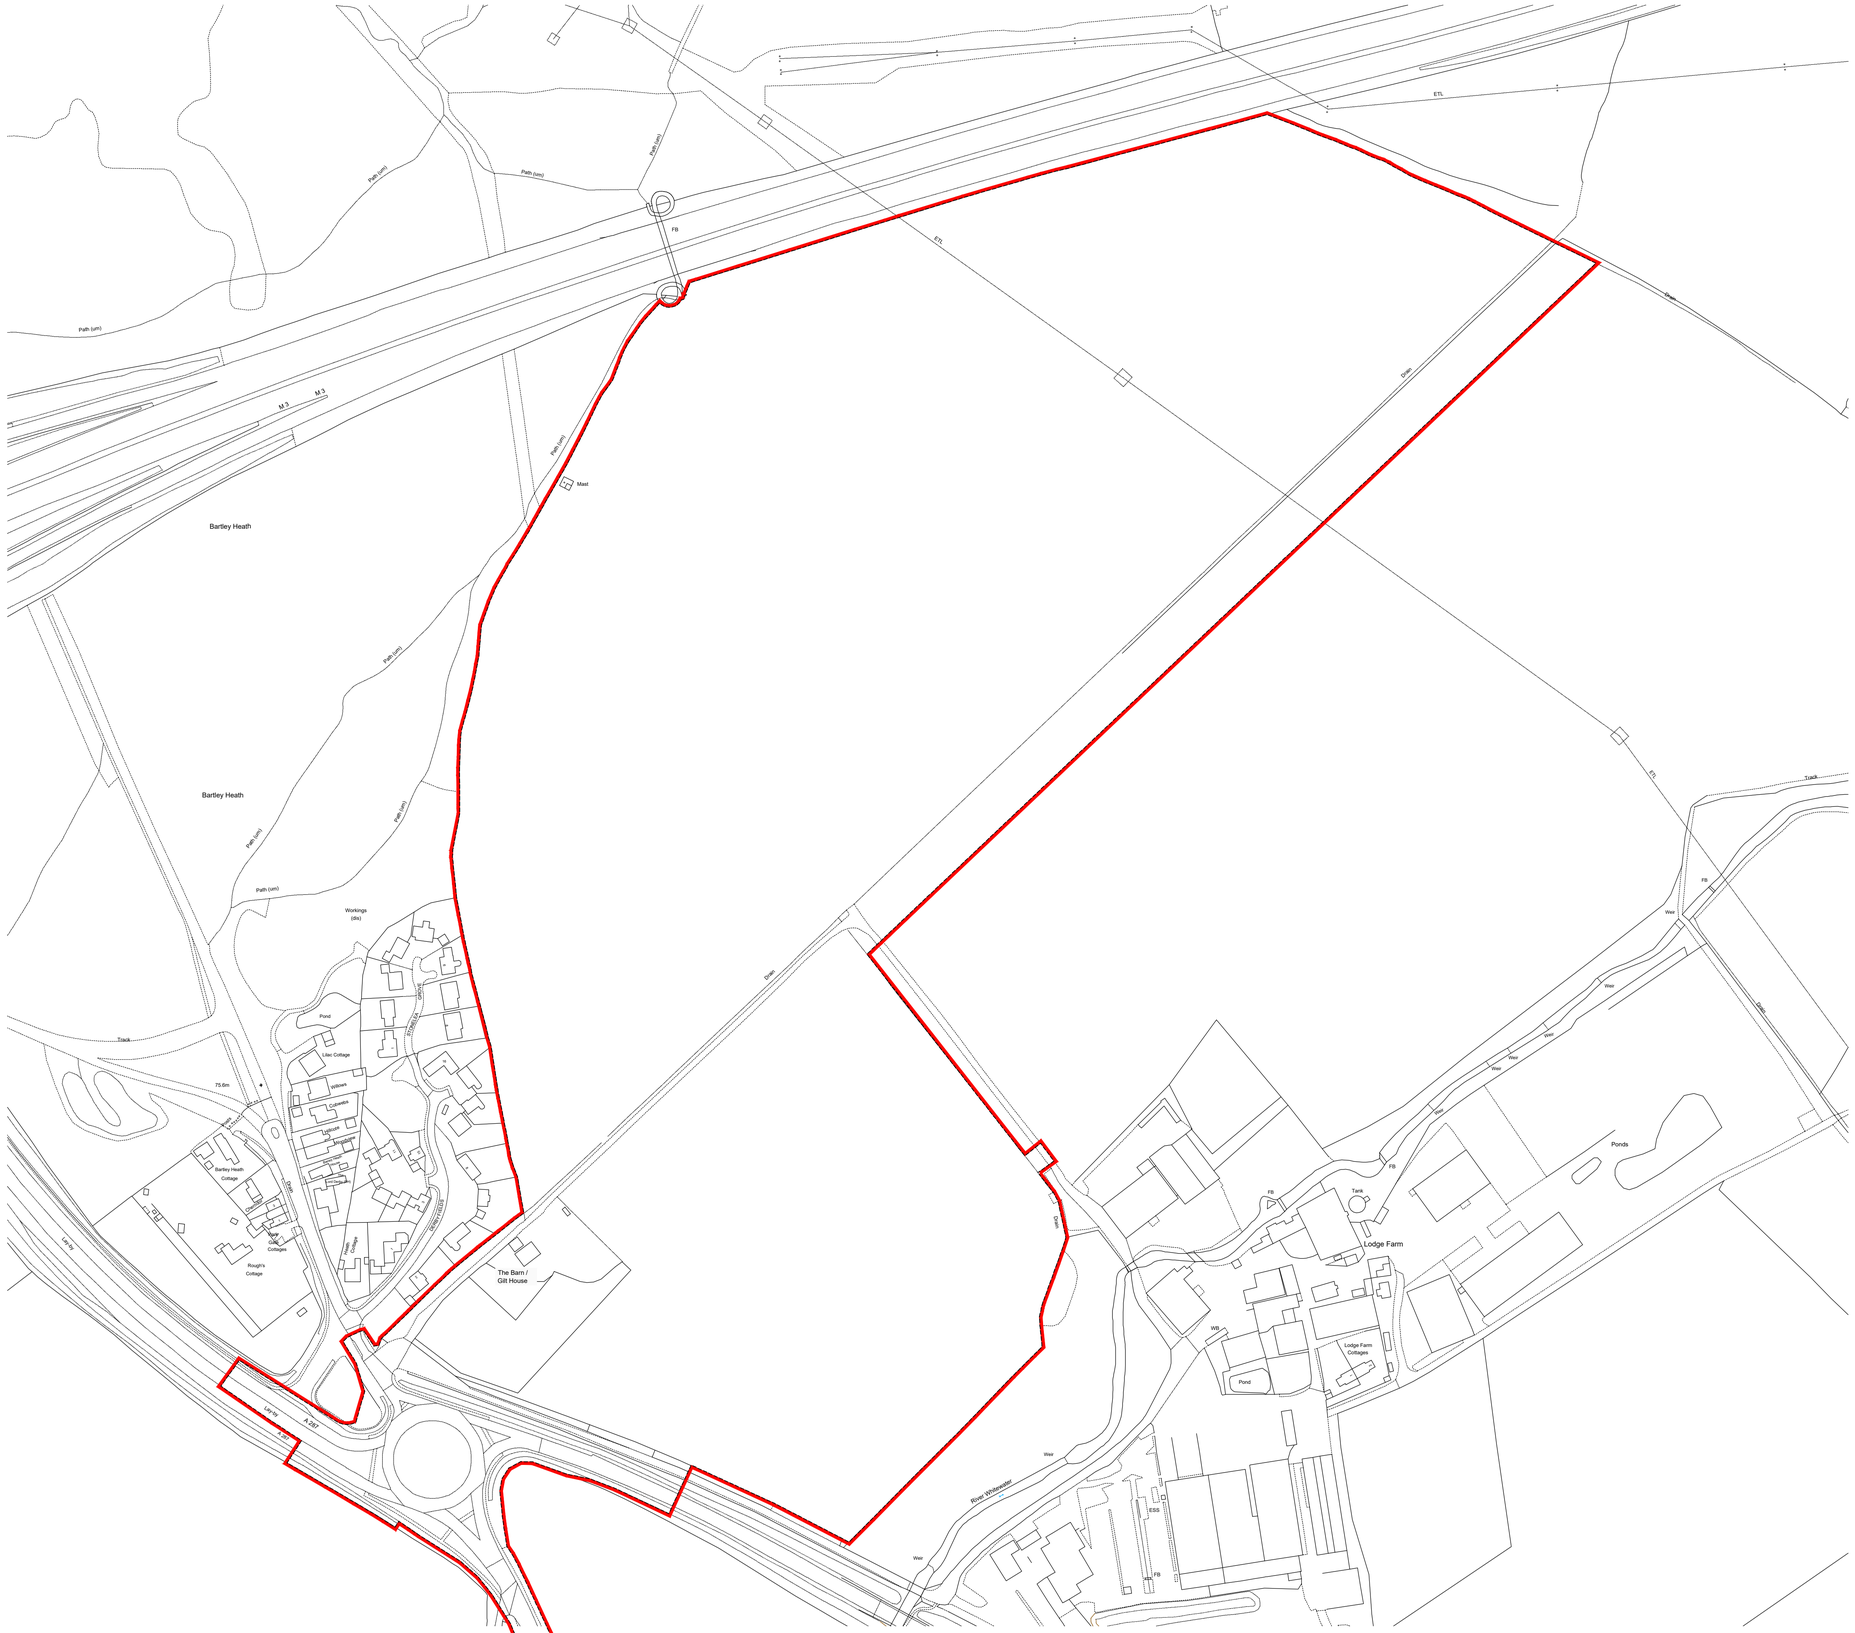

UMC ARCHITECTS®

WWW.UMCARCHITECTS.COM
INFO@UMCARCHITECTS.COM
+44 (0)1636 554 854

General Notes

- This document is to be used for the stated purpose only and should not be used for any other.
- Dimensions are all in millimetres, unless stated otherwise.
- It is the recipients responsibility to print this document to the correct size & scale.
- All relevant drawings and specifications should be read in conjunction with this document.

North

Document Scale(s)

10m SCALE 1:2000

Planning Application Boundary

Project Name

Land Adjacent to J5, M3

Employer	Project Address
Obsidian Strategic	**Land Adjacent to J5, M3, North Warnborough, Basingstoke**
RIBA Workstage	Suitability
1 - Preparation and Brief	**S2 - Information**

Drawn	Checked	Created	Size
NCL	**CA**	**23.06.2023**	**A1**

UMC Project Reference	Scale	LOD	LOI
21251	**1:2000**	**1**	**1**

Document Title

Location Plan

Document Reference

21251 - UMC - XXXX - SI - DR - A - 0501

Revision Note

Initial Issue

Issue Date	Status	Current Revision
28.07.2026		**P12**