


GENERAL NOTE
ALL DIMENSIONS MUST BE CHECKED ON SITE. RESPONSIBILITY IS NOT ACCEPTED FOR ERRORS MADE BY OTHERS IN SCALING FROM THIS DRAWING. ALL SETTING OUT INFORMATION SHOULD BE TAKEN FROM FIGURED DIMENSIONS ONLY.

FOR USE IN PRECISE NAMED LOCATION ONLY
ANDERSON ORR ARCHITECTS LTD. © ALL RIGHTS RESERVED

REVISIONS

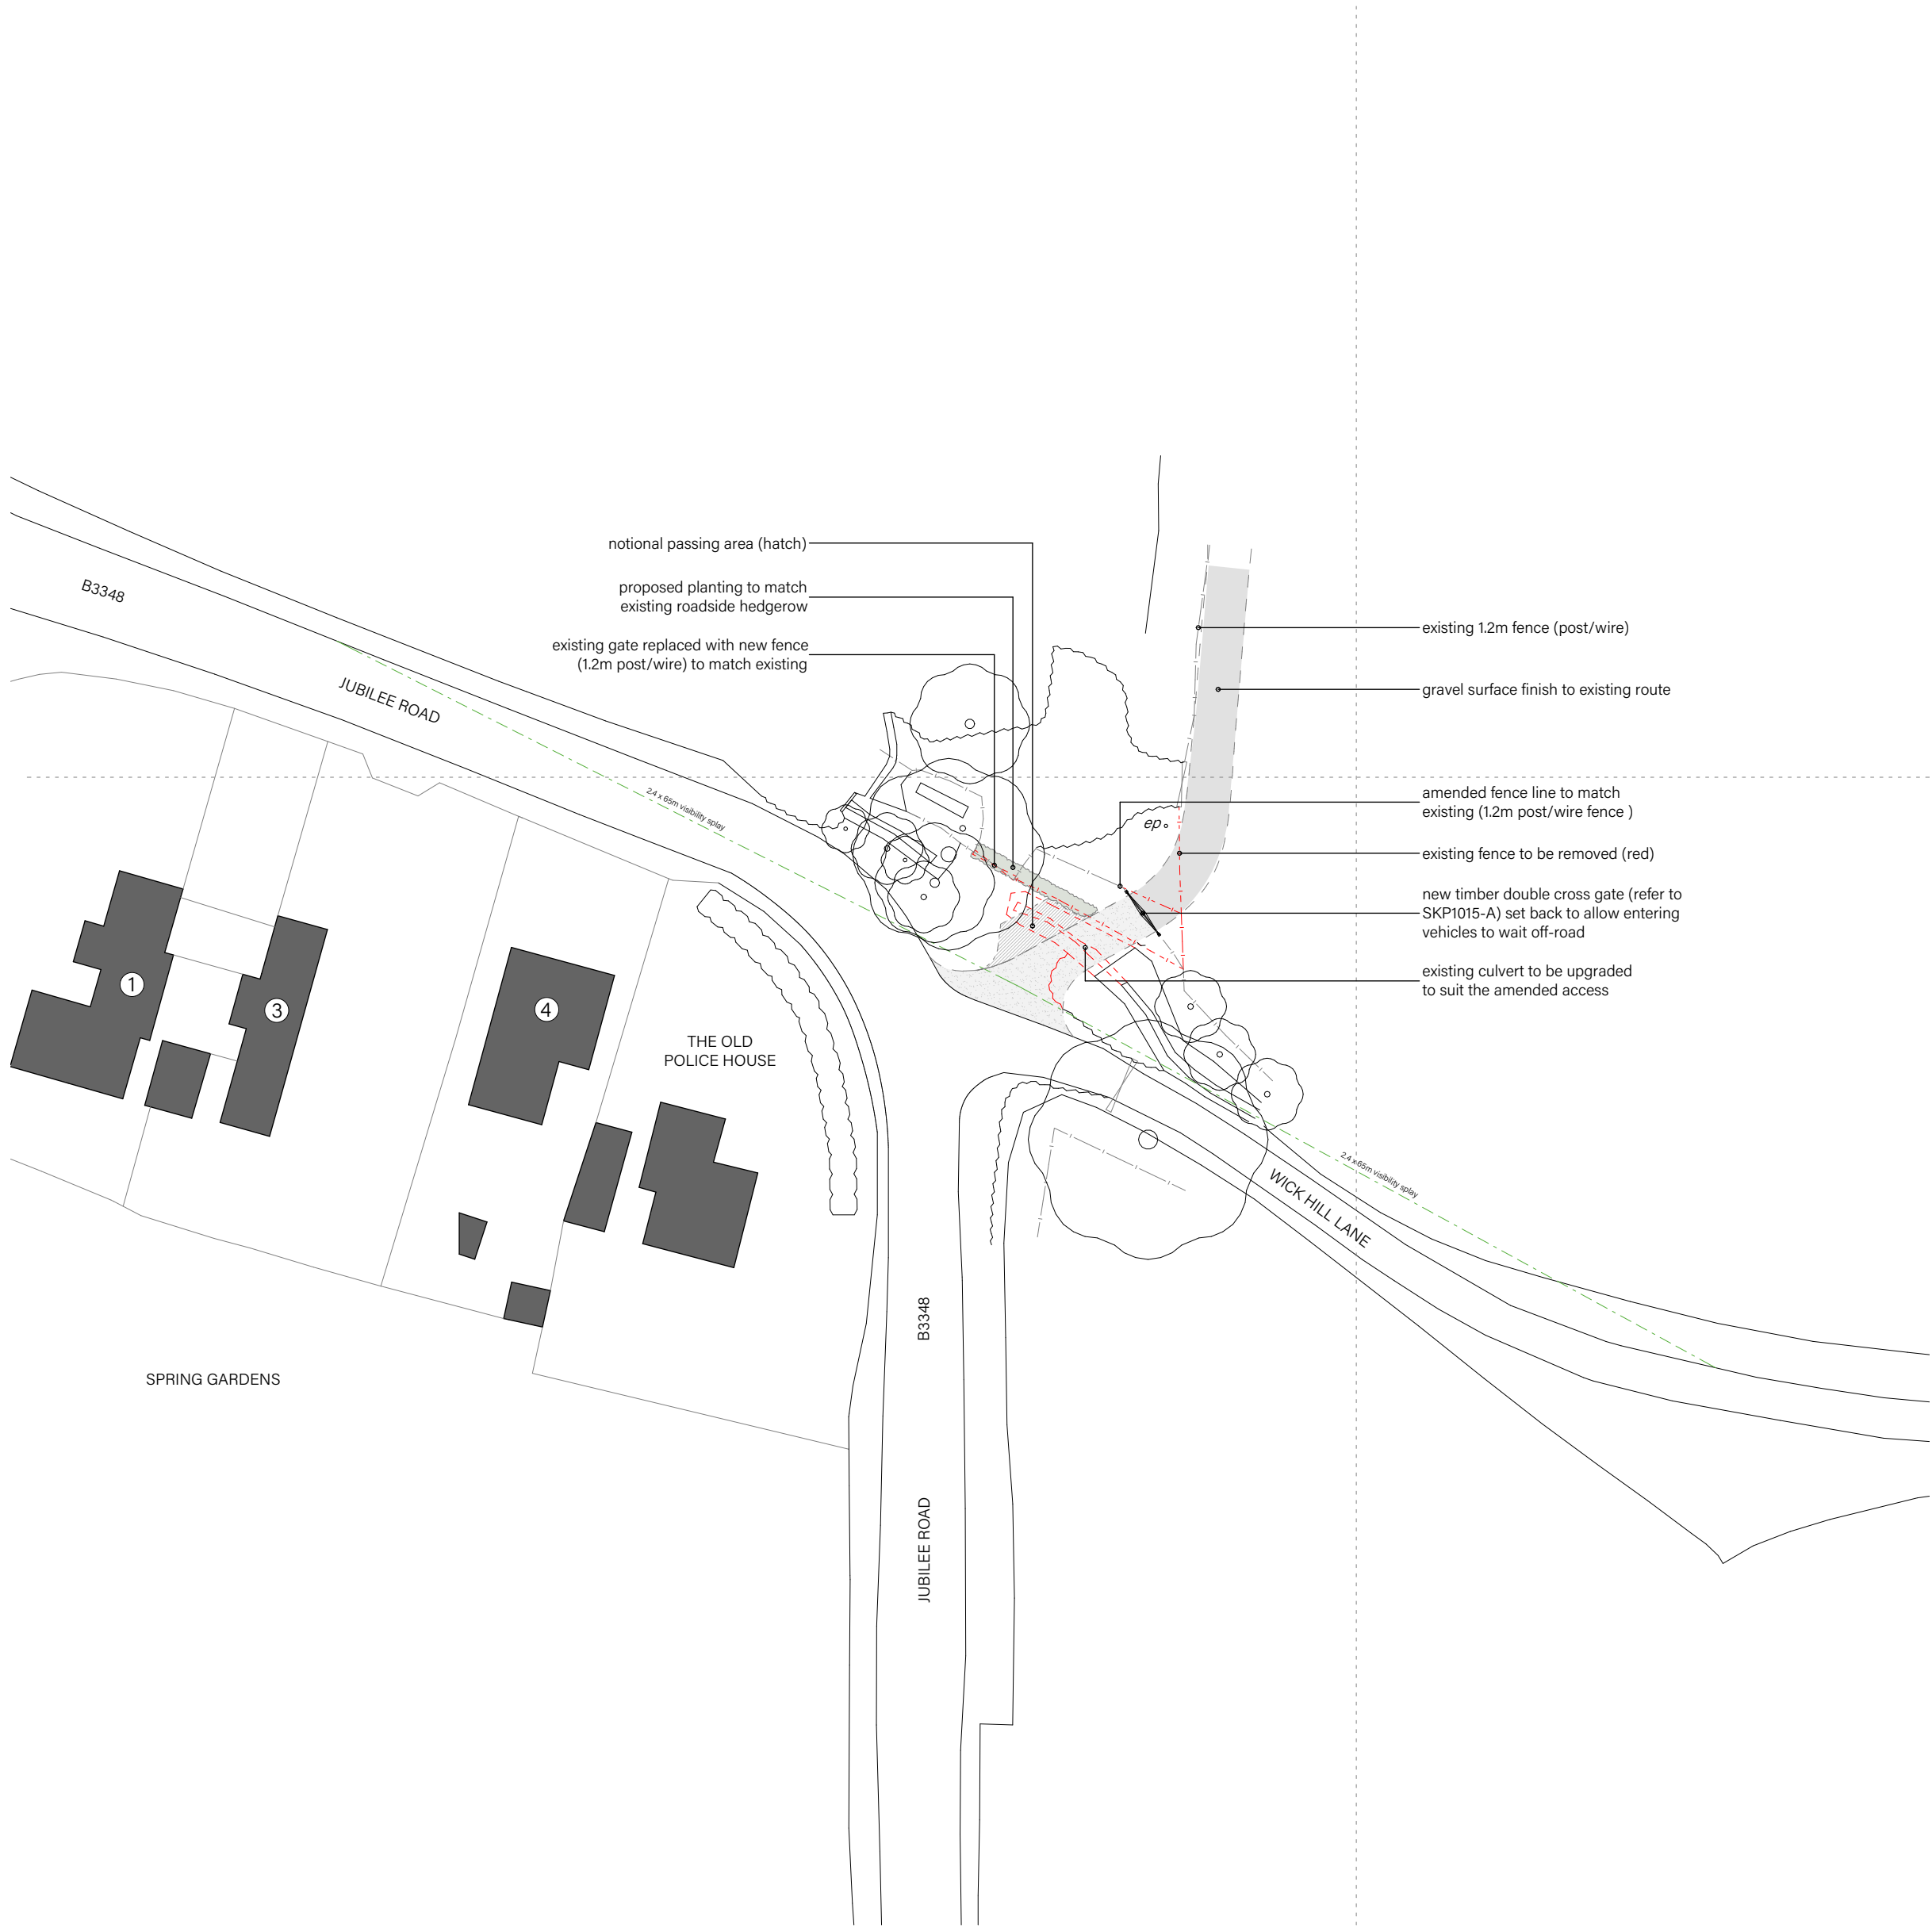

D	DESIGN & DRAWING AMENDMENTS	25/07/24
C	MINOR AMENDMENT	15/07/24
B	DRAWING AMENDMENTS	04/06/24
A	DESIGN & DRAWING AMENDMENTS	26/04/24

REVISION	DESCRIPTION	DATE
----------	-------------	------

STATUS

SKETCH

PROJECT TITLE
WARREN CREST FARM, WICK HILL
LANE, FINCHAMPSTEAD, RG40 3PY

DRAWING TITLE
AMENDED FARM ACCESS

FIRST ISSUED	DRAWN	SCALE (A3)
15/04/24	WH	1:500

PROJECT - DRAWING NO - REVISION

23046-SKPI013-D

The Big Barn: Units 8-10, Oddington Grange,
Weston-on-the-Green, Oxfordshire, OX25 3QW
+44 (0) 1865 873936 | info@andersonorr.com | andersonorr.com

AndersonOrr