



DEMOLISHED BUILDINGS

KEY

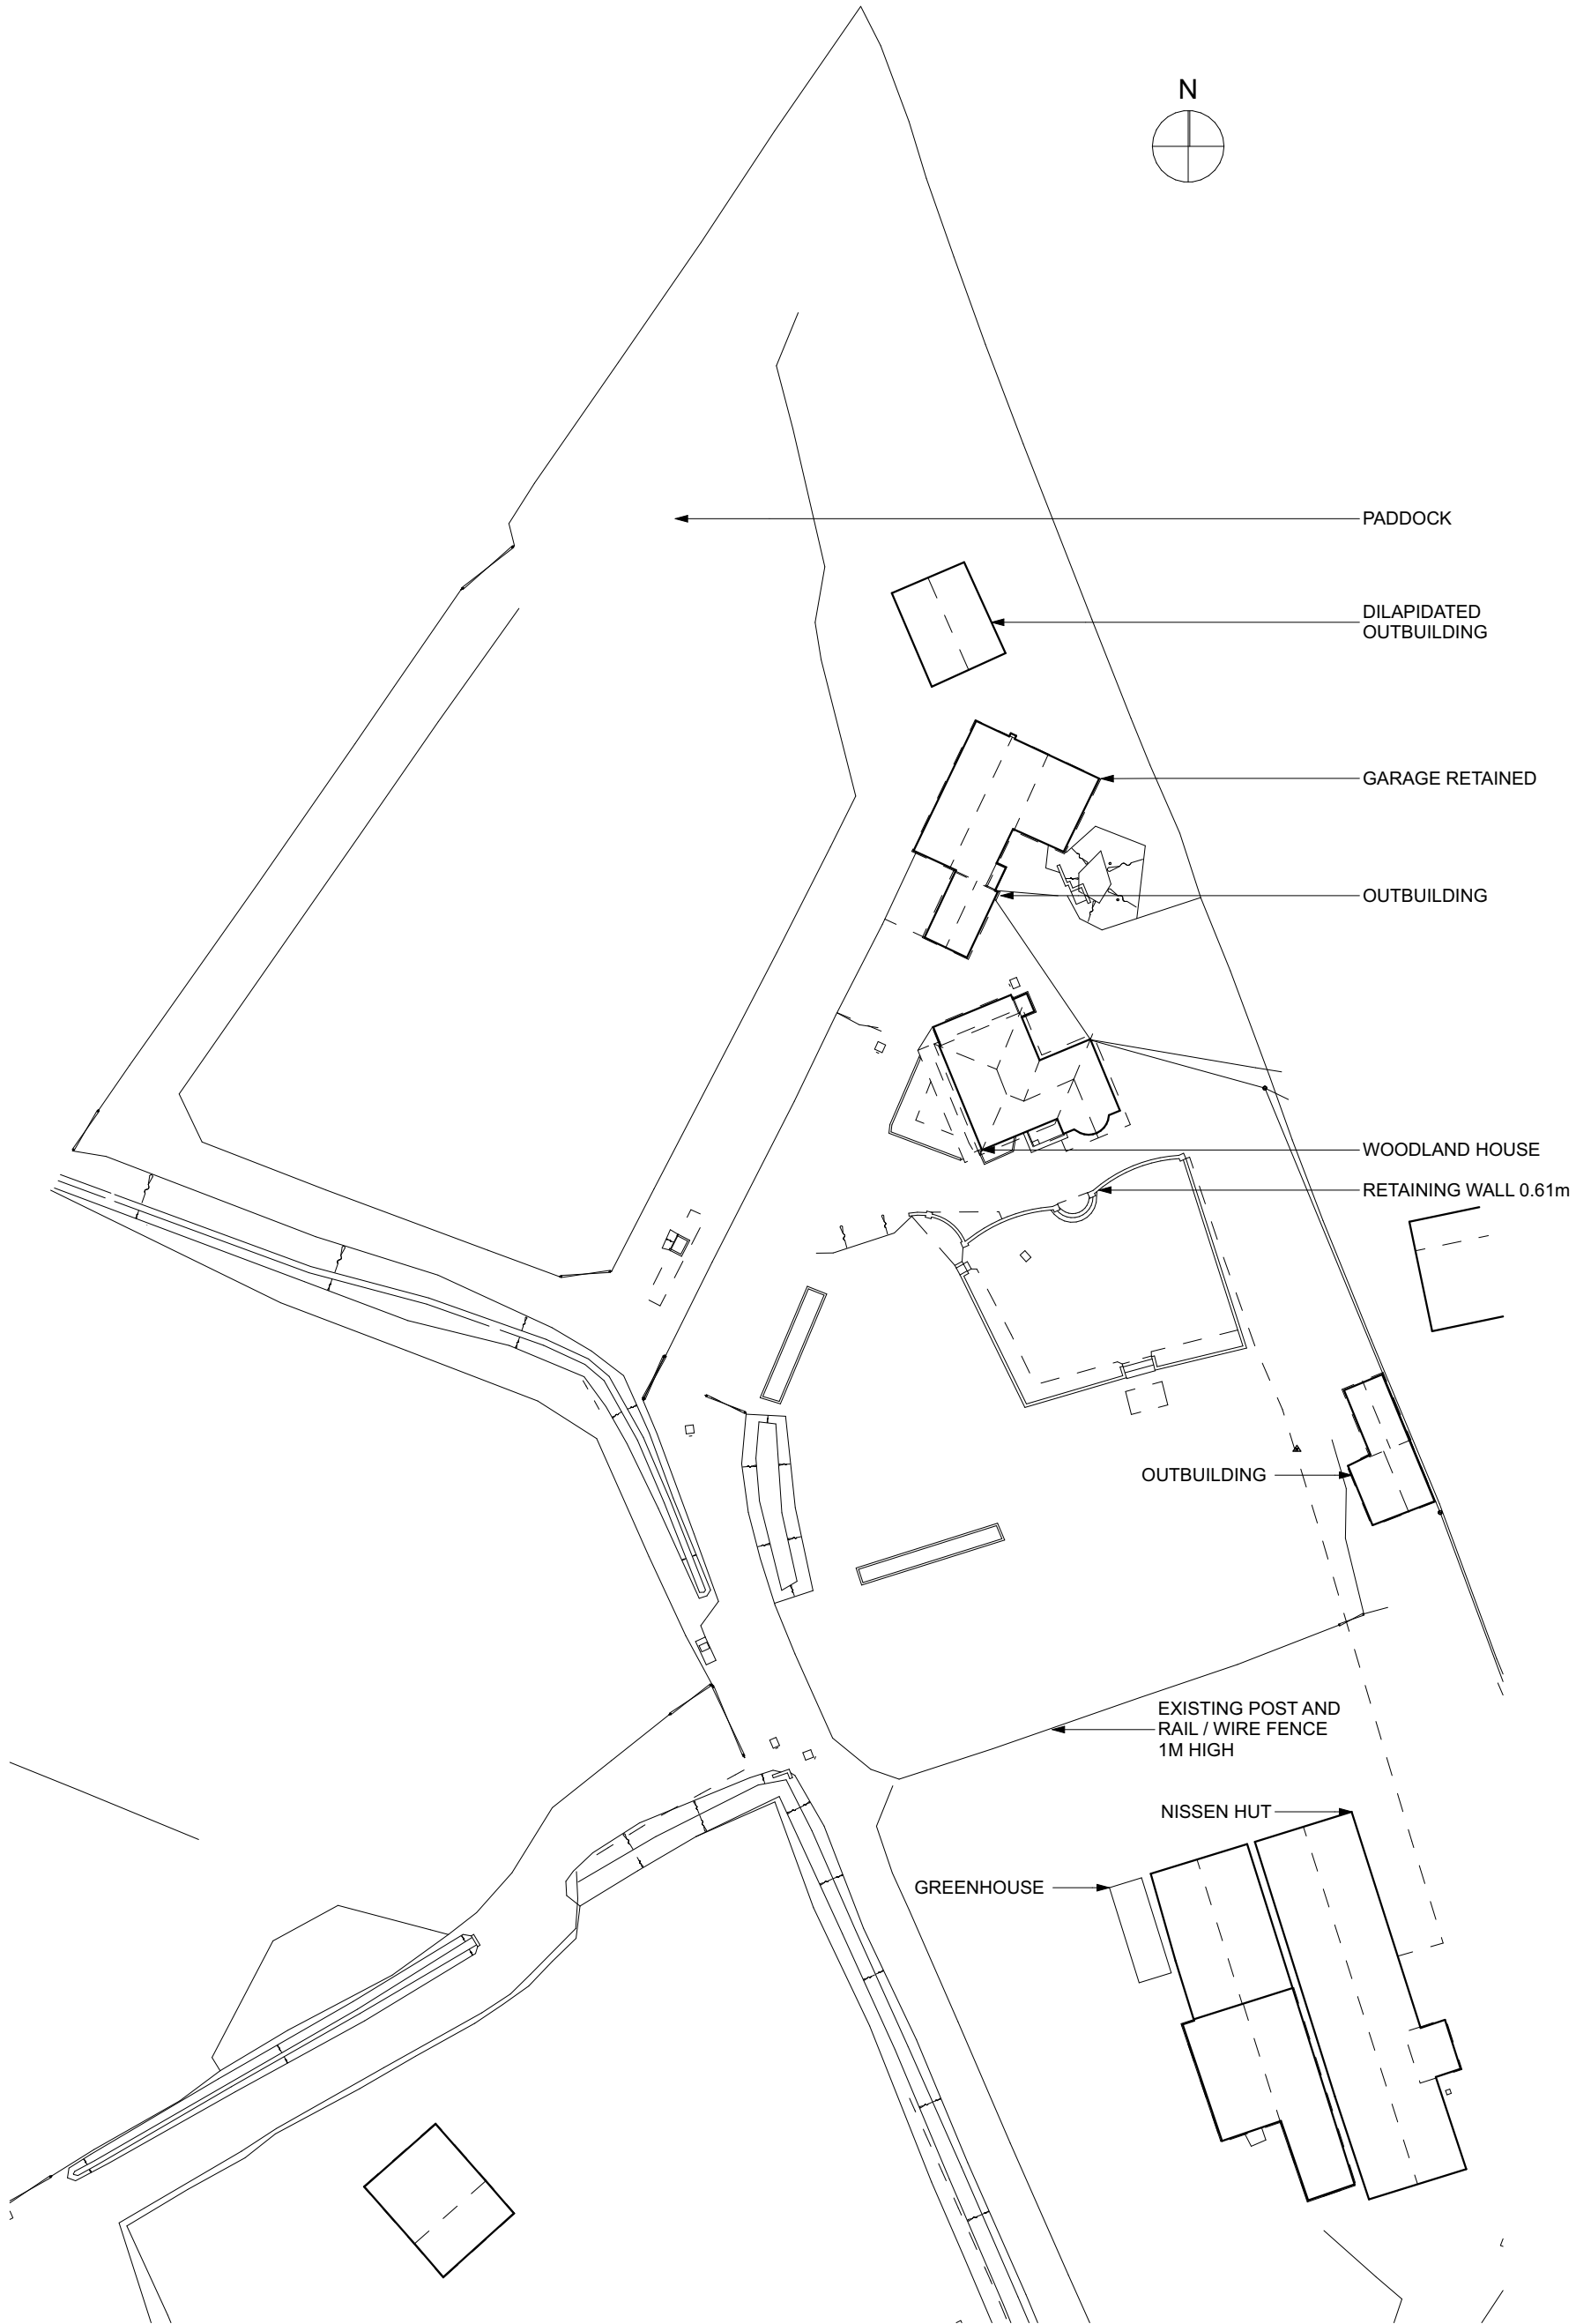

WOODLAND HOUSE BLOCK PLAN - PRE-EXISTING 1:500

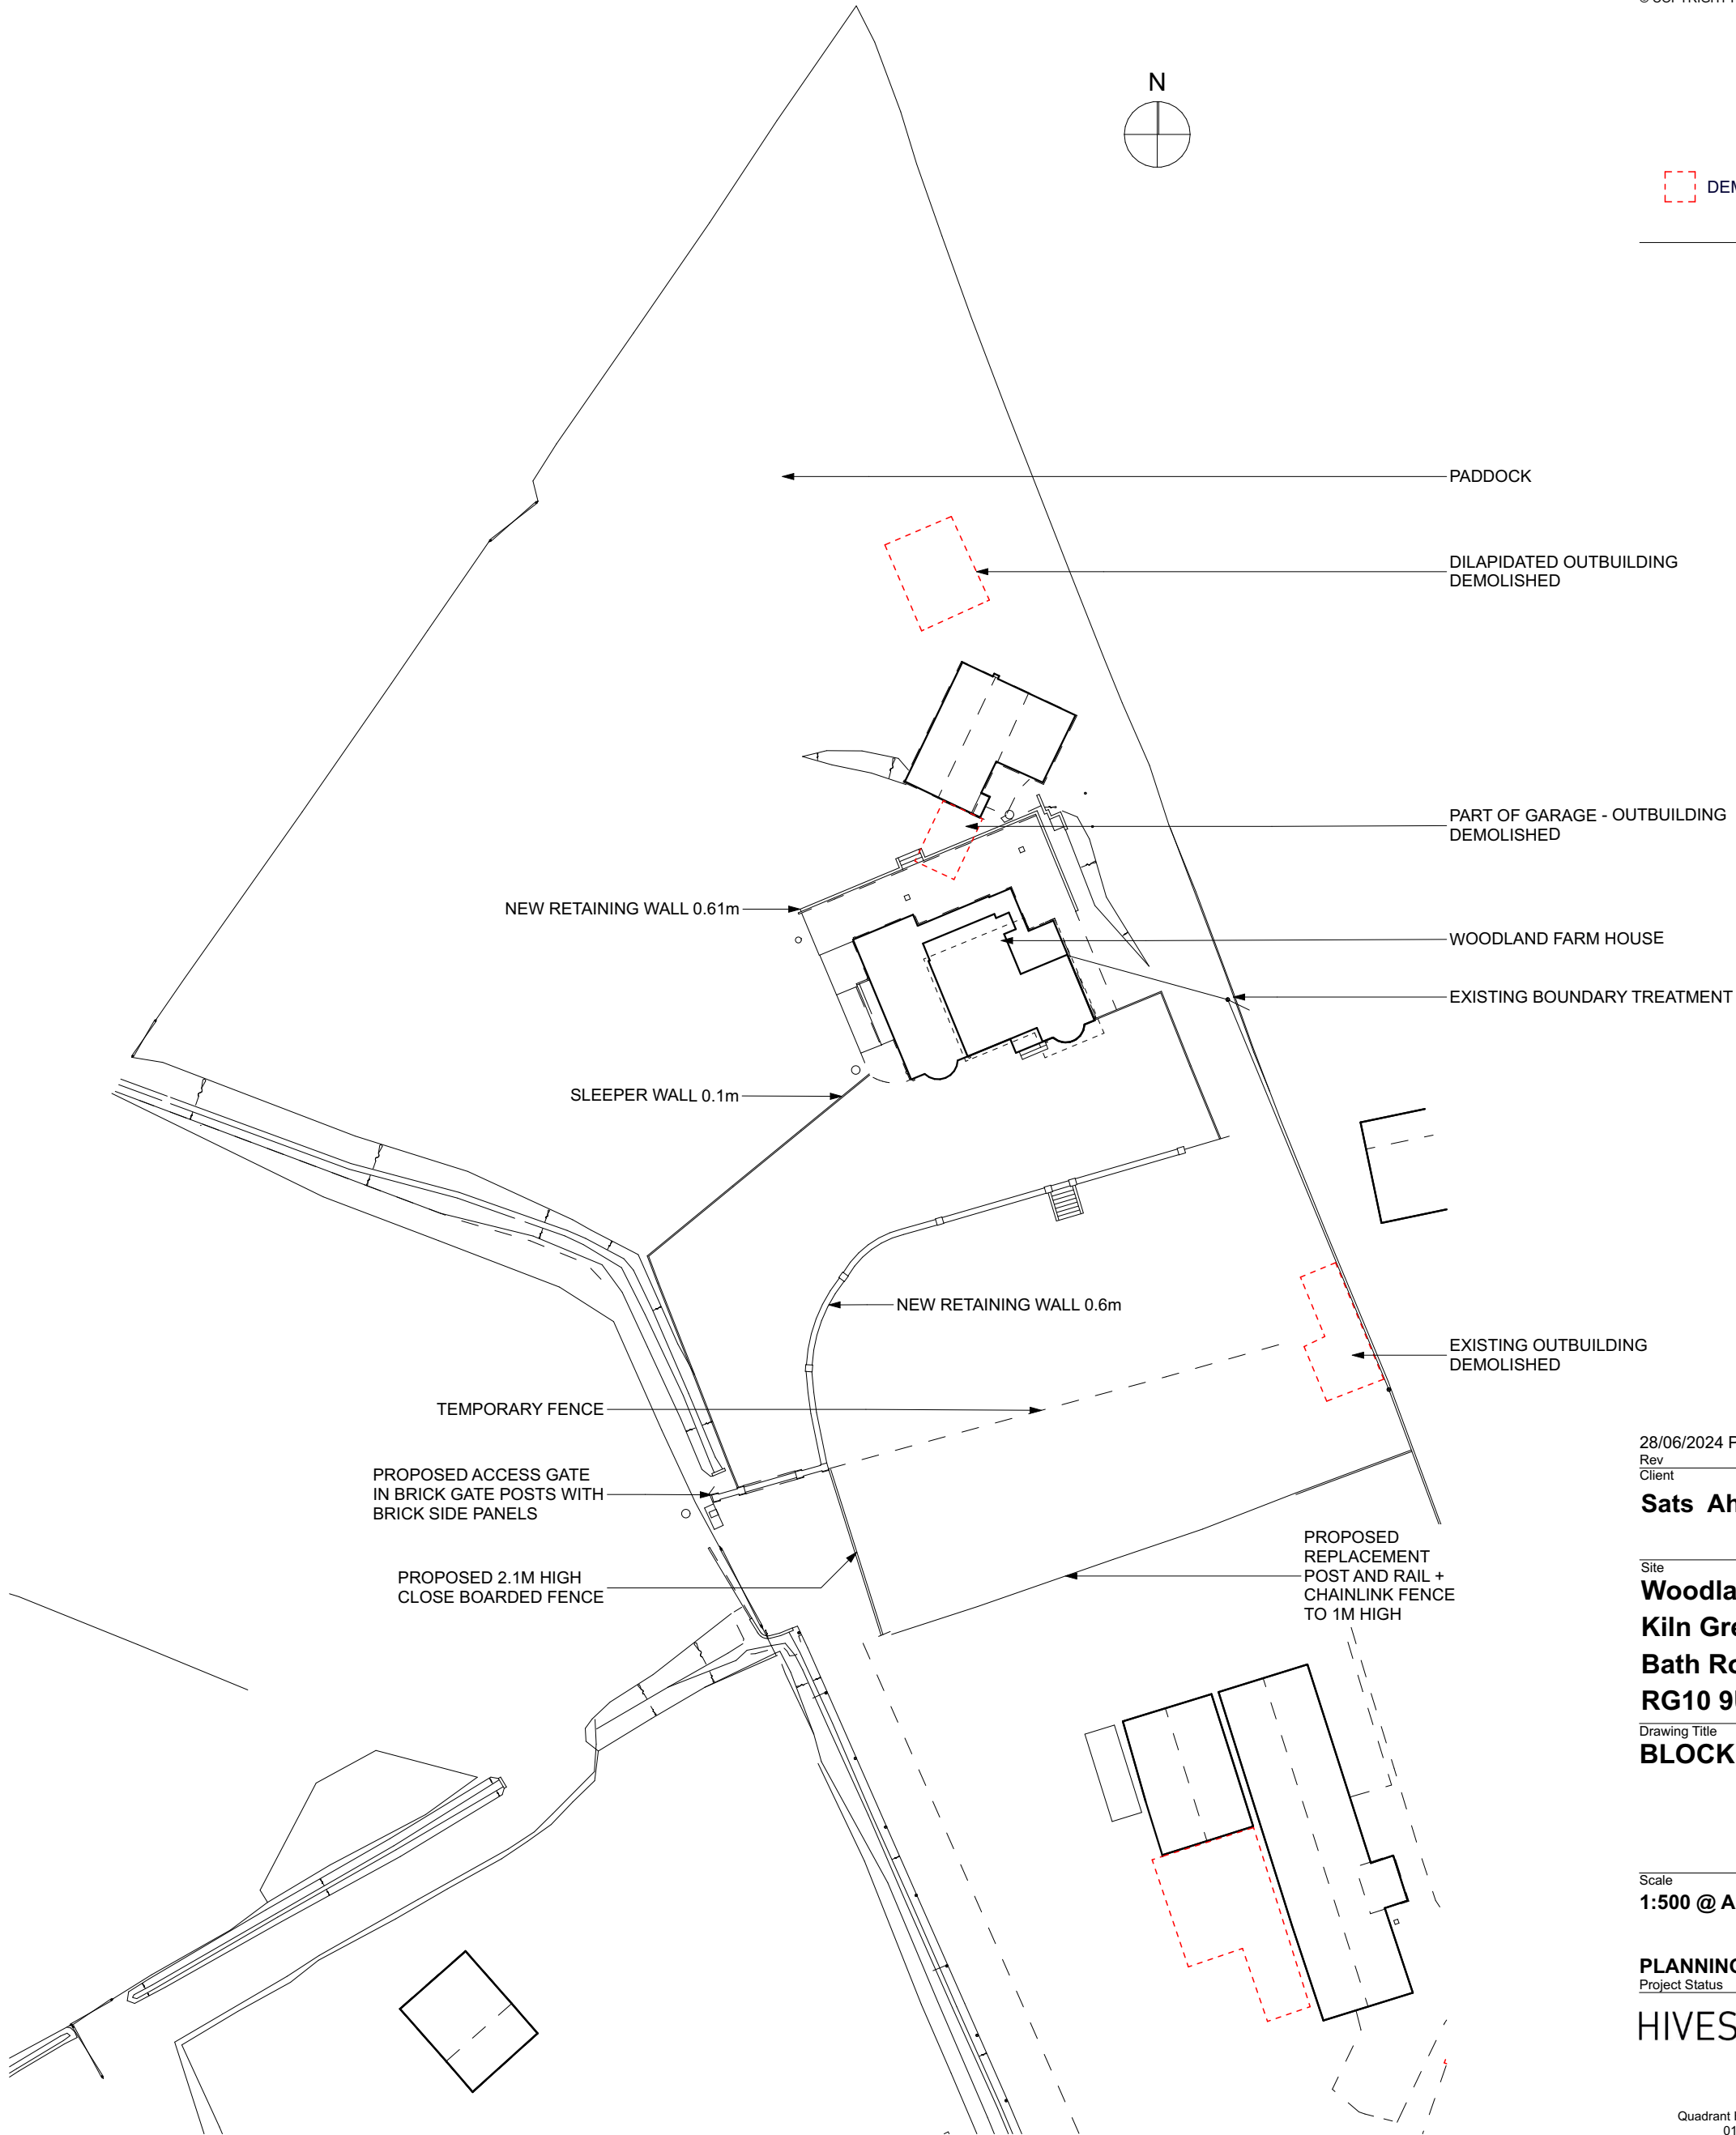

WOODLAND HOUSE EXISTING AND PROPOSED BLOCK PLAN 1:500

28/06/2024 PLANNING ISSUE
Rev
Client

Sats Ahluwalia

Site
Woodland Farm
Kiln Green
Bath Road
RG10 9UP

Drawing Title
BLOCK PLAN

Scale
1:500 @ A2

Drawn
IA

Checked
HW

PLANNING
Project Status

HIVES ARCHITECTS
SINCE 1934

Hives Architects LLP
Quadrant House, Broad Street, Reading, RG1 7QE
0118 958 7331, info@hivesarchitects.co.uk

Project Drawing Revision

2778 WH012P2