


Location Plan

Site Address: 17, Shipridge Drive, Spencers Wood, RG7 1UG

Date Produced: 18-Feb-2025

Scale: 1:1250 @A3

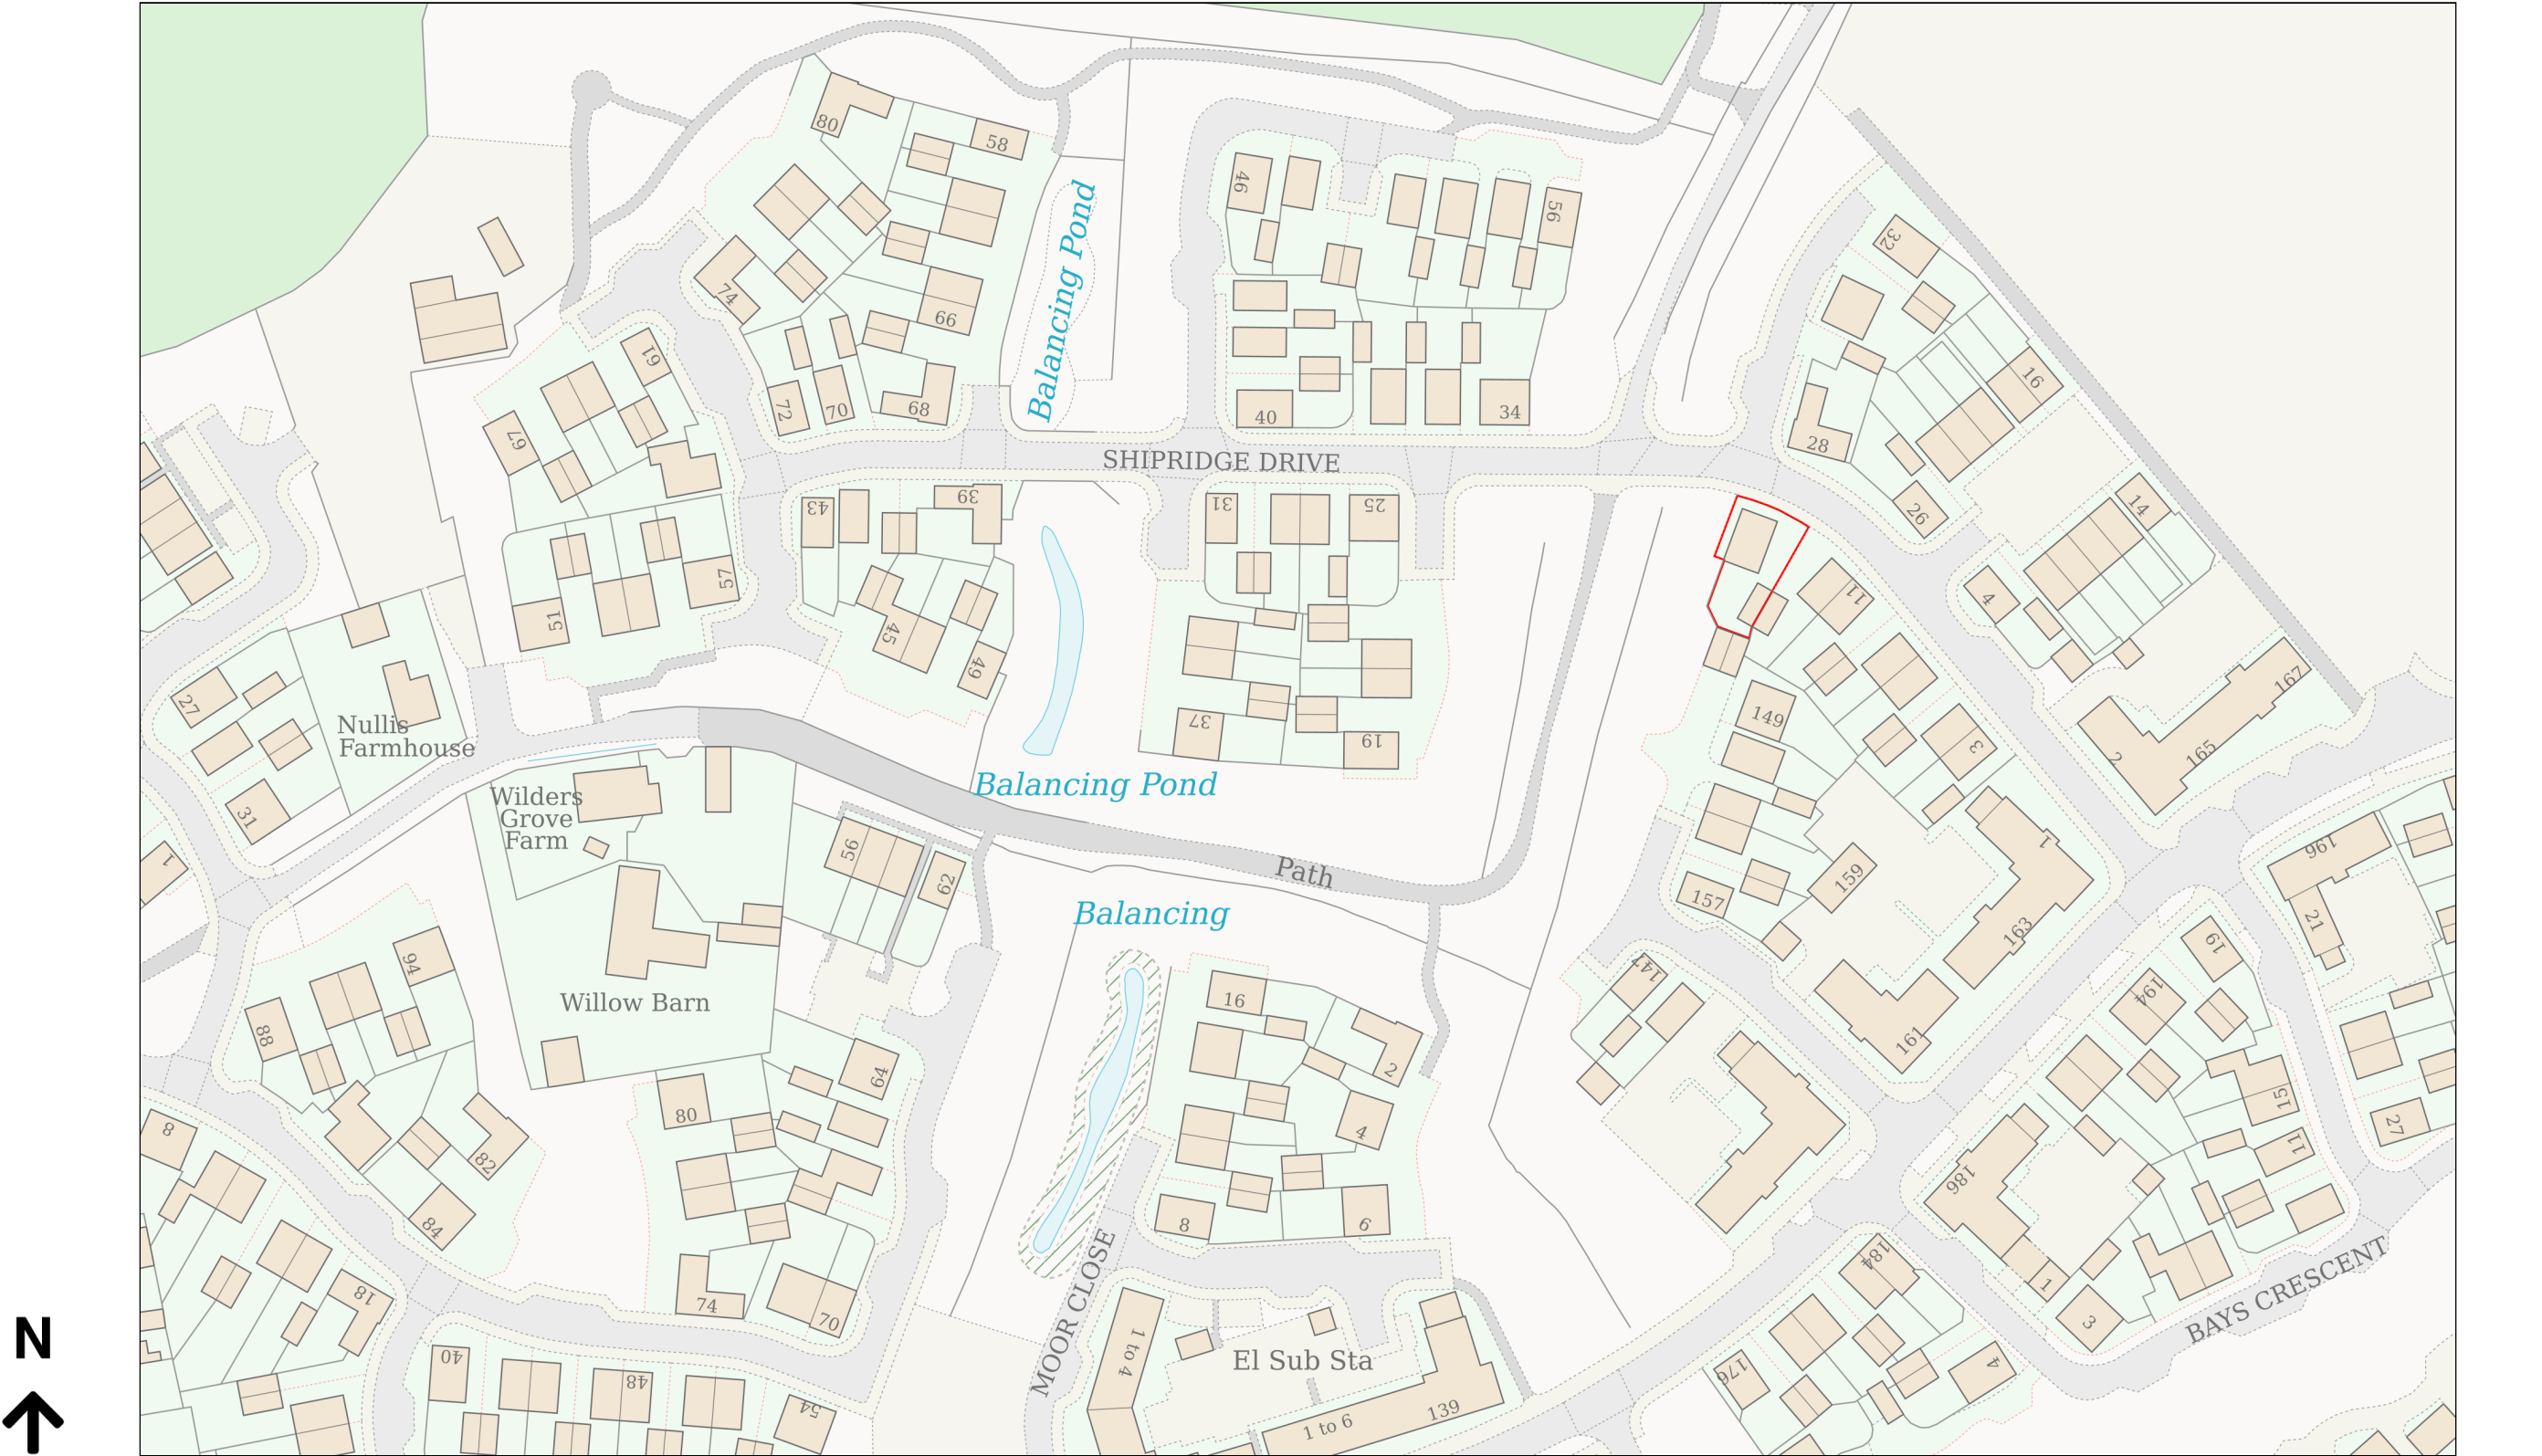

Planning Portal Reference: PP-13775695v1