

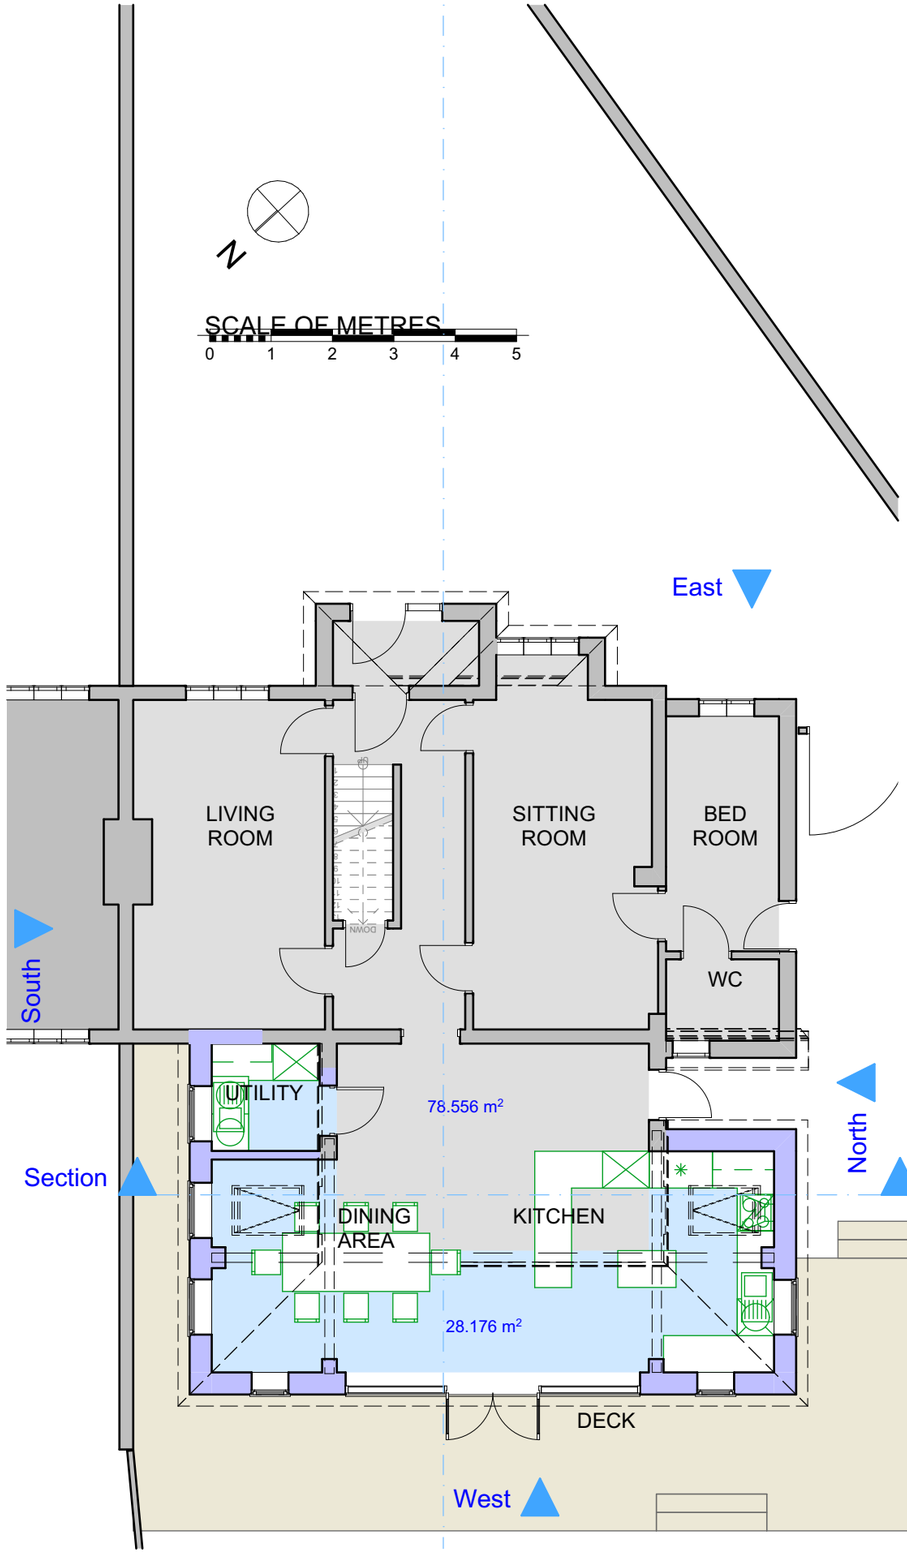


Proposed Ground Floor 1:100

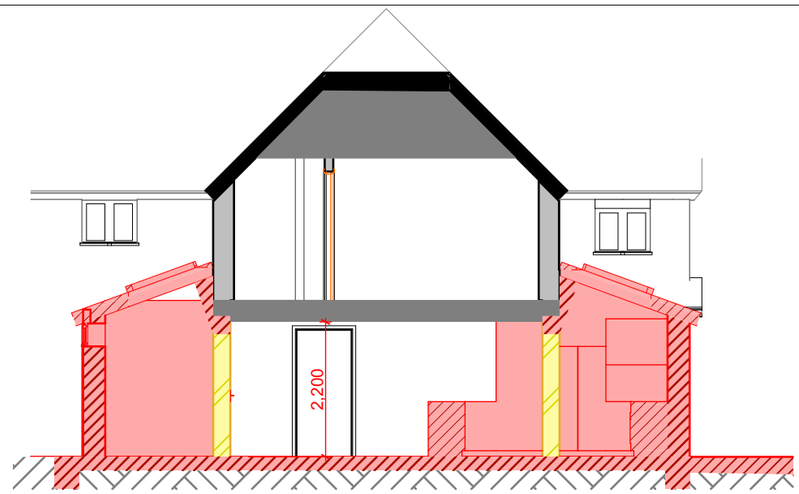

Building Section 1:100

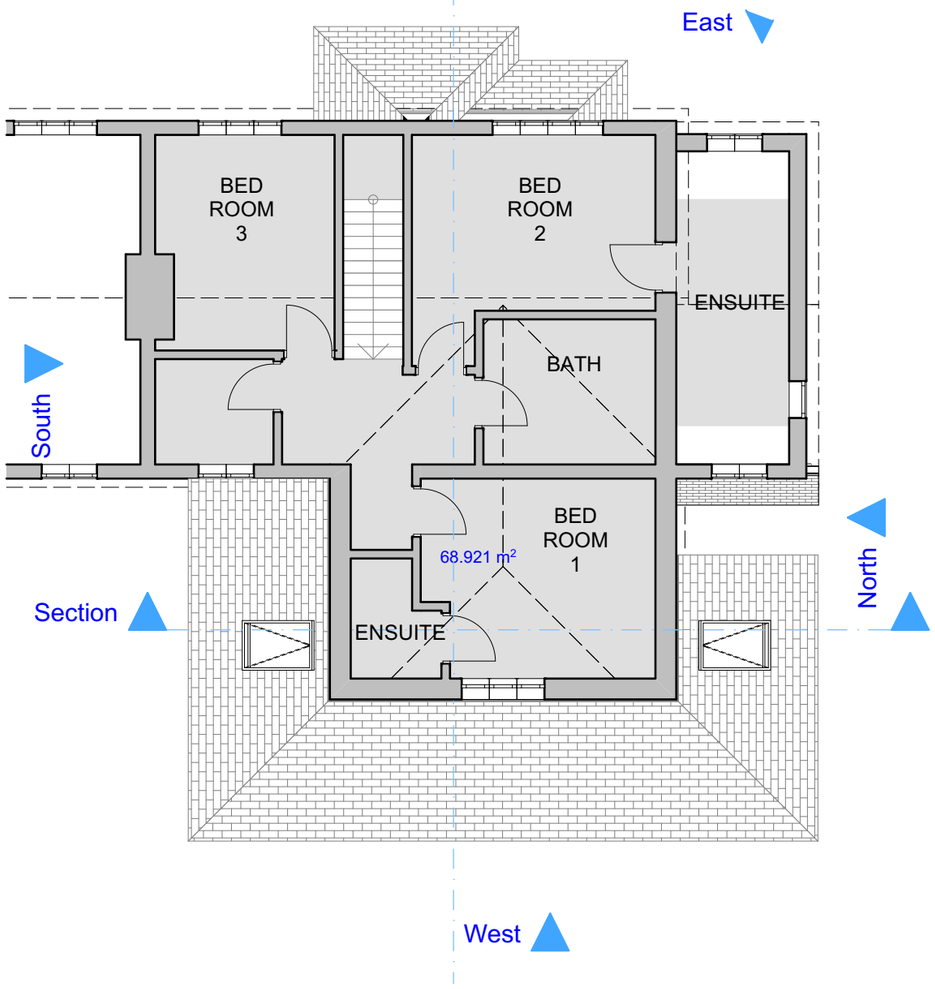

Proposed First Floor 1:100

Revision History

RevID	ChID	Change Name	Date

Cornelius Kavanagh R.I.B.A.
Architect
Cemetery Lodge
Fairmile
Henley on Thames RG9 6AA
Mobile: 07875010336
corn"corneliuskavanagh.com
www.corneliuskavanagh.com

Project Name
5 Grove Close

Client
Petra Raglan
5 Grove Close
Wokingham Without
Wokingham
RG40 3NA

Drawing Name
Proposed Floor Plans
Drawing Status -

Drawing Scale
1:100

Layout ID **20**
Revision