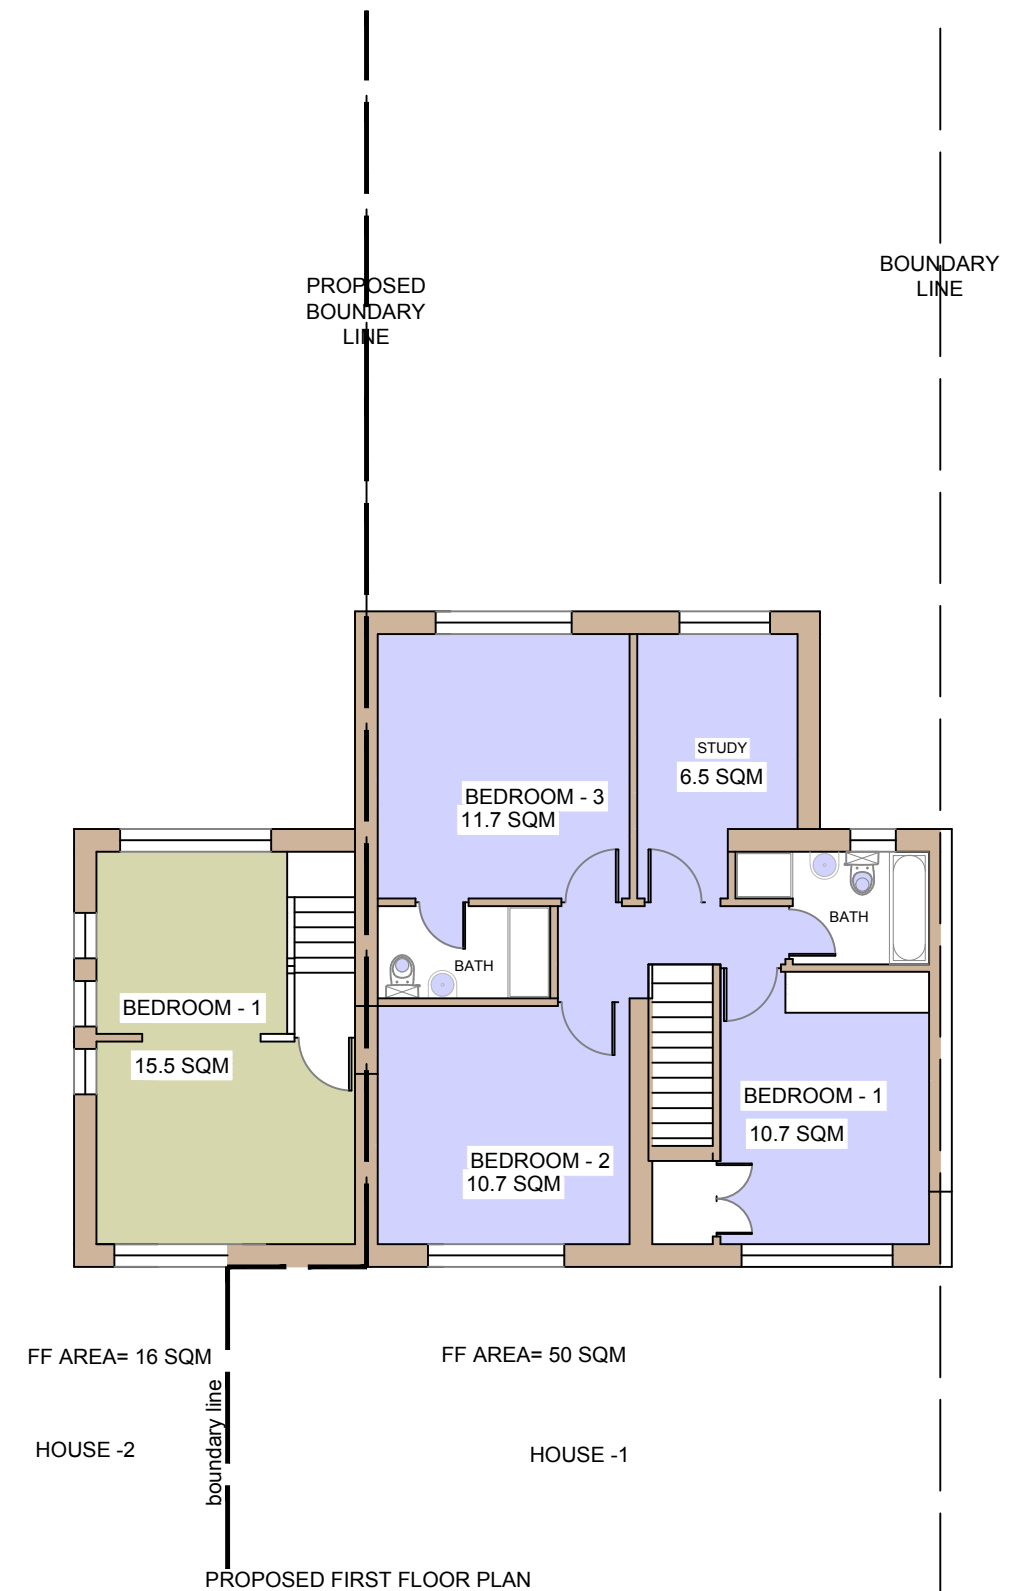
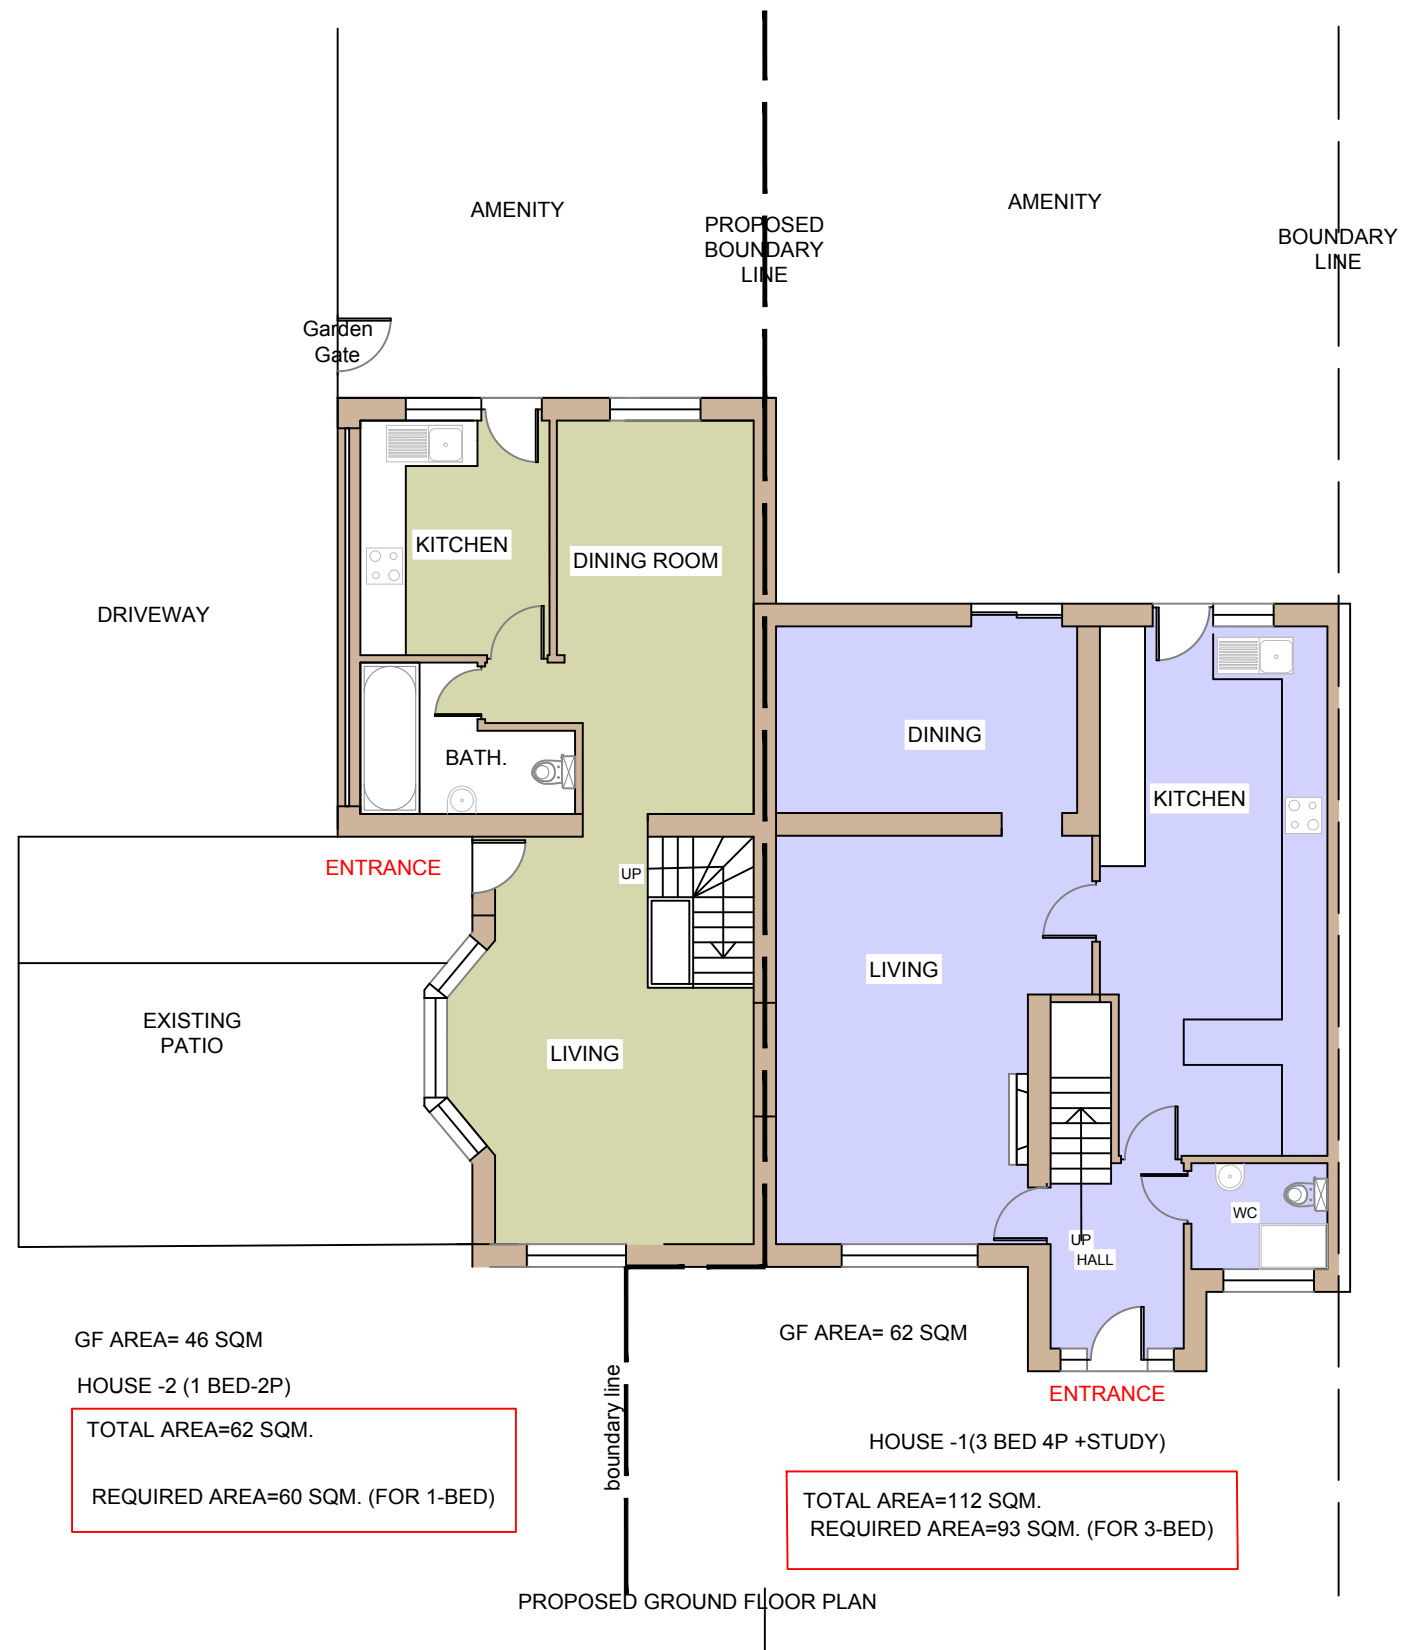


	PROJECT:	192 Silverdale Road Earley	DRAWN BY:	P.S.	DRAWING TITLE:		ArchDezine Limited archdeziner7@gmail.com
	PROPOSED SUB-DIVISION TO 2 HOUSES		DATE:	23/06/2026	PROPOSED PLANS		
			SCALE:	1:100@A3	DRAWING NUMBER:	SR-04R1	
			FILENAME:	26008			