



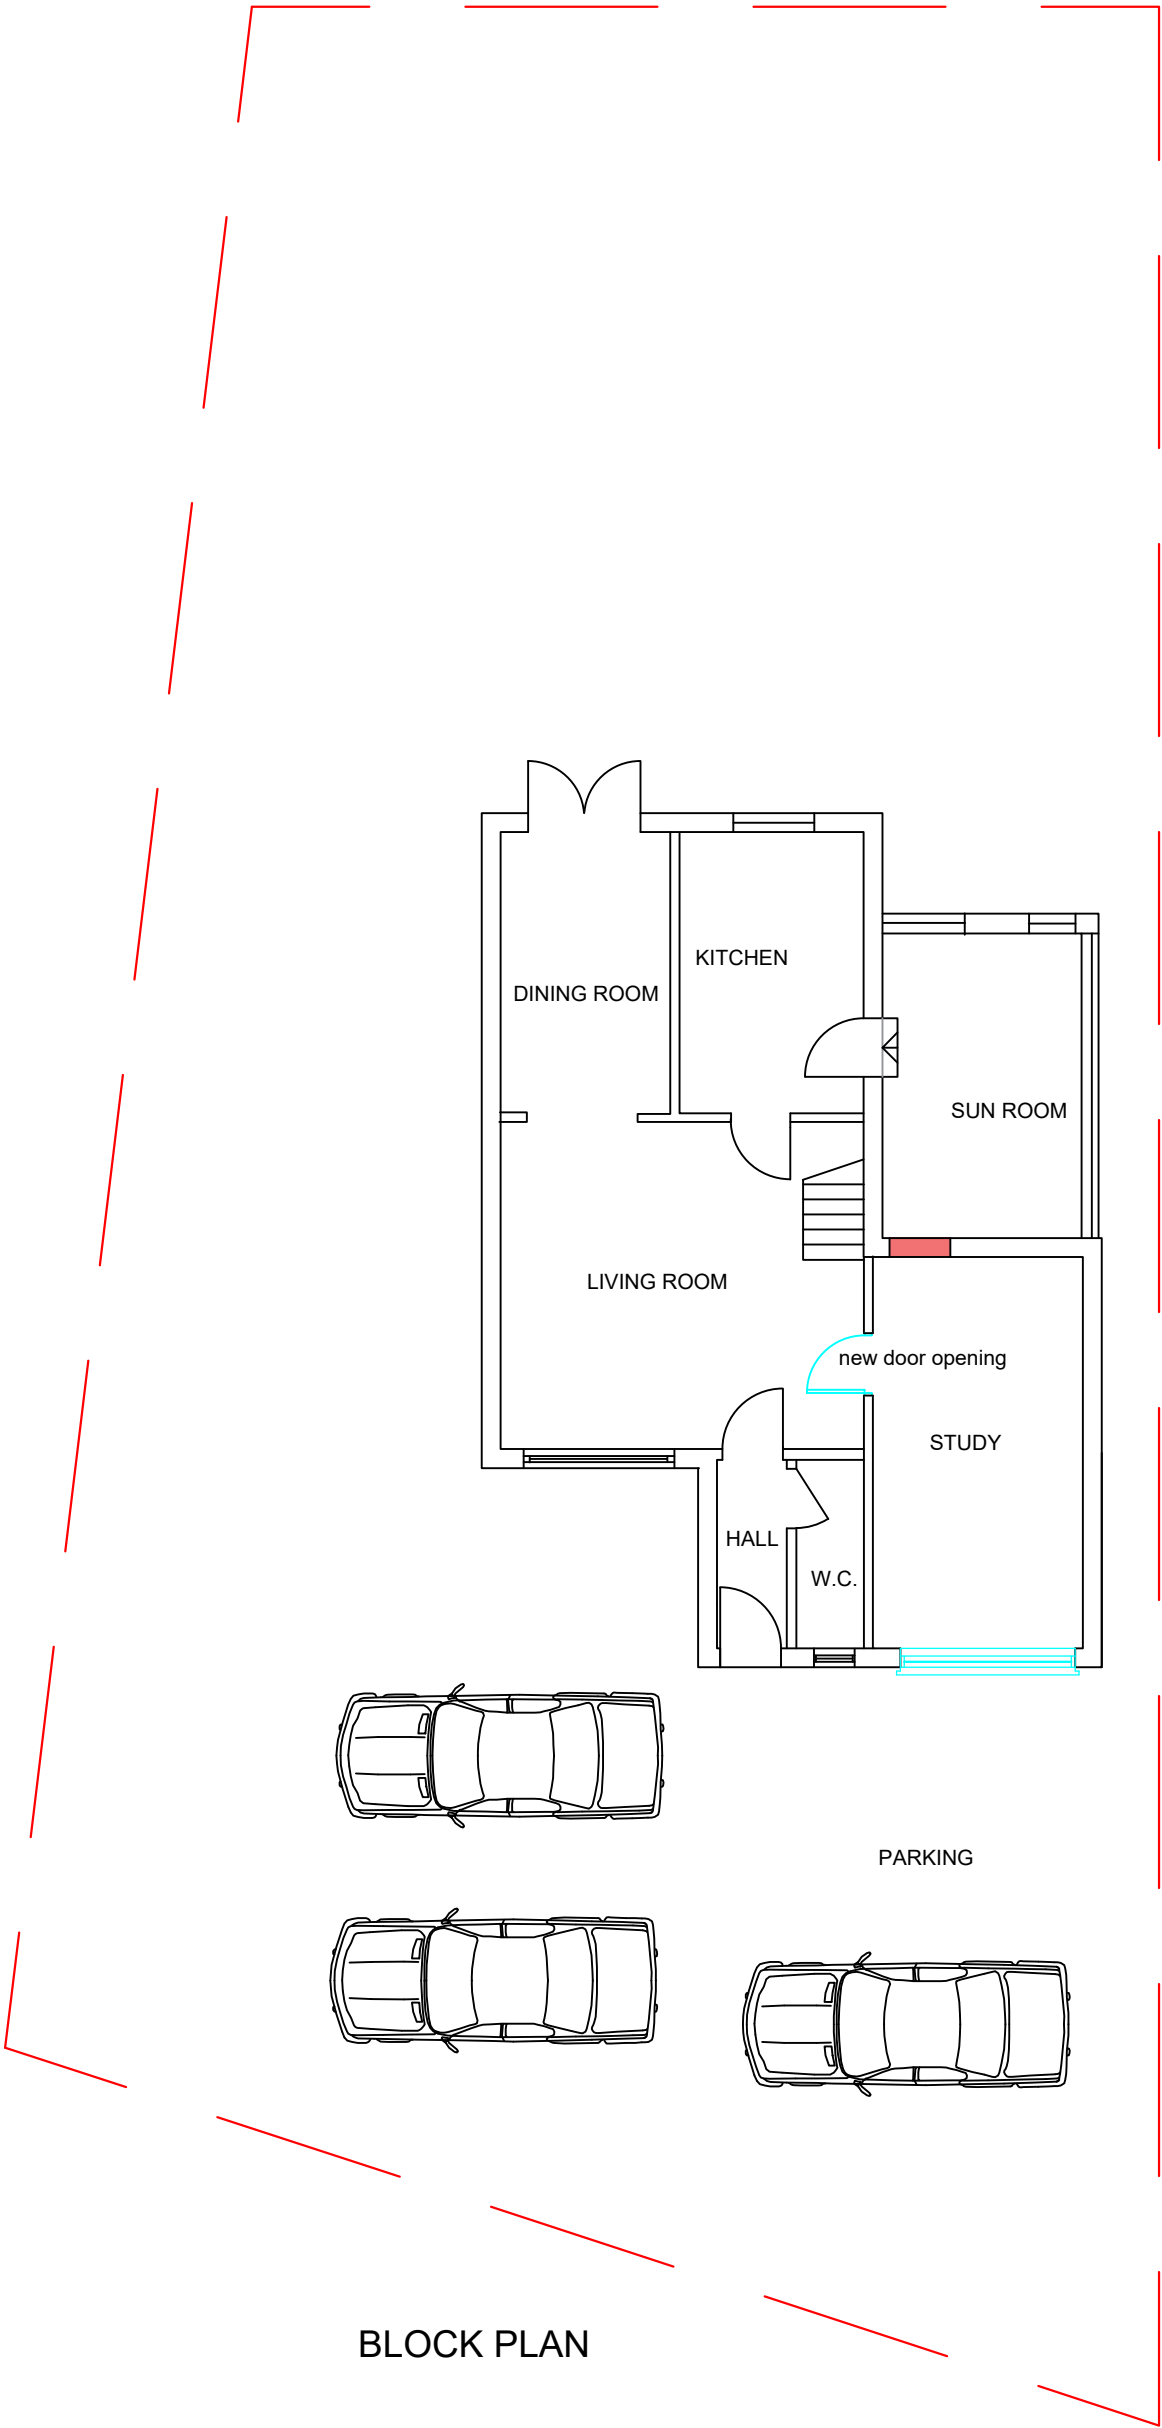

BLOCK PLAN

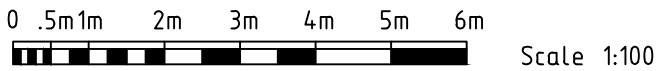

H.P.S LIMITED DESIGNS.
ARCHITECTURAL DESIGN
SERVICES. 07782424875

ClientGAVIN ROZIER		Site2 CHICORY CLOSE RG6 5GS		
ProjectCONVERSION OF GARAGE		TitlePARKING LAYOUT		
Scale1:100 @ A3	Date04/12/24	Drawn byJSB	Drg. NoGA 004	Revision0