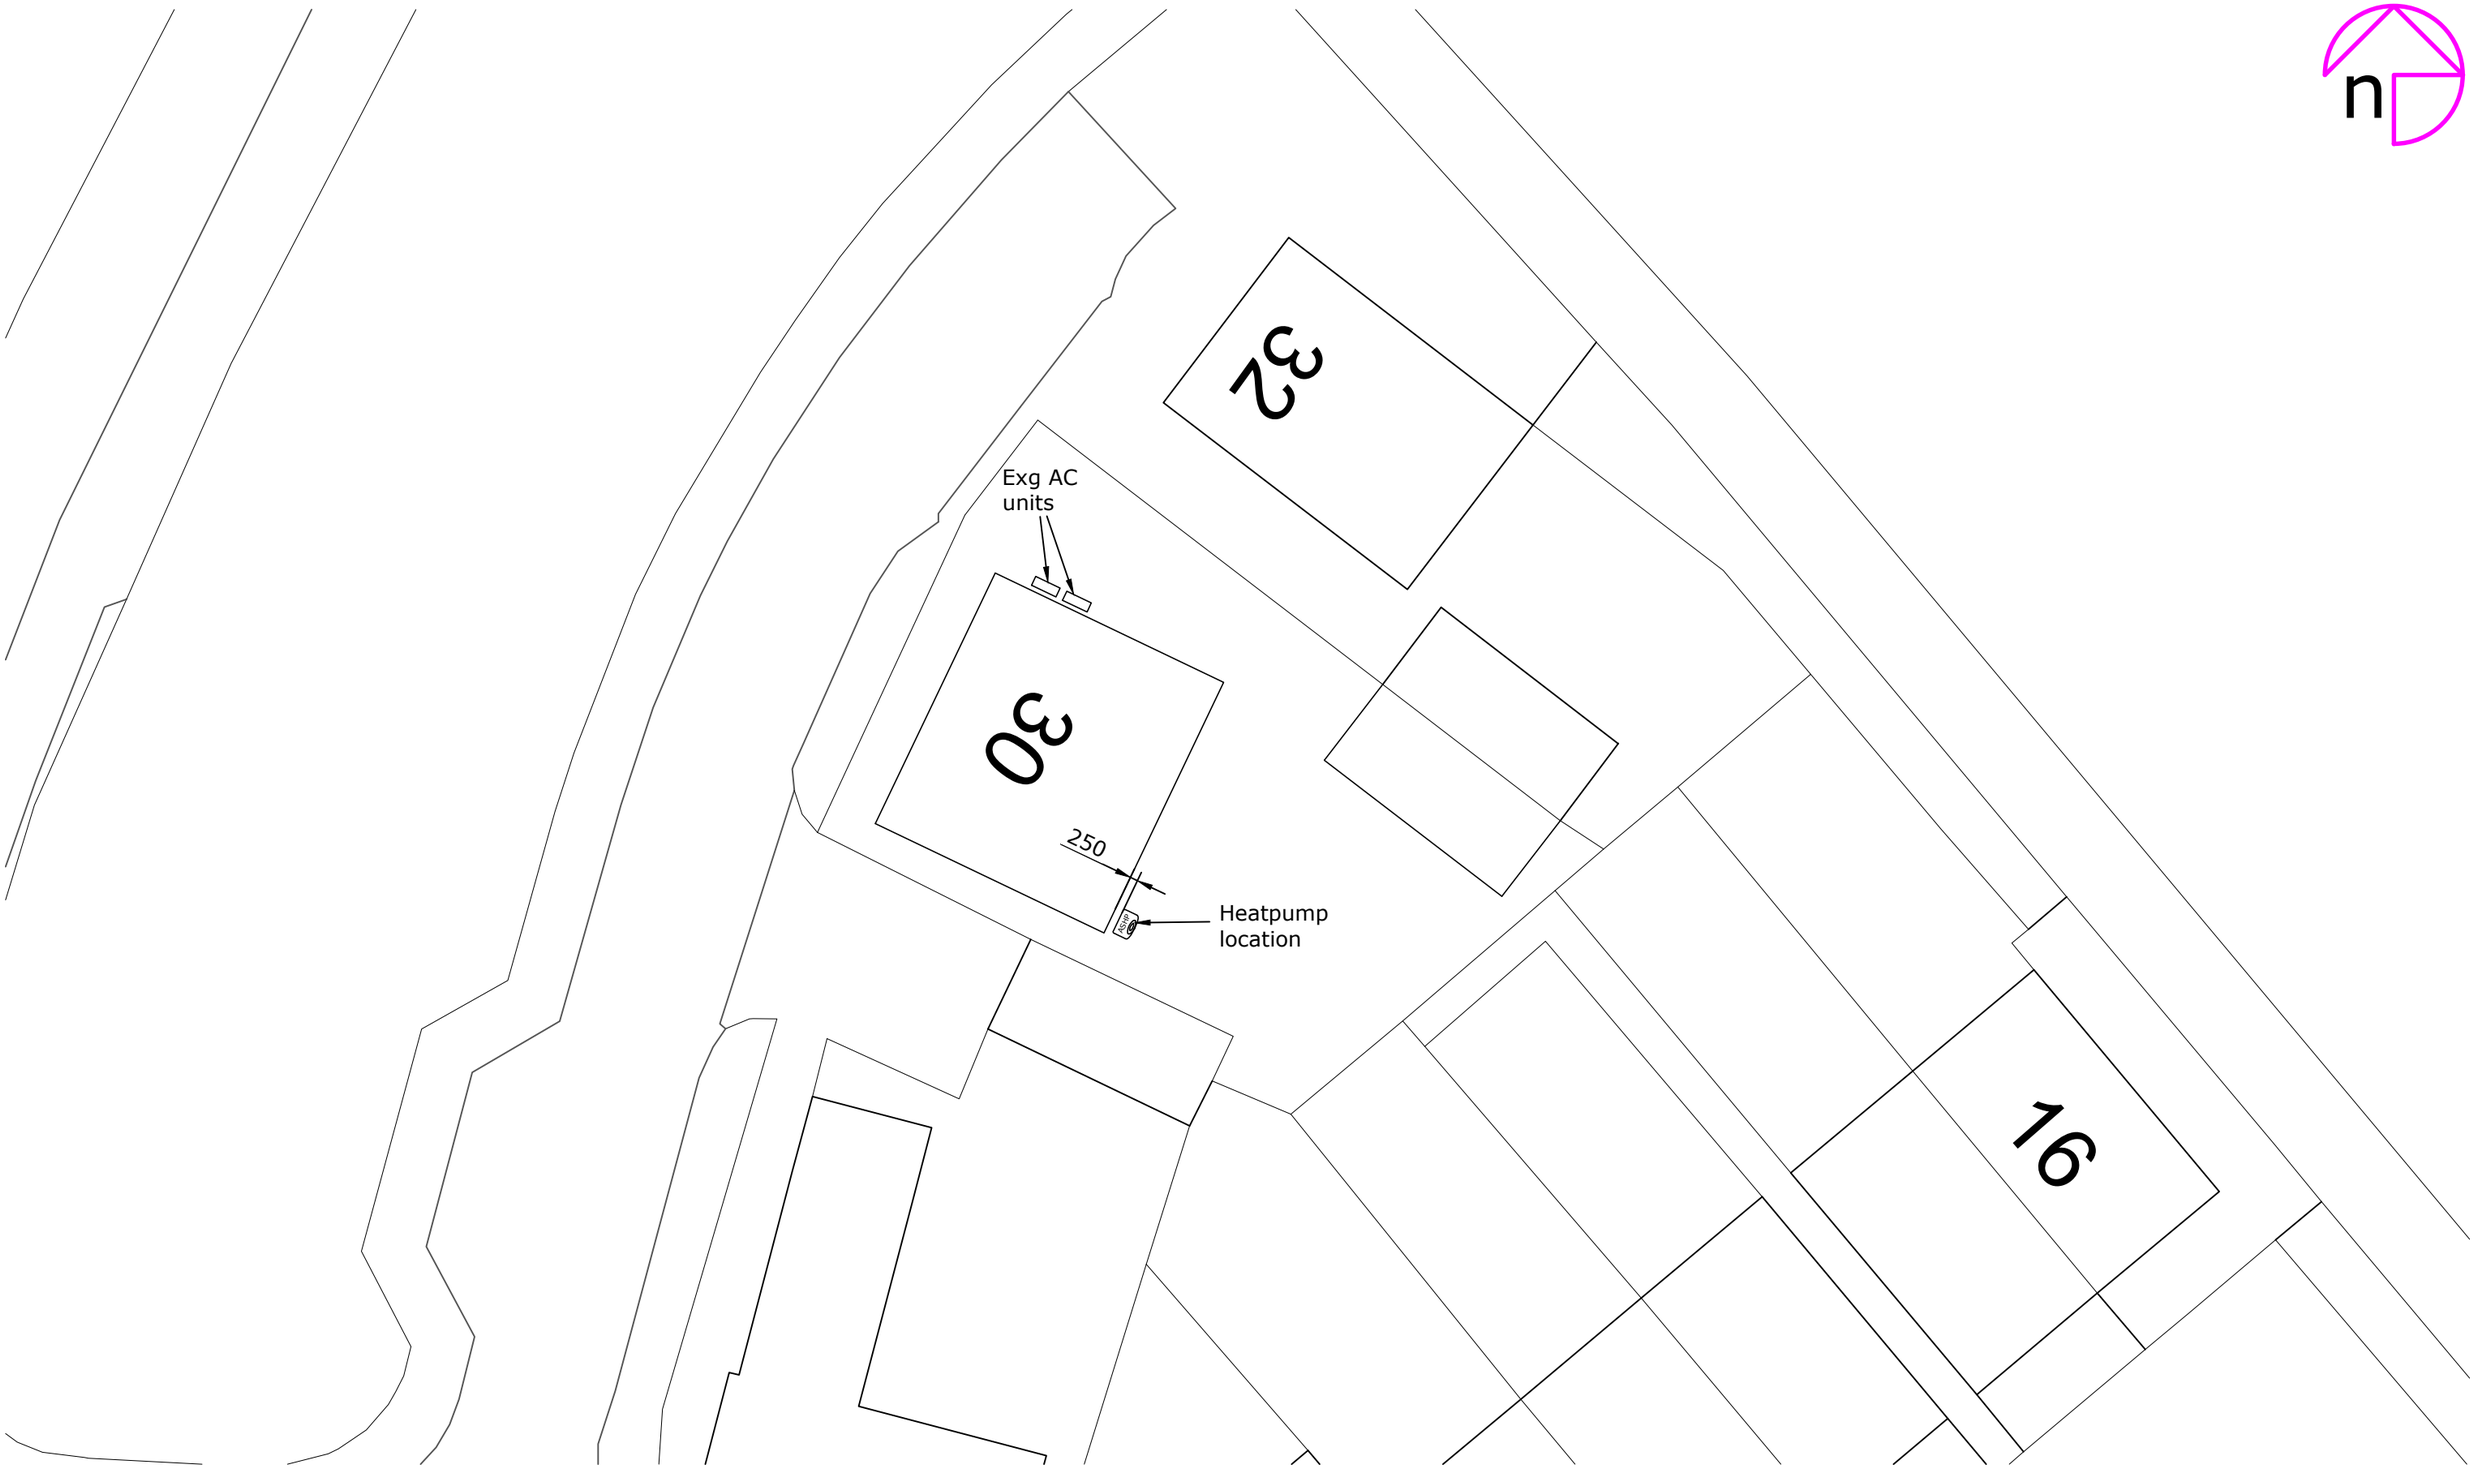

1:200 0 2 4 6 8 10 12 14 16 18 20 30 40m

Rev:	Description:	By:	Date:
A	Boundary amended to reflect comments	AK	30.10.26

octopus energy services

Accredited by: NAPIT MCS CERTIFIED RECC

Client/Project: Naresh Khandelwal , 30 Shipride Drive , Reading RG7 1TL	Project status: PLANNING
	Drawing title: Site plan as proposed showing location of air source heat pump

Scale:	Paper Size:	Drawn:	Checked:
1:200	A3	A.K.	WH
Project ID:	Drawing No:	Revision:	Date:
J-75E8E072	02	A	2026

© Octopus Energy 2024