


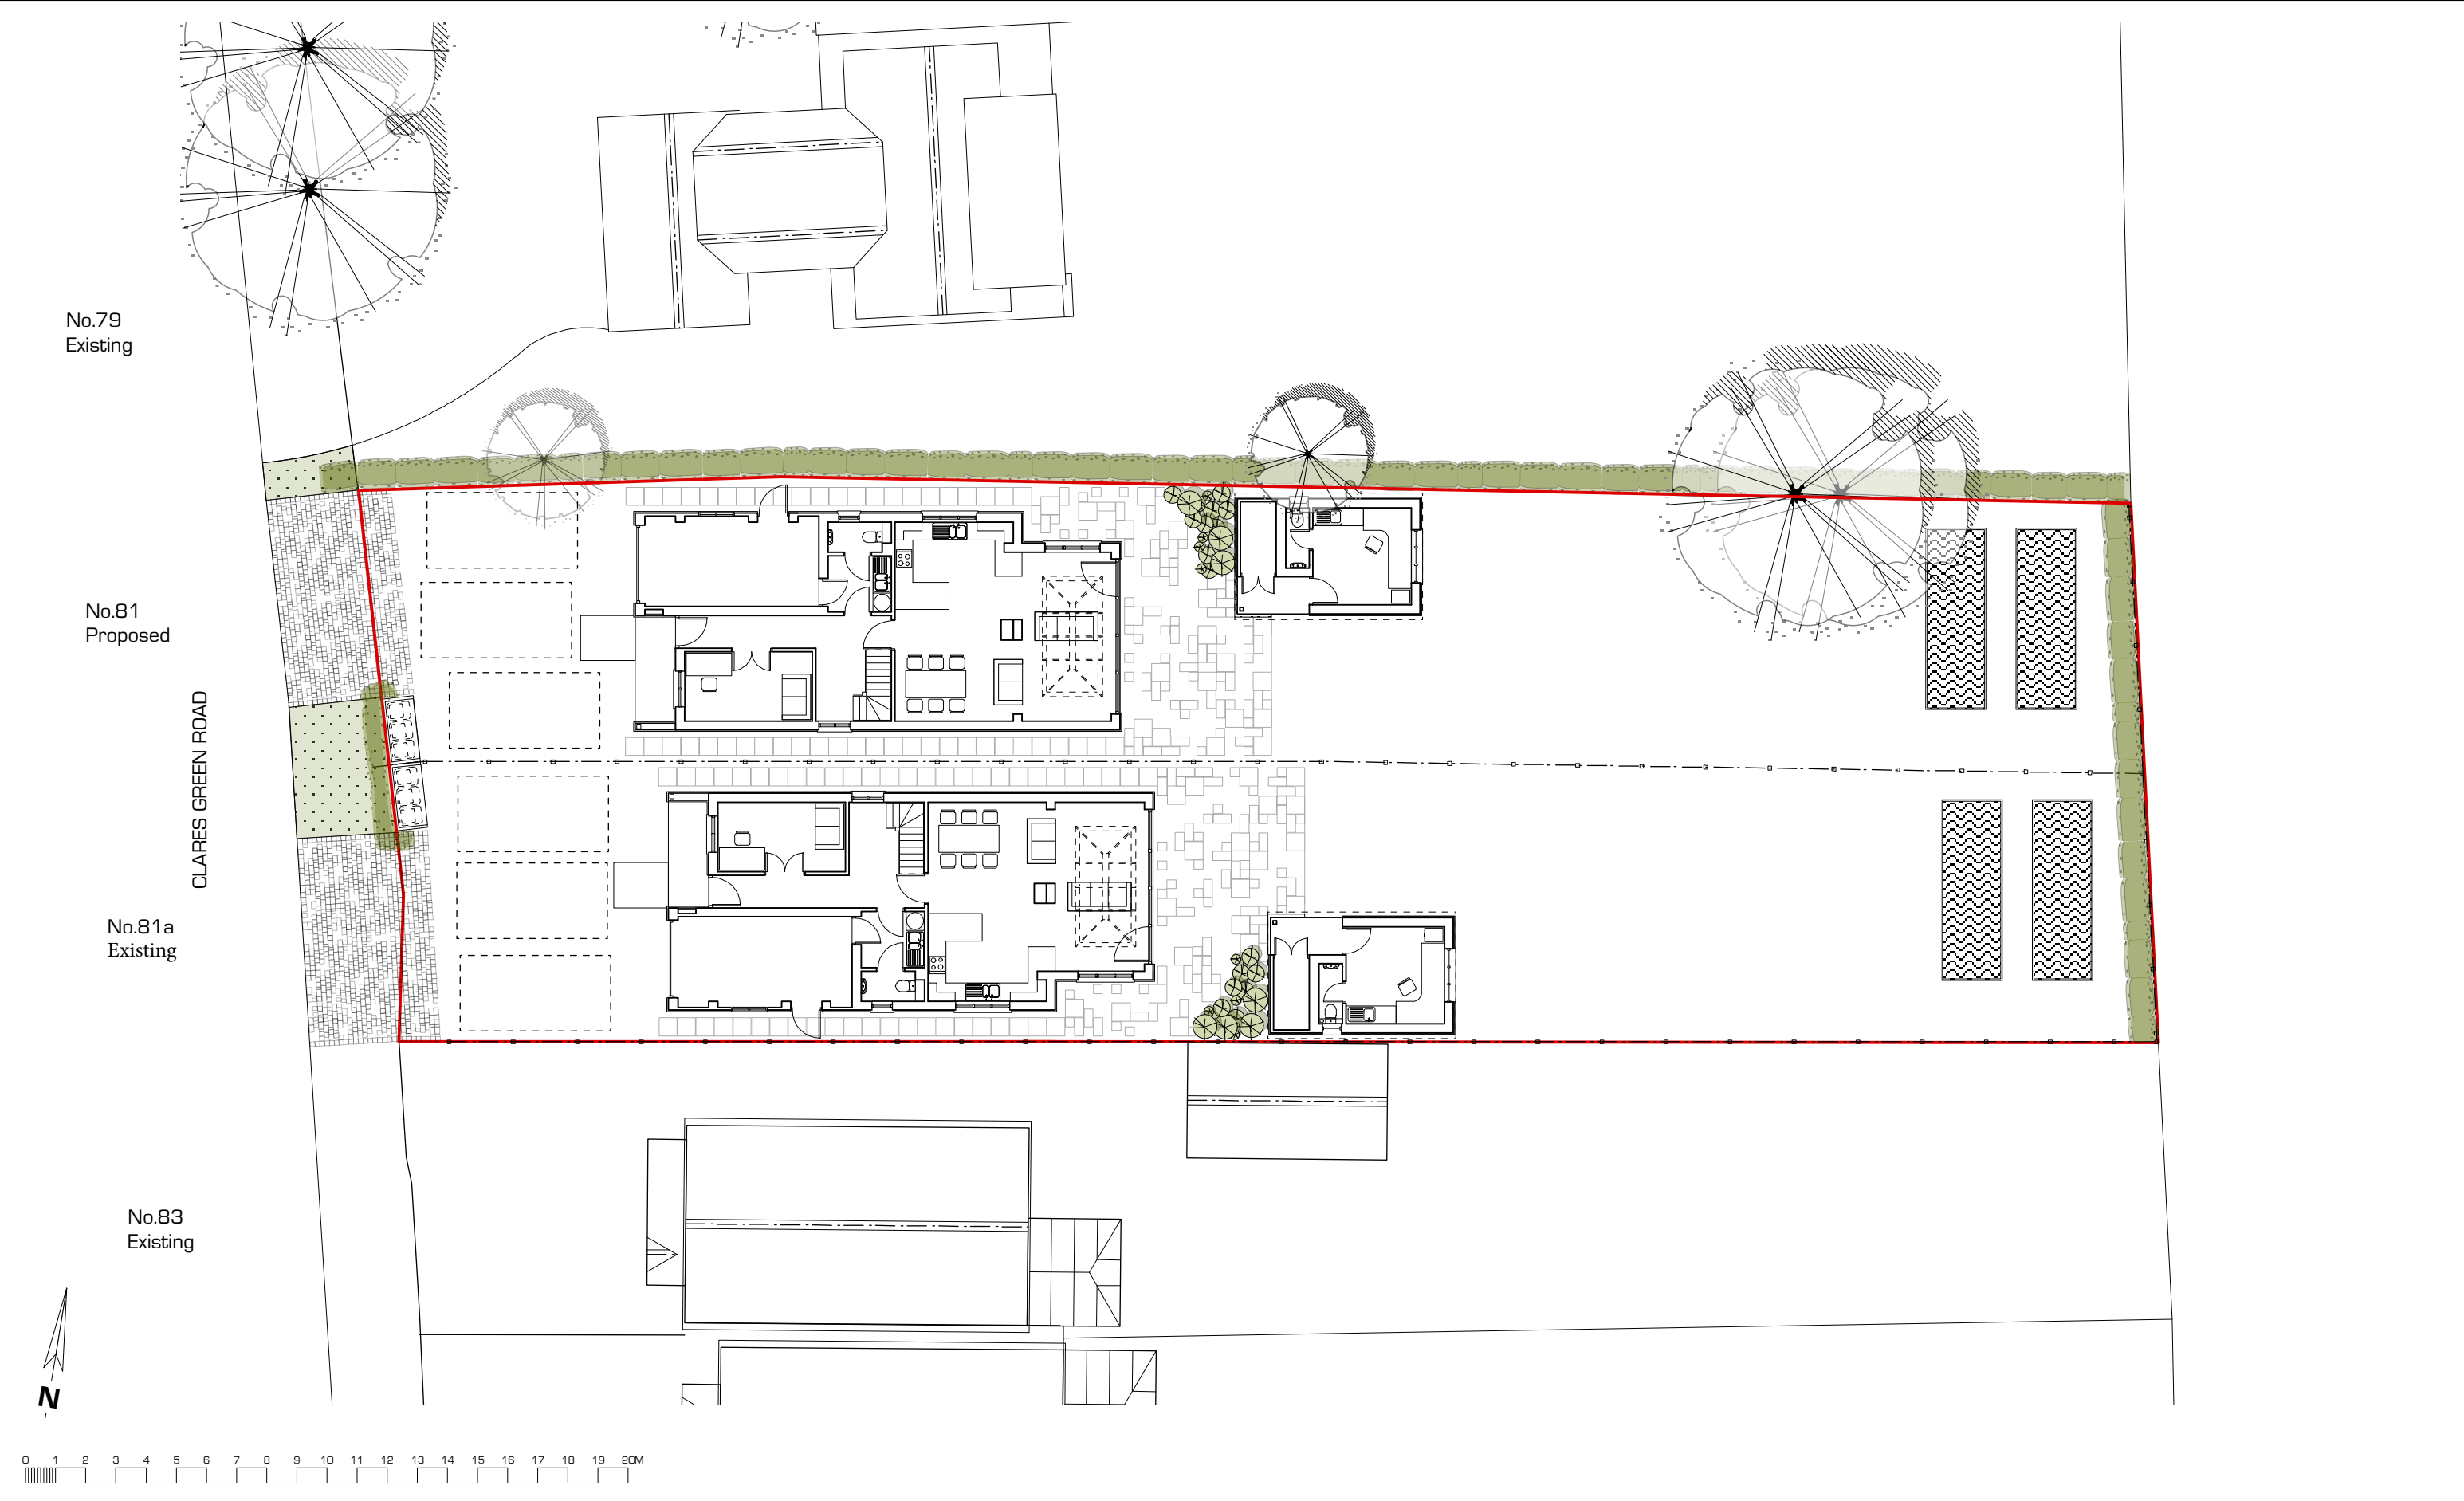

Notes		Atherstone White Architecture RIBA Chartered Practice The Maisonette 18 Bulmershe Rd Reading RG1 5RJ	CLIENT: Mr & Mrs Holloway	
			DRAWING TITLE: Proposed Parking Plan	
DATE: 07.09.2026		DWG No: AWA12.06.04		
SCALE: 1:200 @ A3		REVISION: -		
PROJECT: Proposed garage conversion to habitable accomodation at: 81 A Clares Green Road, 3 Mile Cross, Spencers Wood, RG71DU				
This drawing was produced for Development and Building Control purposes only; all dimensions should be checked and confirmed on-site by the Contractor prior to setting out, fabrication, and/or ordering of any materials. This drawing alone is insufficient to form a contract; it should be used in conjunction with Notes, Specifications, Schedule of Work or other priced document, and the Agreement. Atherstone White Architecture will not be liable for any damage, failings or loss, relating to any element of the design which is a consequence of any designs, acts or omissions of any third party. All Engineer's information to take precedence.				