



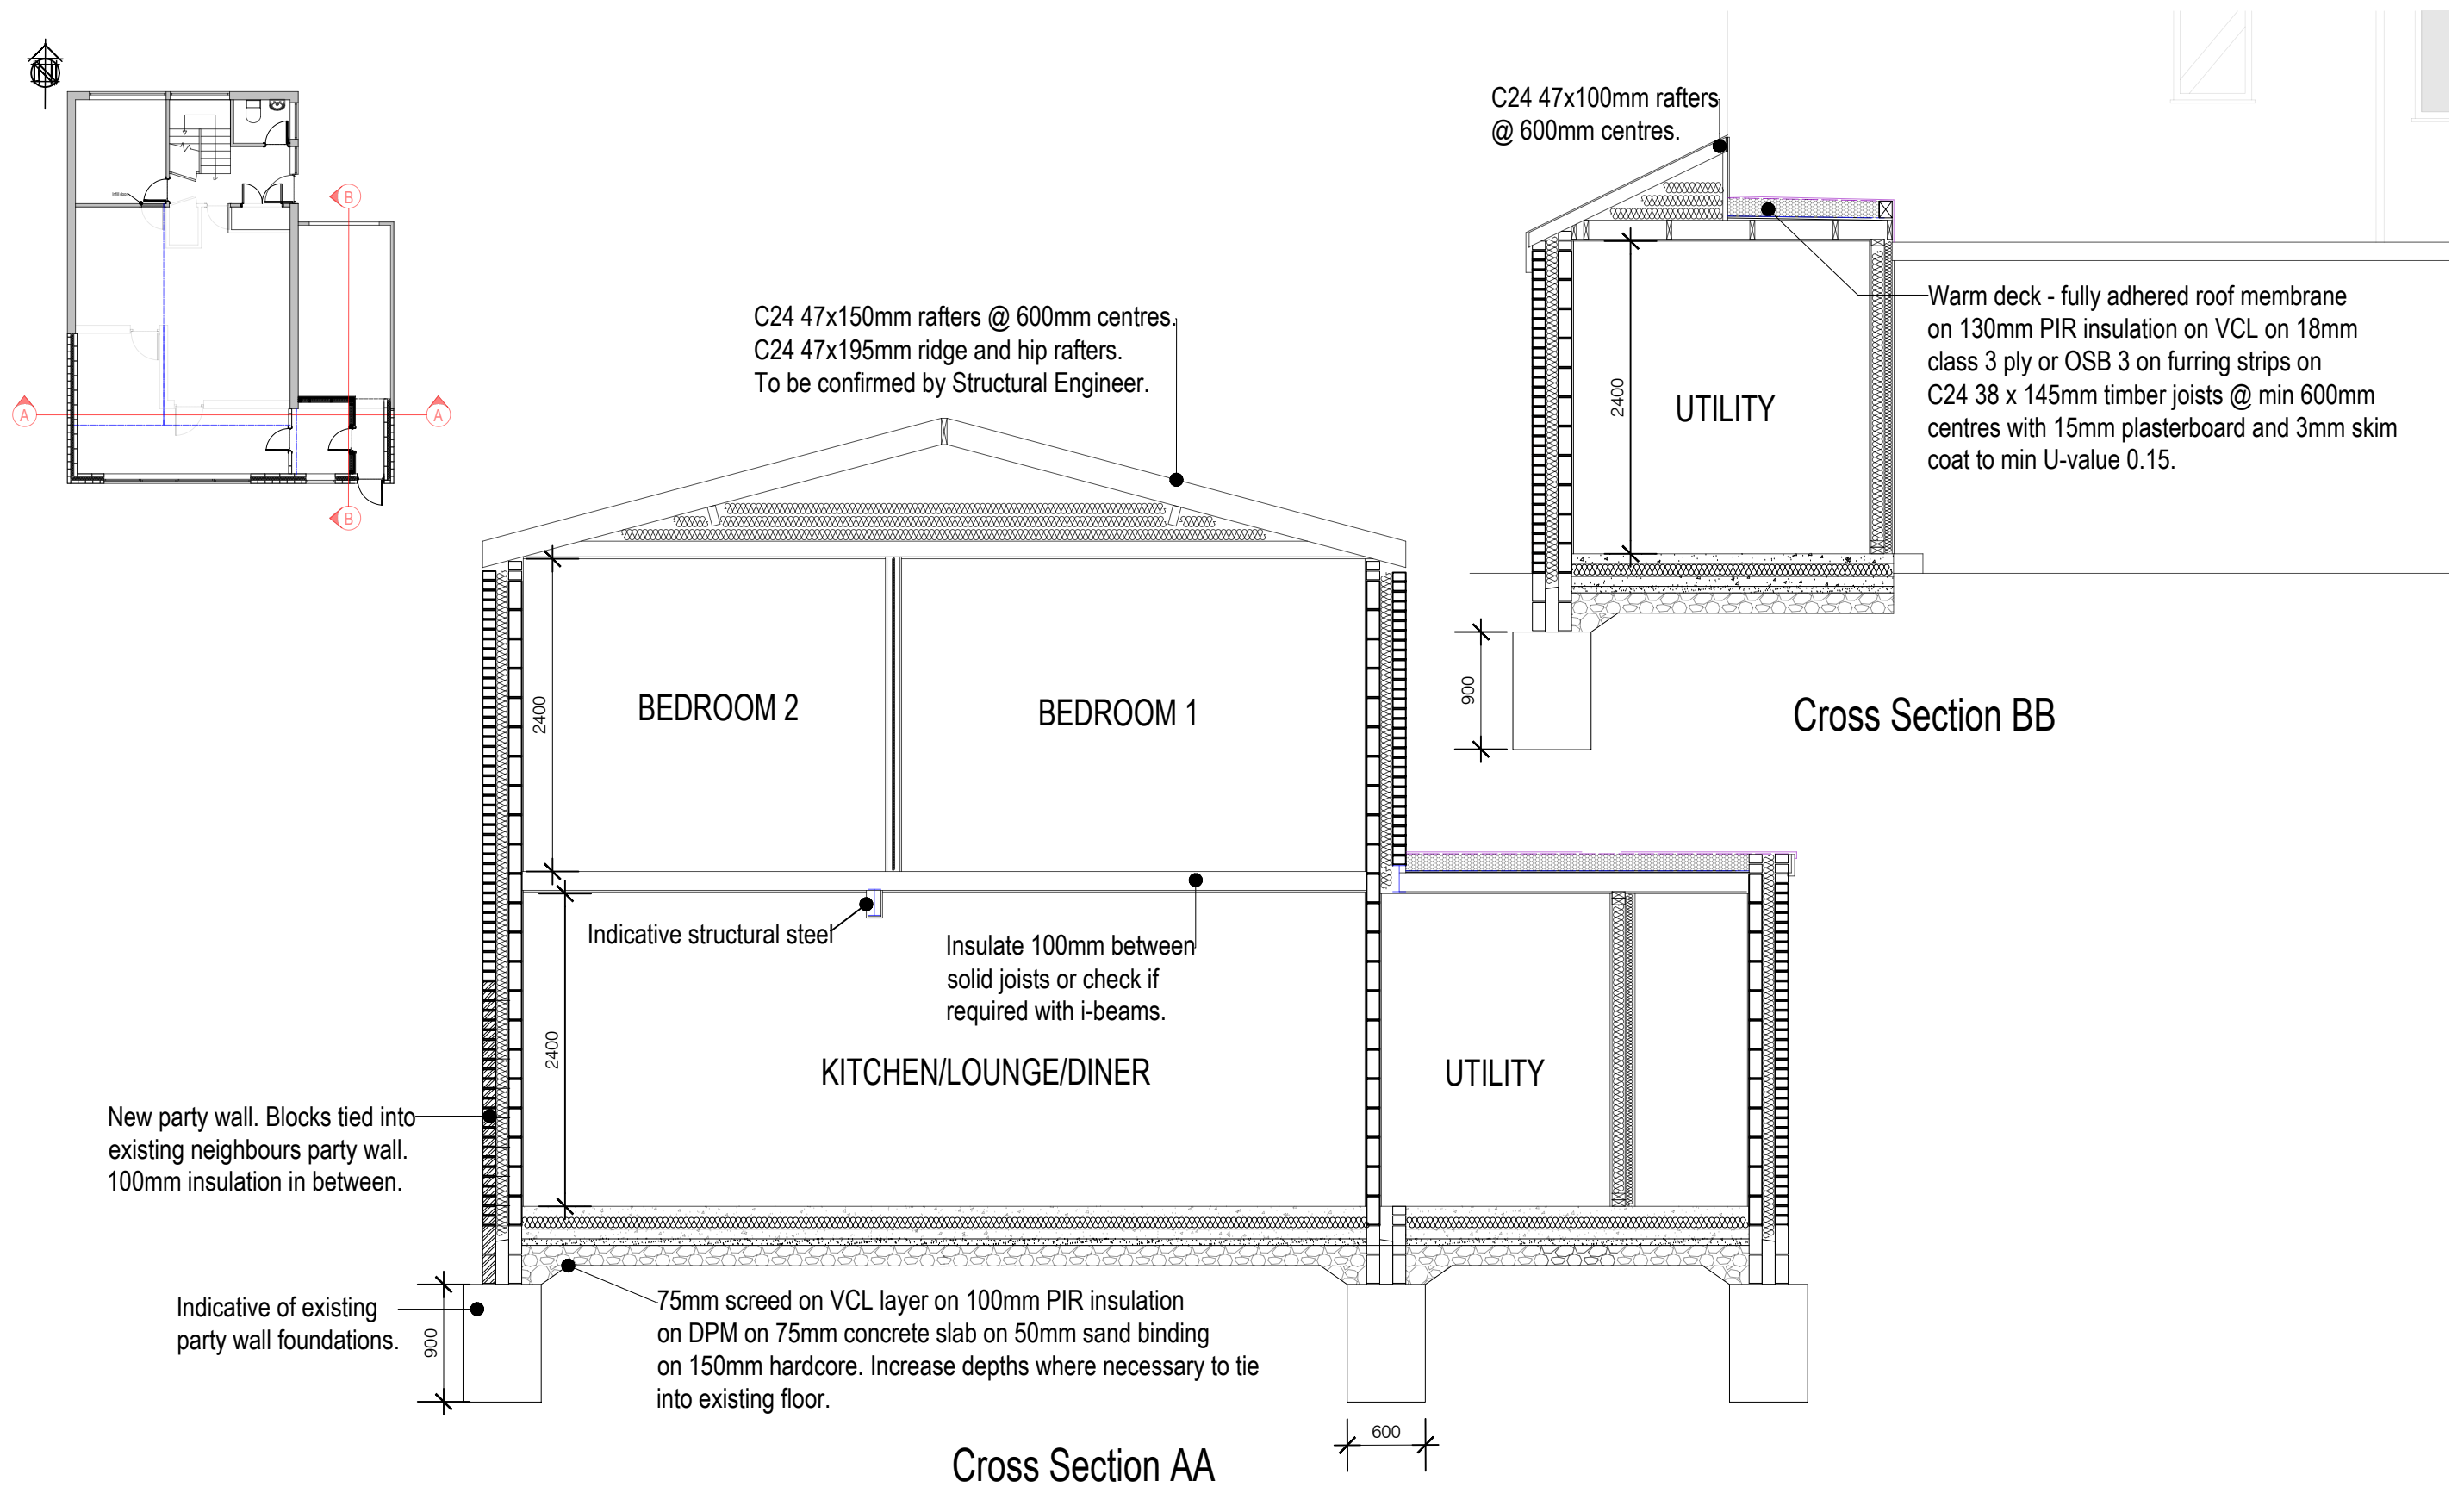

CLIENT	Sorin Irinel Kosferenc	SCALE	1:100 @ A3
PROJECT	23 Heathermount Drive RG45 6HJ	DRAWN	TH CHECKED PH
DRAWING	Cross Sections	NO	0029 - 005
STATUS	Planning	DATE	March 2025
		REV	

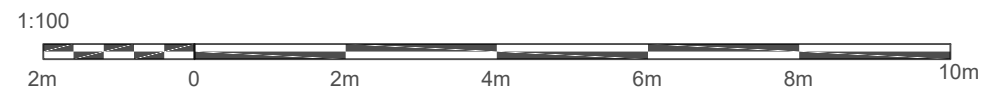

THIS DRAWING MUST NOT BE SCALED UNLESS ISSUED FOR PLANNING PURPOSES.
ALL DIMENSIONS ARE TO BE VERIFIED PRIOR TO SETTING OUT, COMMENCING WORK,
OR PRODUCTION OF FABRICATION DRAWINGS. REPORT ANY DISCREPANCIES TO THE
SUPERVISING AGENT IMMEDIATELY. ©

REV	COMMENTS	DATE