



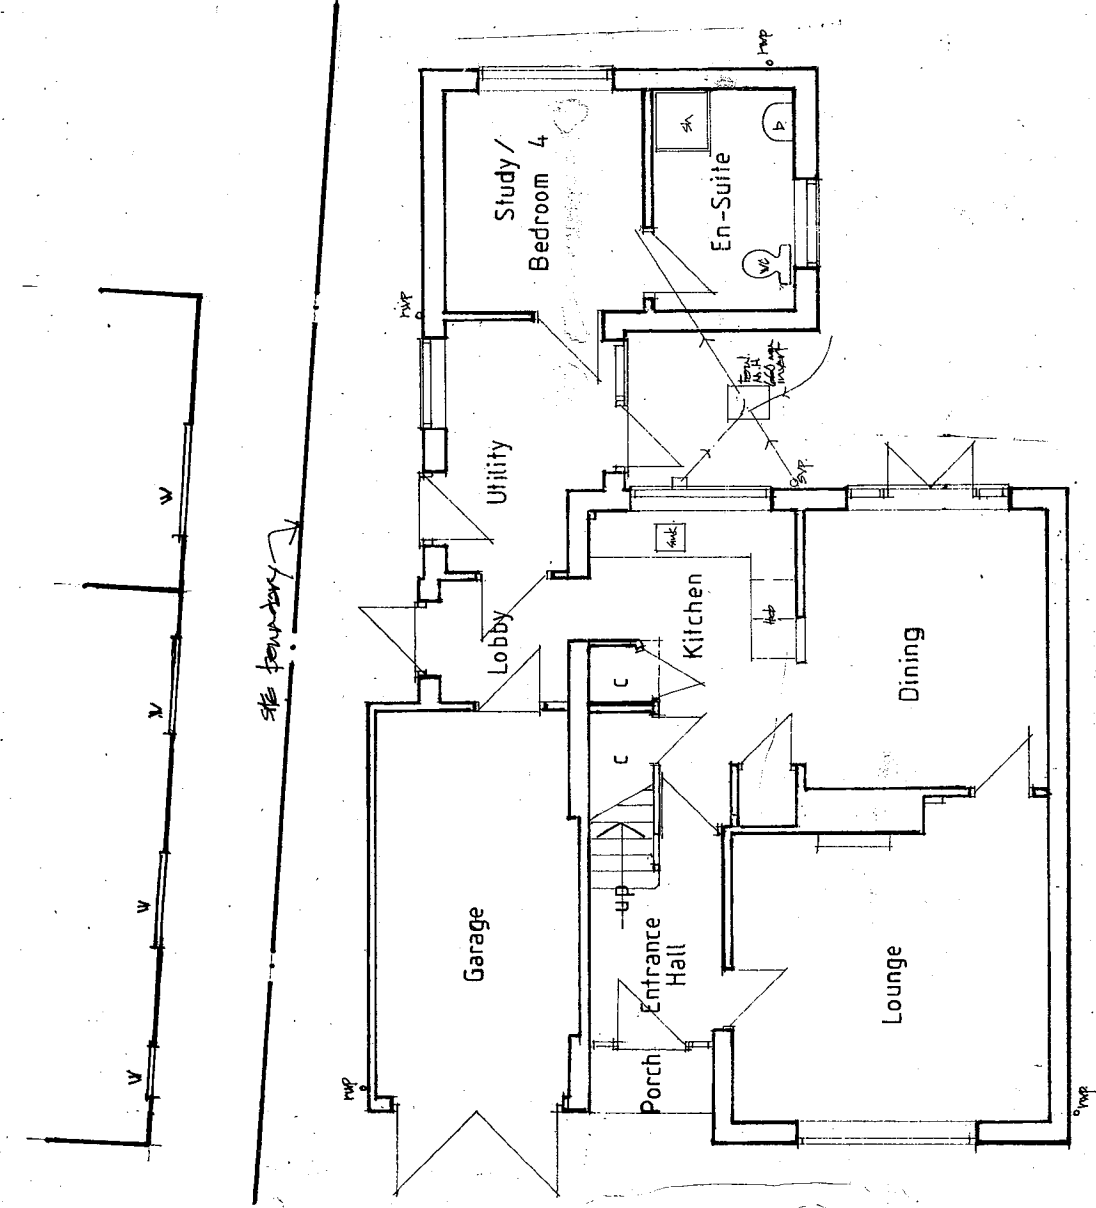

Existing Ground Floor Plan

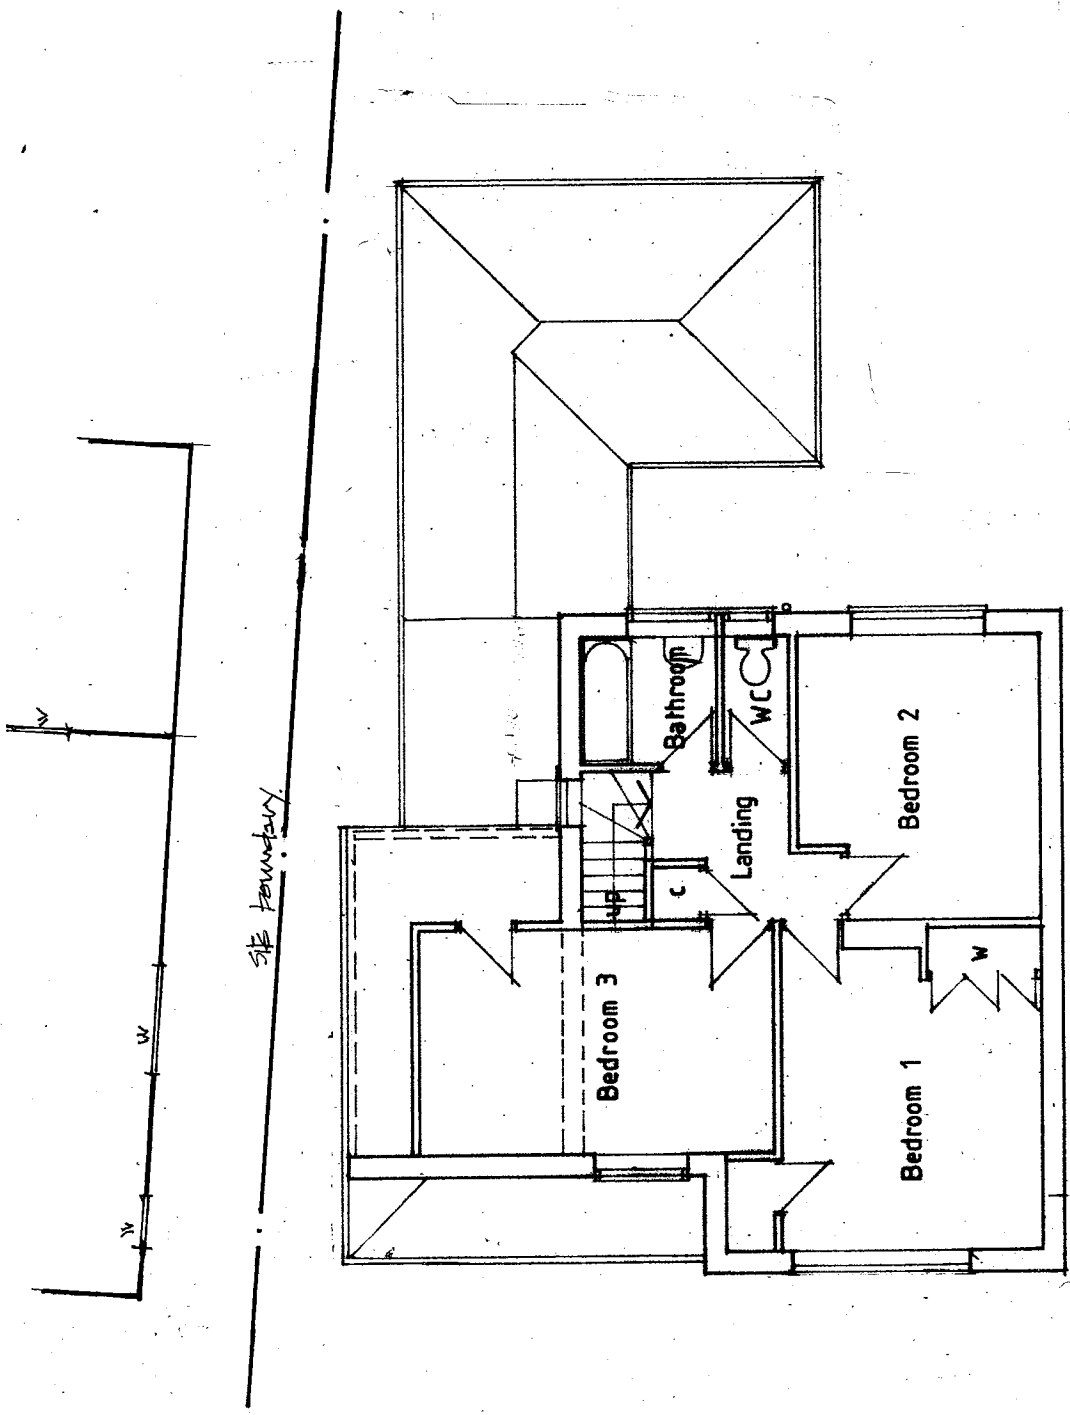

Existing First Floor Plan



1:100 SCALE BAR @ A3

Proposed Single Storey/First Floor Rear Extensions
and Internal Alterations following Demolition of Existing
Single Storey Annex to 26 Priest Avenue, Wokingham

Client
Mr A. Middlecote
26 Priest Avenue
Wokingham
Berkshire
RG40 2LX

Description

Existing Floor Plans

All dimensions to be checked on site. Any discrepancy between this drawing and other information is to be referred to the Planning Consultant. This drawing is copyright

MARTIN BUTLER PARTNERSHIP LIMITED

28 Broad Street

Wokingham

Berkshire

RG40 1AB

Tel/Fax: 0118 989 0990

Scale

date 14/04/25

drawn MB

1:100

Project

22504-3

drawing

01

revision