




Ordnance Survey (c) Crown Copyright 2025  
All rights reserved. Licence number 100035207

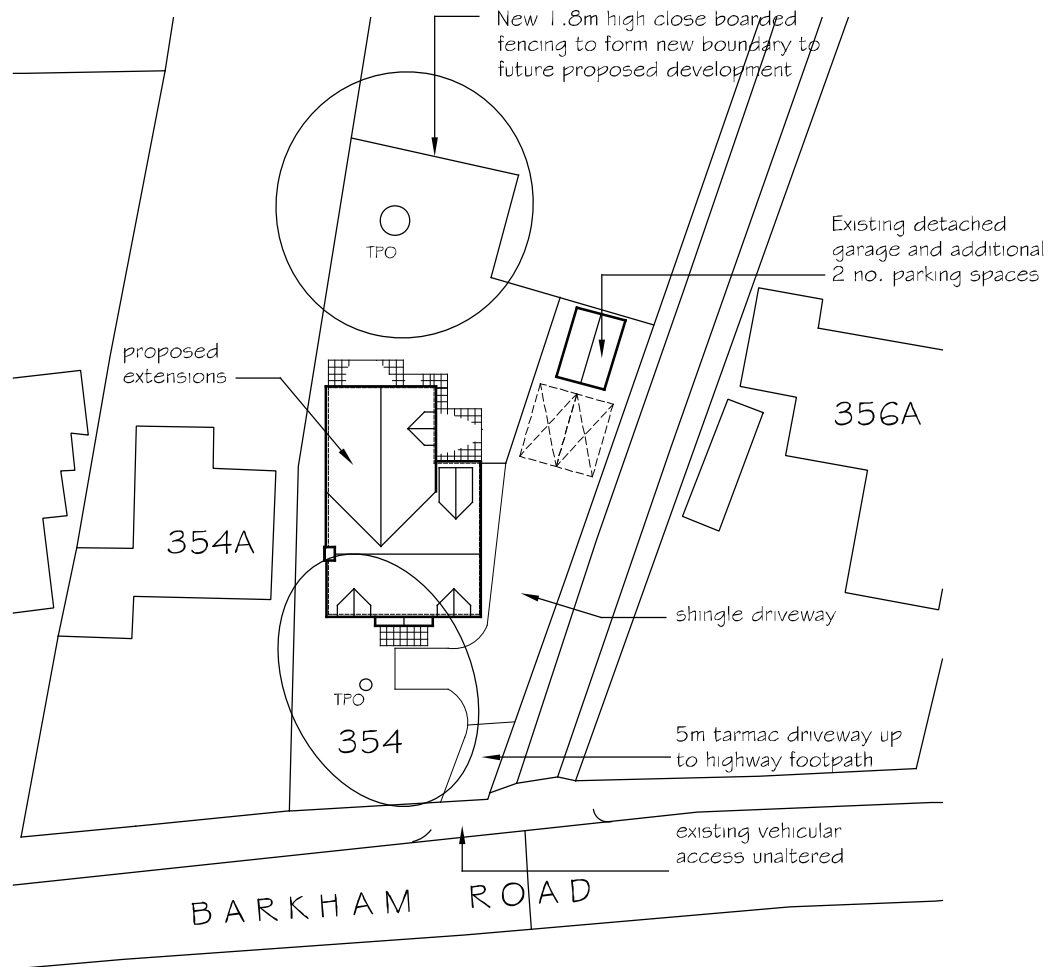

0 10 20m  
Scale 1:500

354 Barkham Road,  
Wokingham

Proposed Extensions  
Block Plan

Architectural Services

17 Wessex Court, Clarence Street, Swindon SN1 2DL  
Tel: 07948 872810

Drawing No.

251532/02

Scale: 1:500  
Date: Jan 2025

