


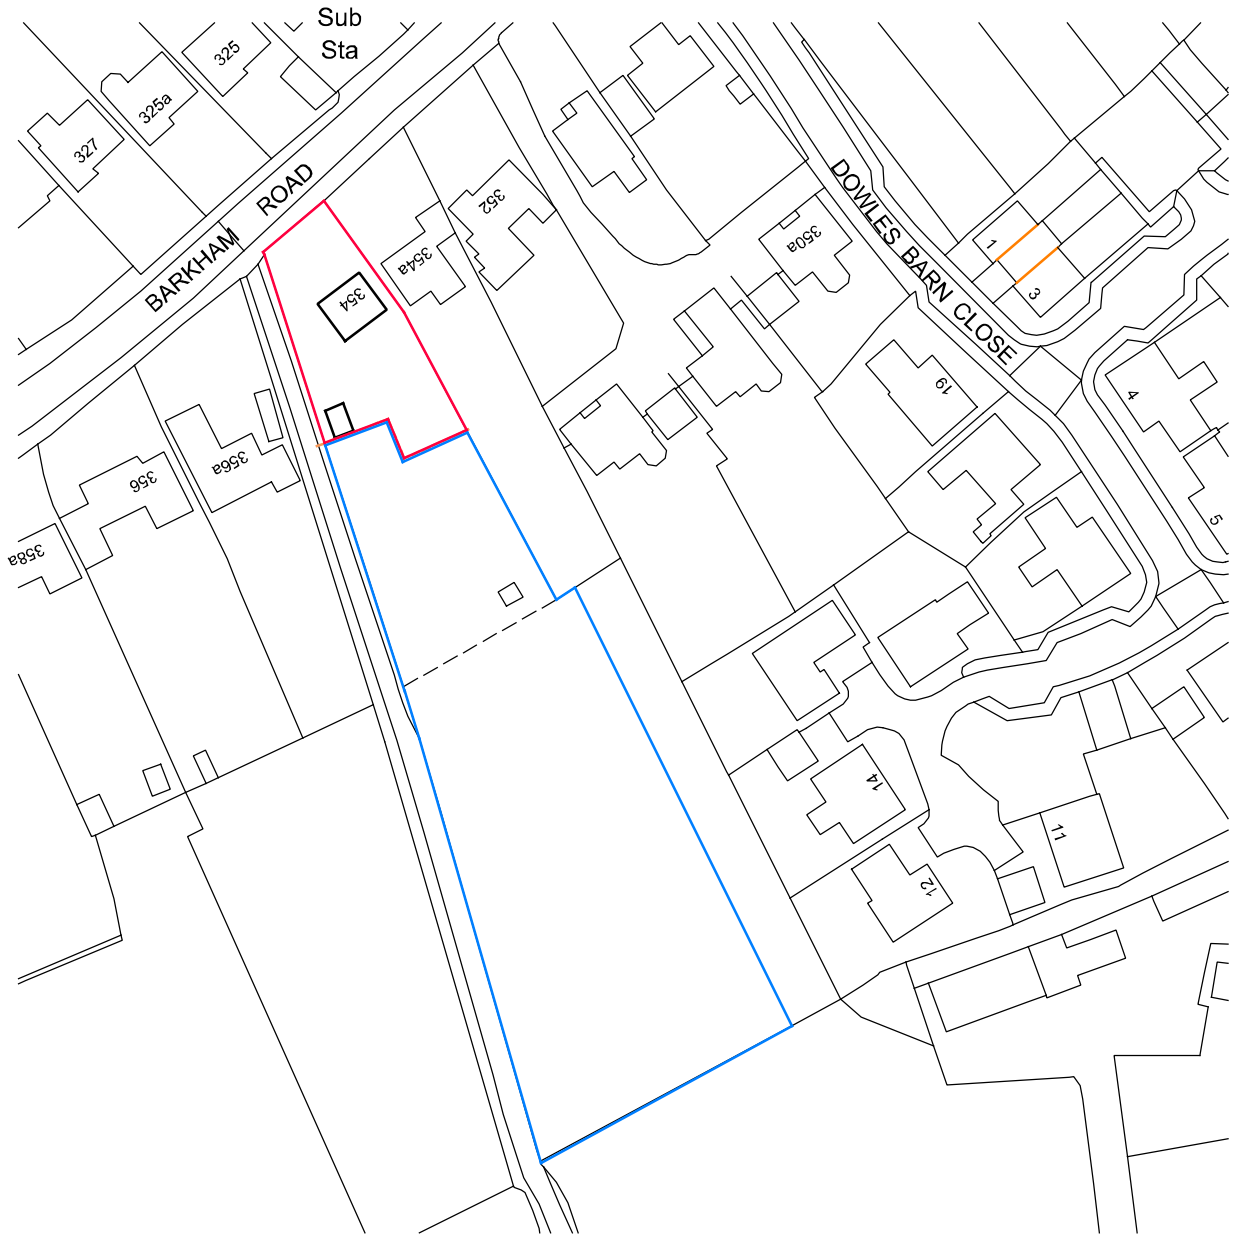

Ordnance Survey (c) Crown Copyright 2025
All rights reserved. Licence number 100035207



A4
Original

0 10 20 30 40m
Scale 1:1250

354 Barkham Road
Wokingham

Proposed Dwellings
Location Plan

Architectural Services

17 Wessex Court, Clarence Street, Swindon SN1 2DQ
Tel: 07948 872810

Drawing No

251532/01

Scale: 1:1250
Date: Dec 2024

Copyright