



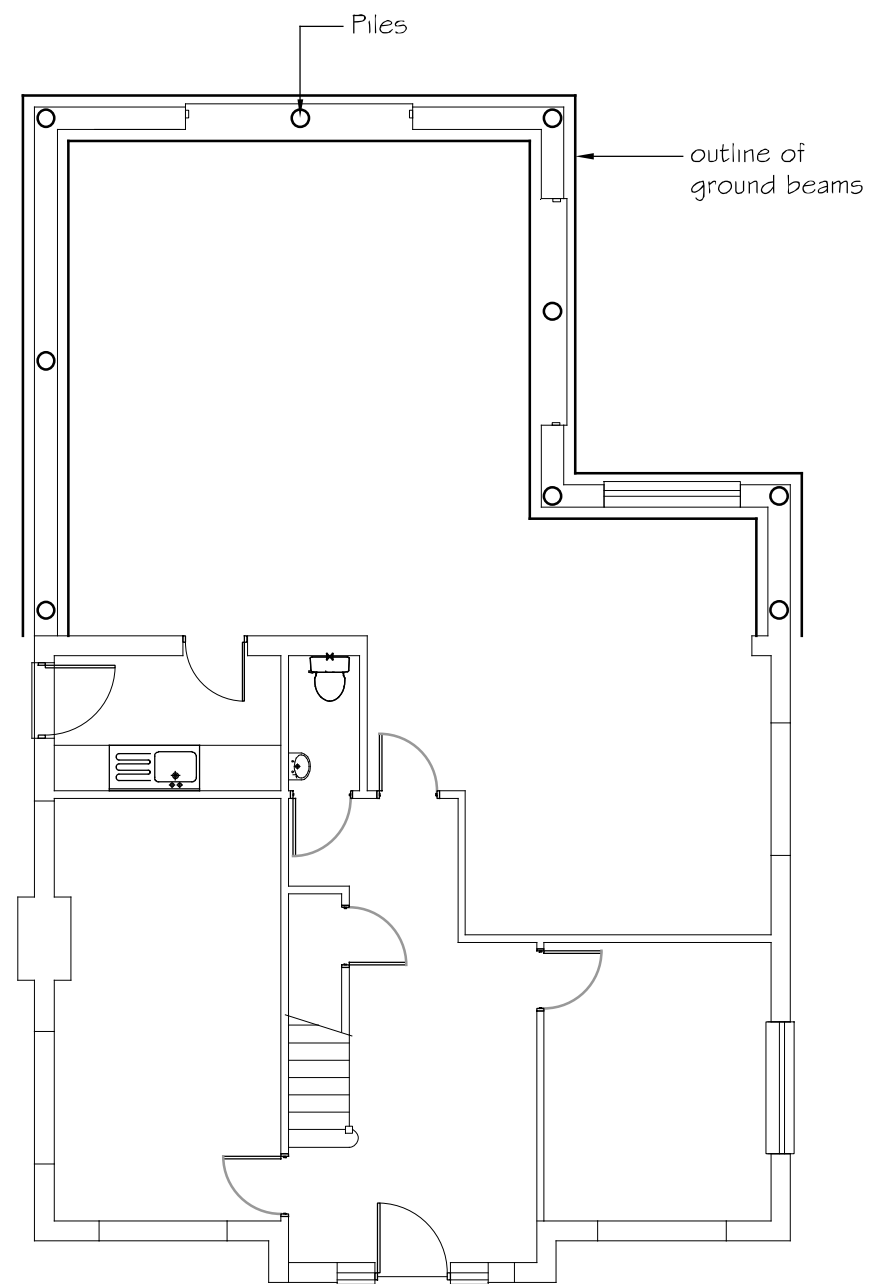

PLAN

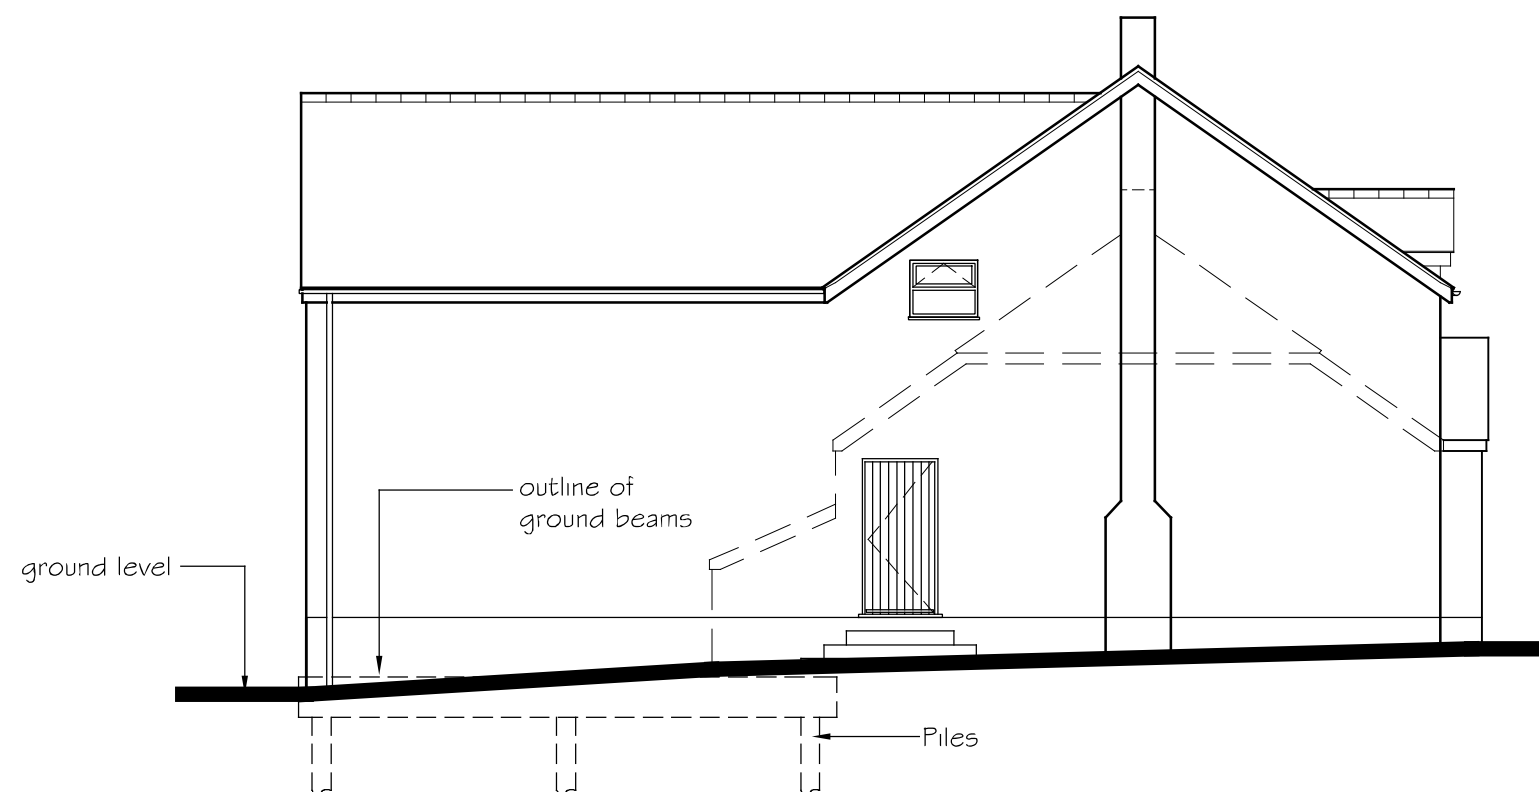

SIDE ELEVATION SHOWING RELATIONSHIP OF
GROUND BEAMS TO EXISTING GROUND LEVELS

A3
Original

0 1 2 3 4m
Scale 1:100

354 Barkham Road,
Wokingham

Proposed Extensions
Preliminary Pile Layout Plan

Architectural Services
17 Wessex Court, Clarence Street, Swindon SN1 2JL
Tel: 07946 872610

Scale: 1:100
Date: April 2025

251532/06

Copyright