



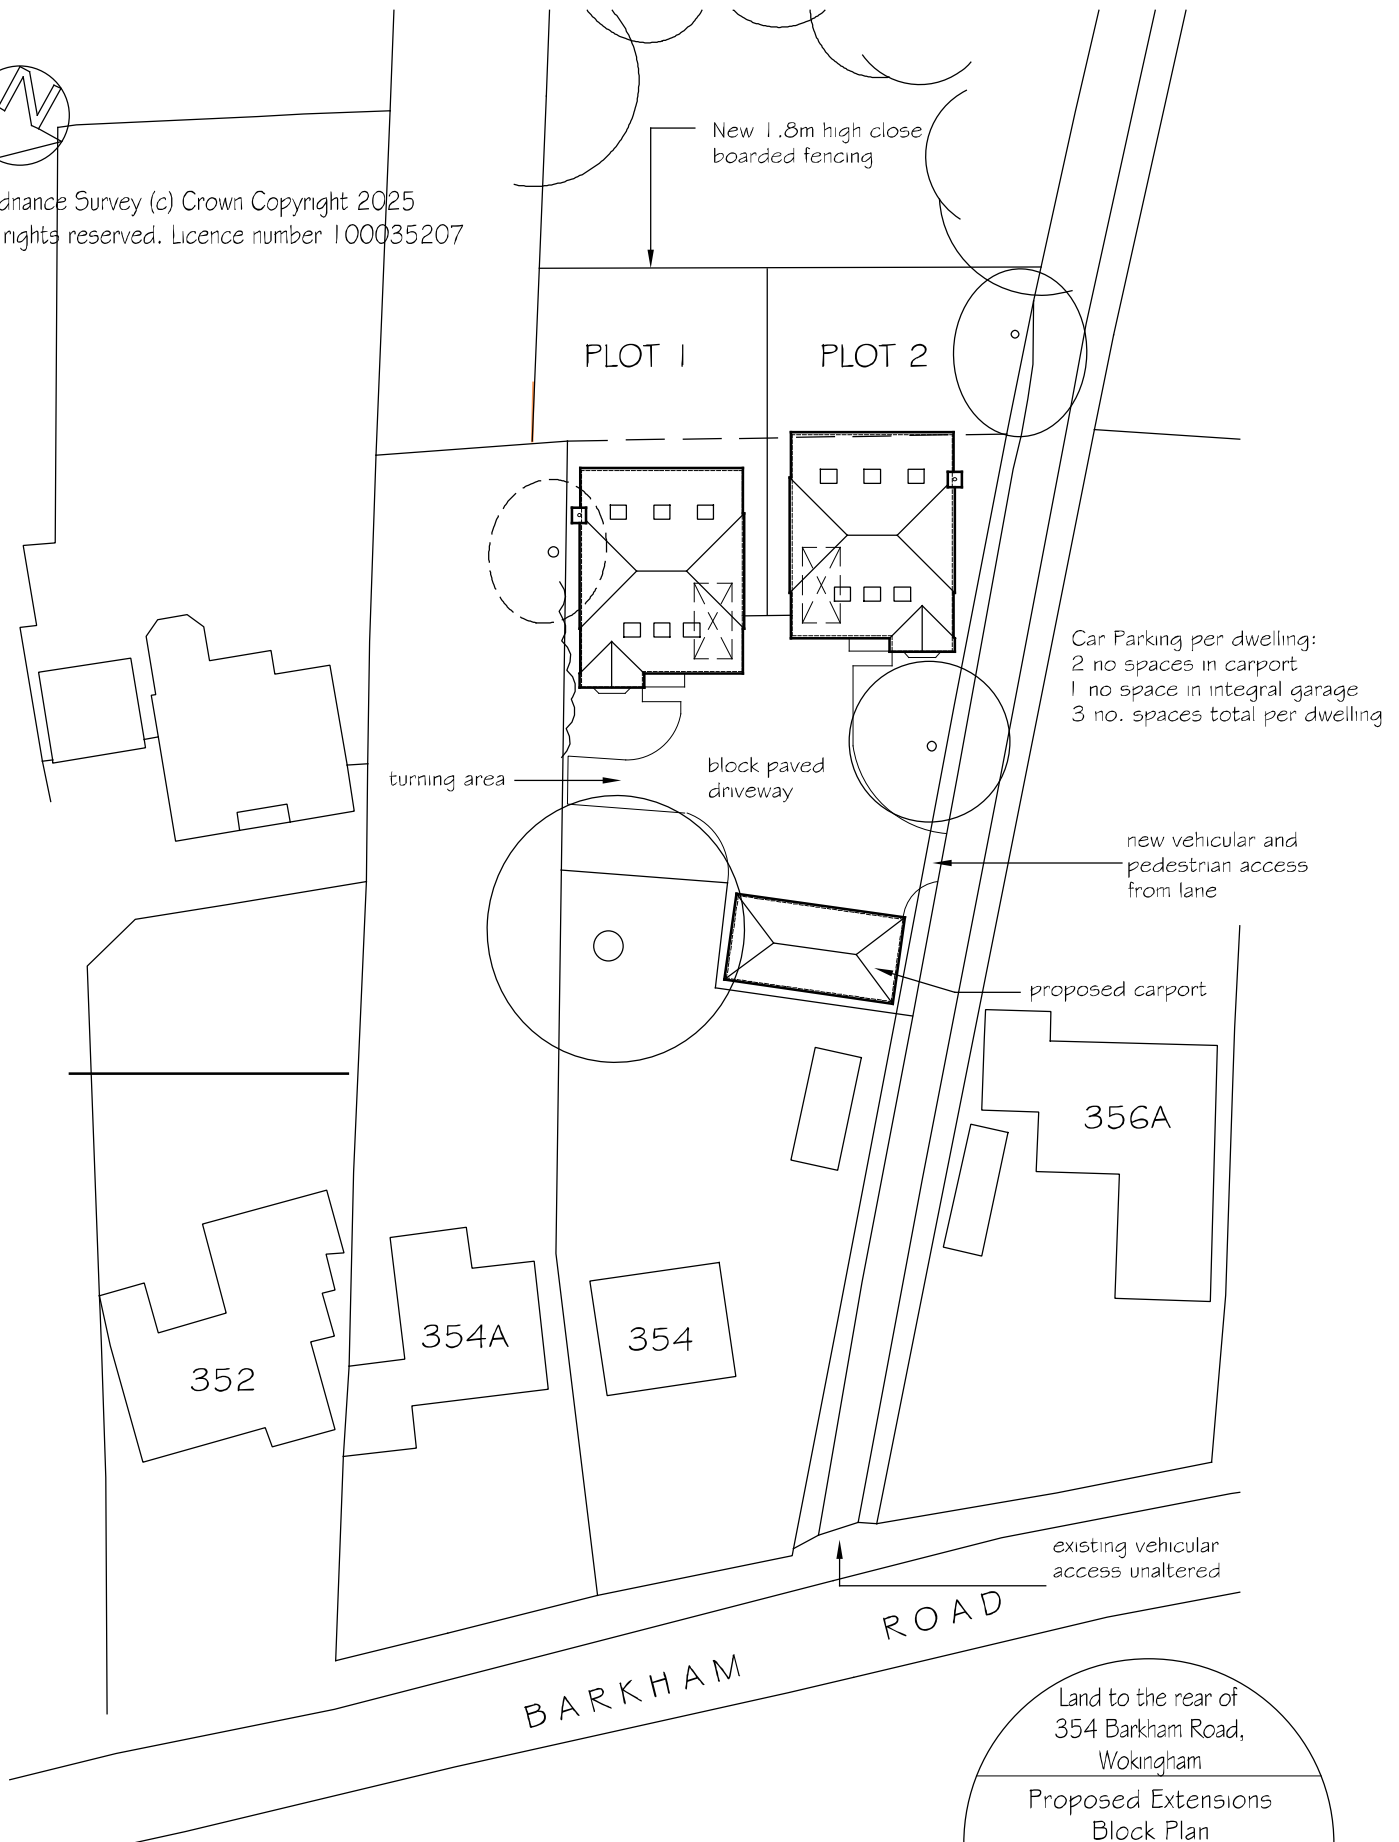

Ordnance Survey (c) Crown Copyright 2025
All rights reserved. Licence number 100035207

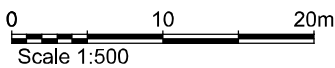

A4
Original



Revision A April 2025
Turning head amended

Scale: 1:500
Date: March 2025

Land to the rear of
354 Barkham Road,
Wokingham

Proposed Extensions
Block Plan

Architectural Services

17 Wessex Court, Clarence Street, Swindon SN1 2DL
Tel: 07948 872810

251532/12 A

Copyright