


Rev.	Date	Revisions

NINE MILE RIDE

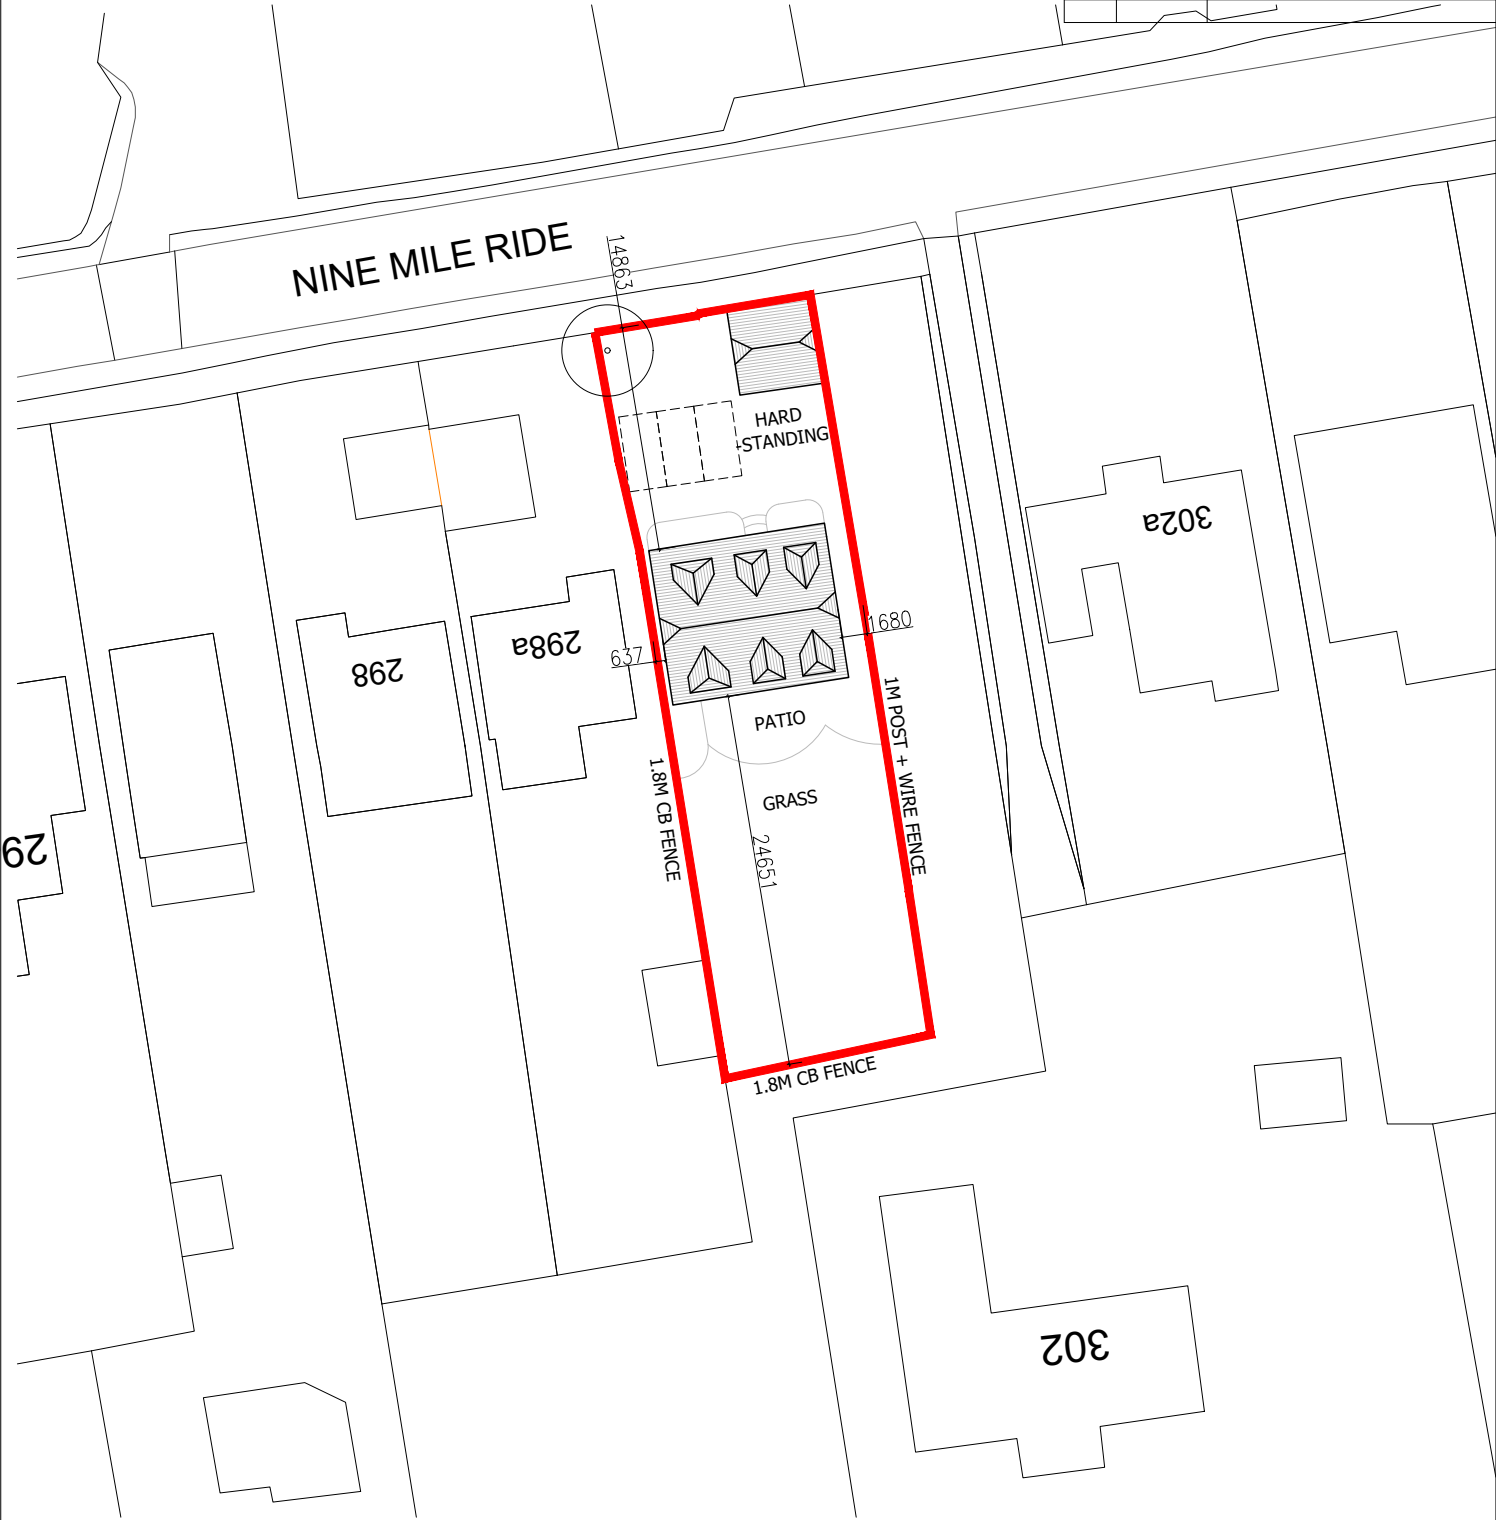

SITE BOUNDARY

Client MR & MRS KHALID			Drawing Title EXISTING BLOCK PLAN		JET ARCH DESIGN
Job Title 300 NINE MILE RIDE FINCHAMPSTEAD RG40 3NN					
Scale 1:500	Date JAN 25	Drawn SA	Drawing No. A4/418/10	Rev.	100 Berkshire Place Winnersh Triangle Wokingham, Berkshire RG41 5RRD Tel: 07787296792 email: info@jetarchdesign.co.uk
Plot Date: JAN 25					