


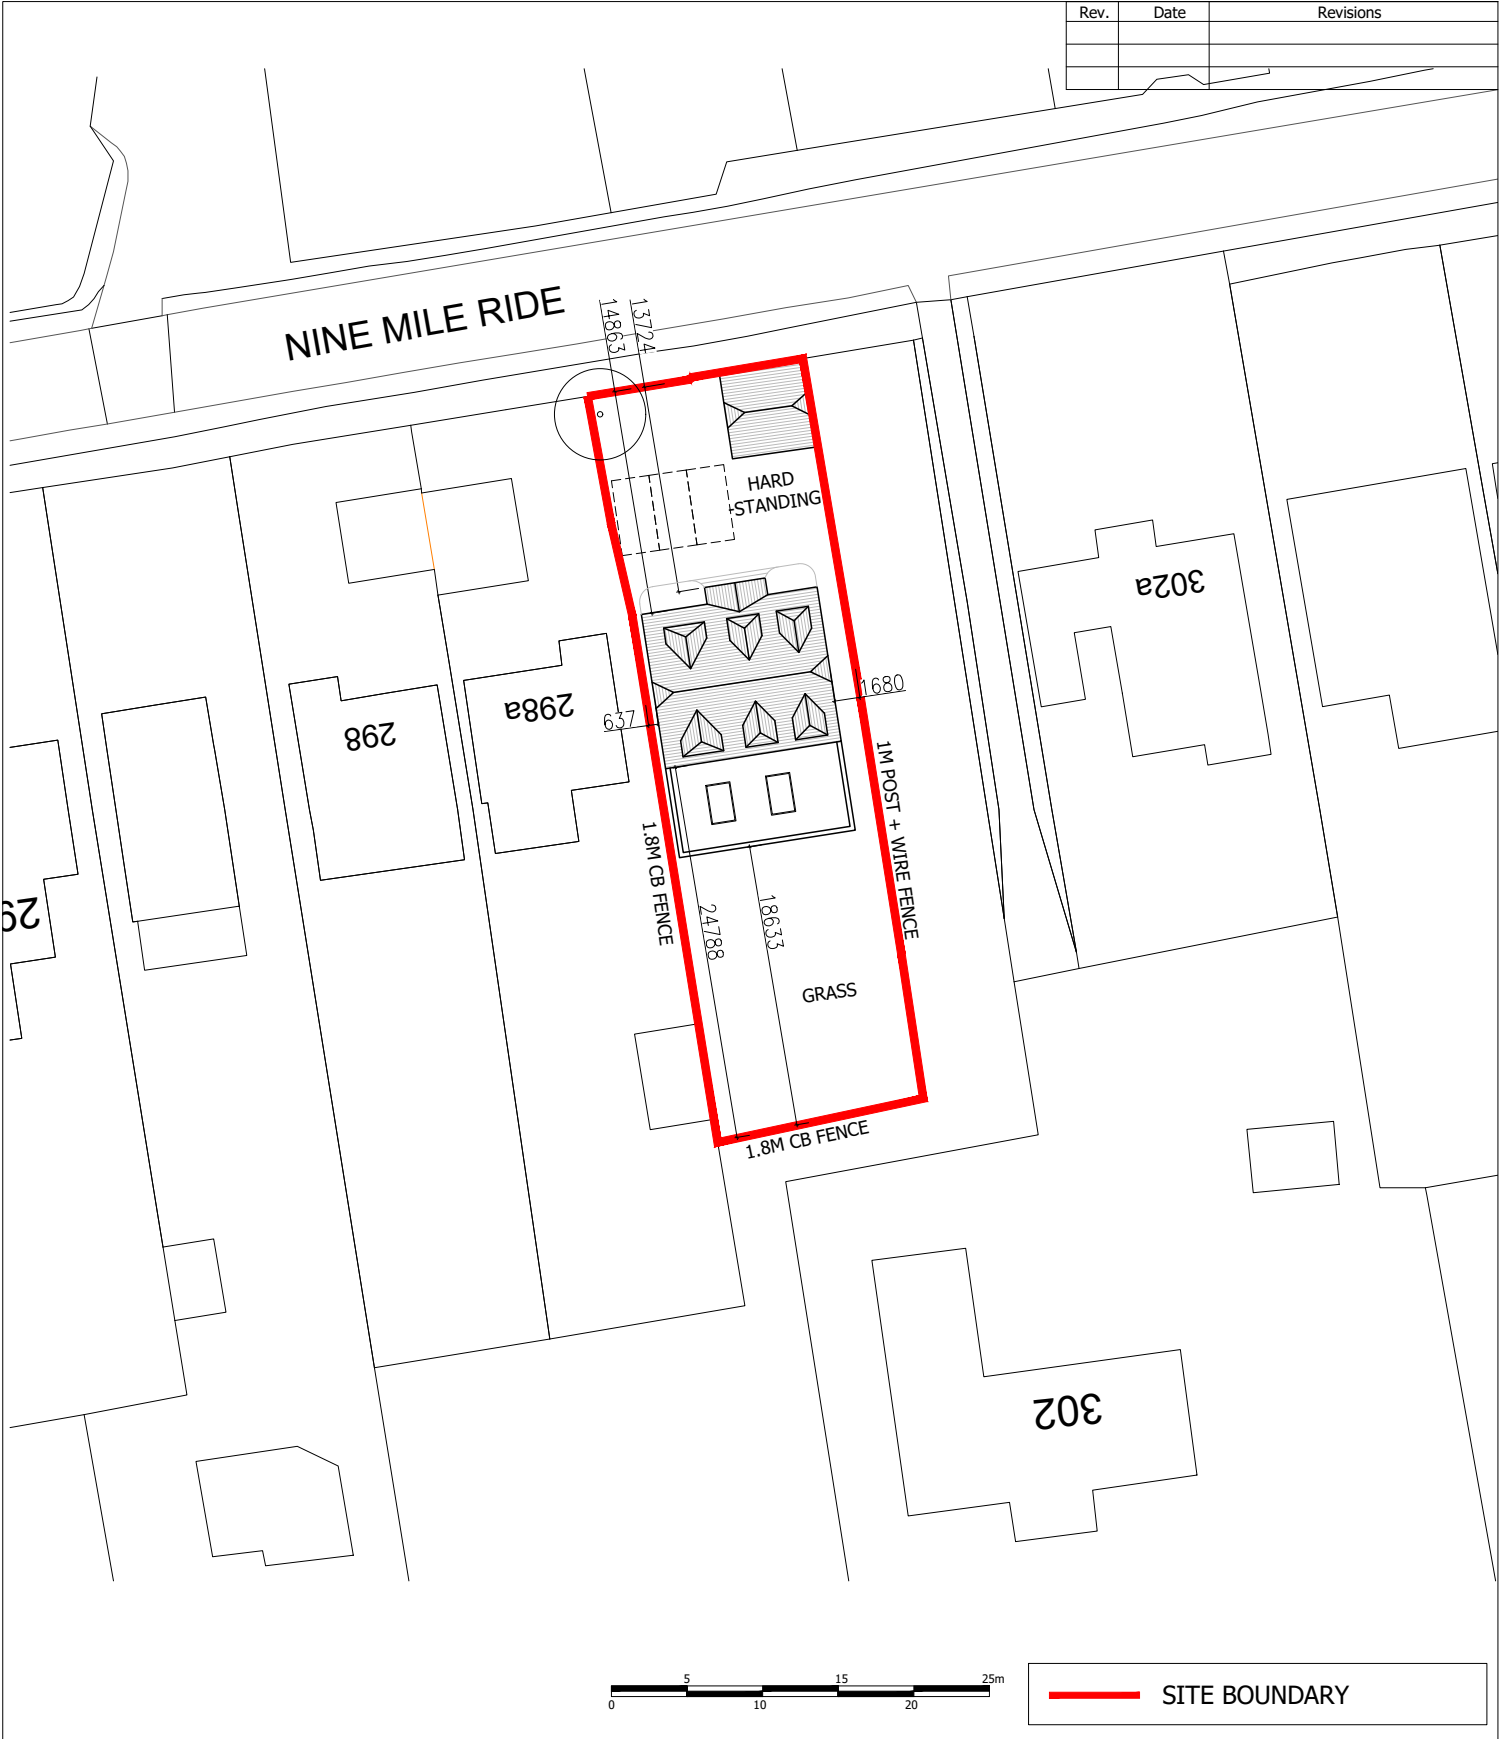

Client MR & MRS KHALID			Drawing Title PROPOSED BLOCK PLAN <
---------------------------	--	--	---