
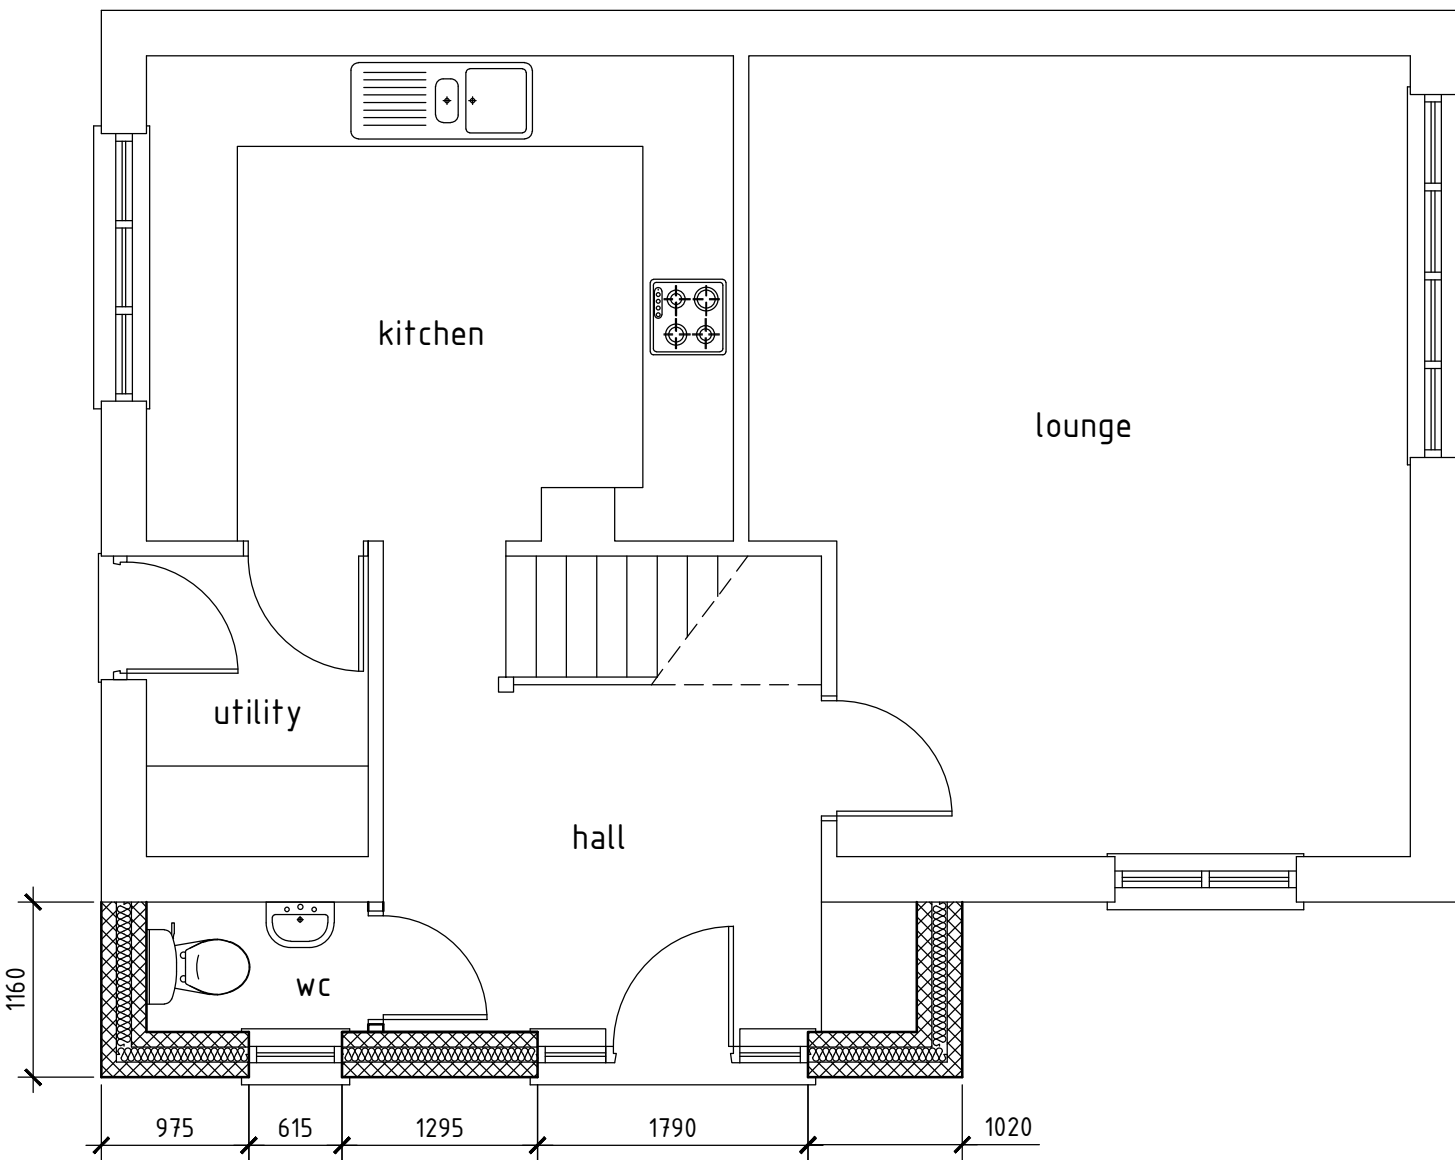
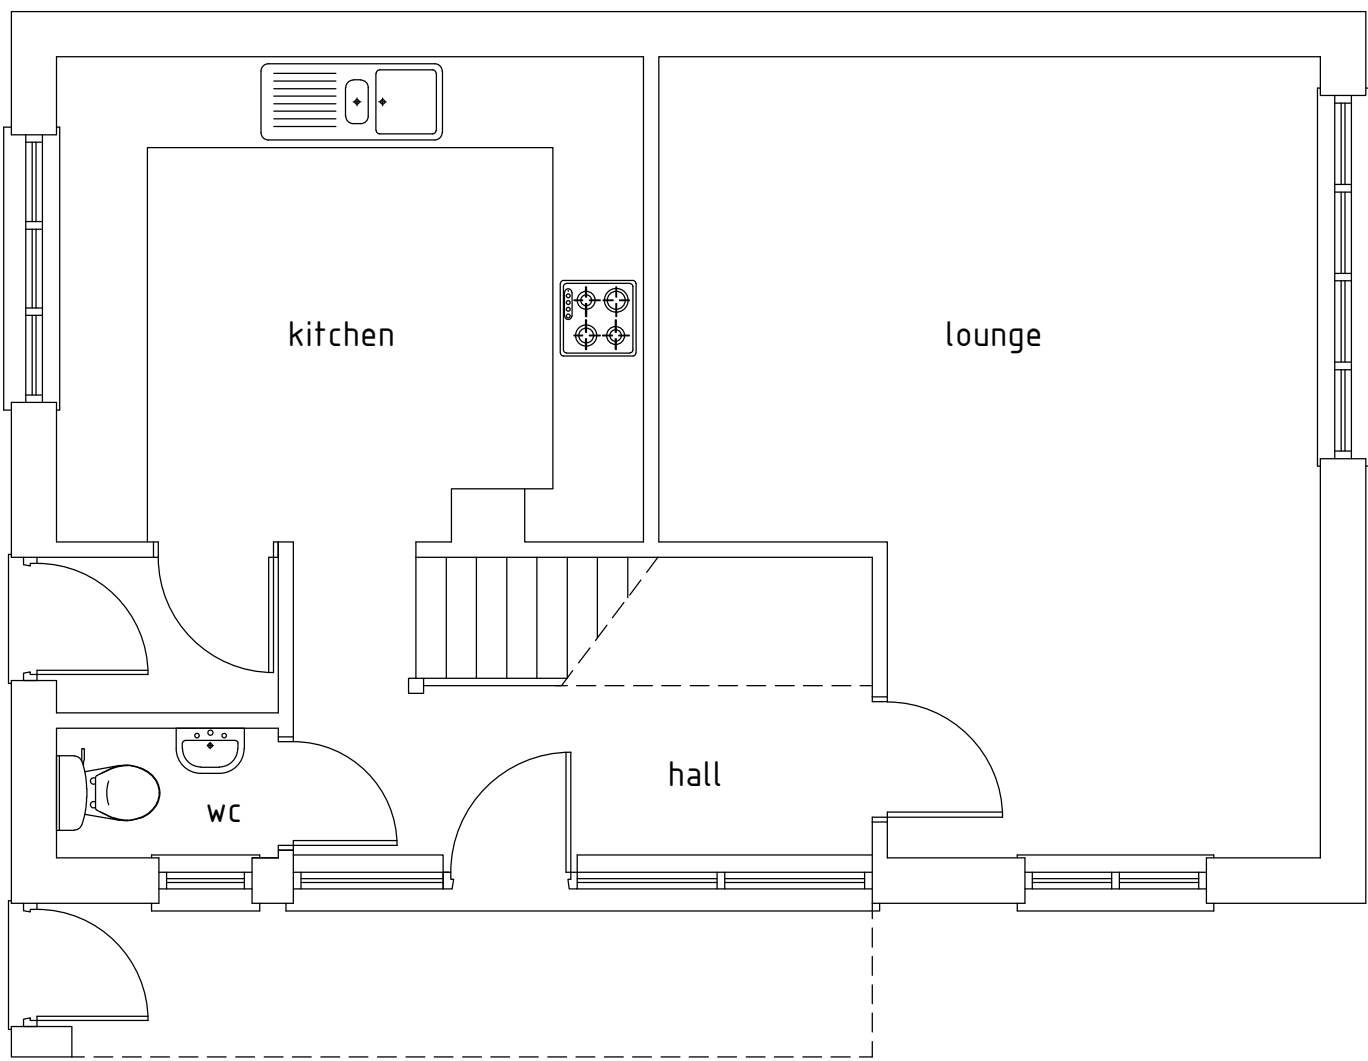


GENERAL NOTES

Drawing to be read in conjunction with all information by architects, structural engineers & services consultants.

The contractor is not to scale from this drawing. All written dimensions to be checked on site before work commences. Discrepancies, where identified, must be reported to the architect immediately.

This drawing is the property of Michael Benwell Architects and must not be reproduced or disclosed to any unauthorised person either wholly or in part without written consent.

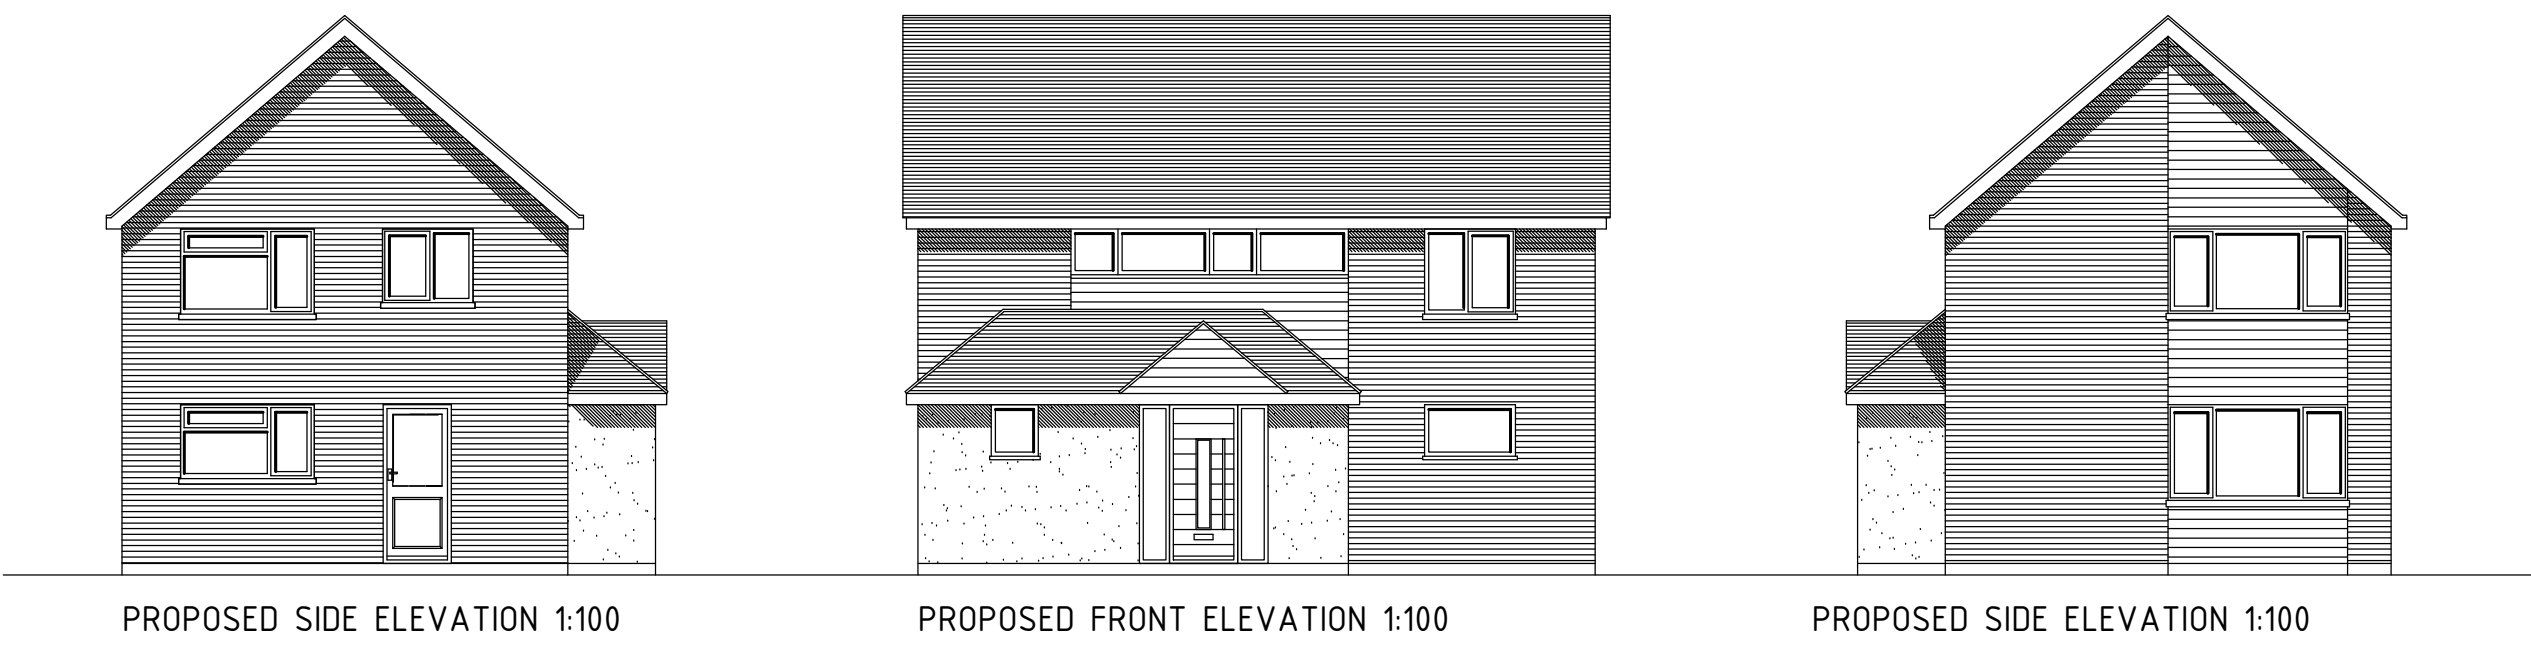

Date	Scale	Drawing No.	Rev.
JUN 2018	1:50@A1	1809-P-01	B

Drawing
ERECTION OF SINGLE STOREY PORCH

Project
16 WELFORD ROAD, WOODLEY



Michael Benwell Architects
The Oast House
Stapeley Manor Farm
Odiham, Hampshire, RG29 1JE

+44 (0)1256 686080
www.michaelbenwellarchitects.co.uk