

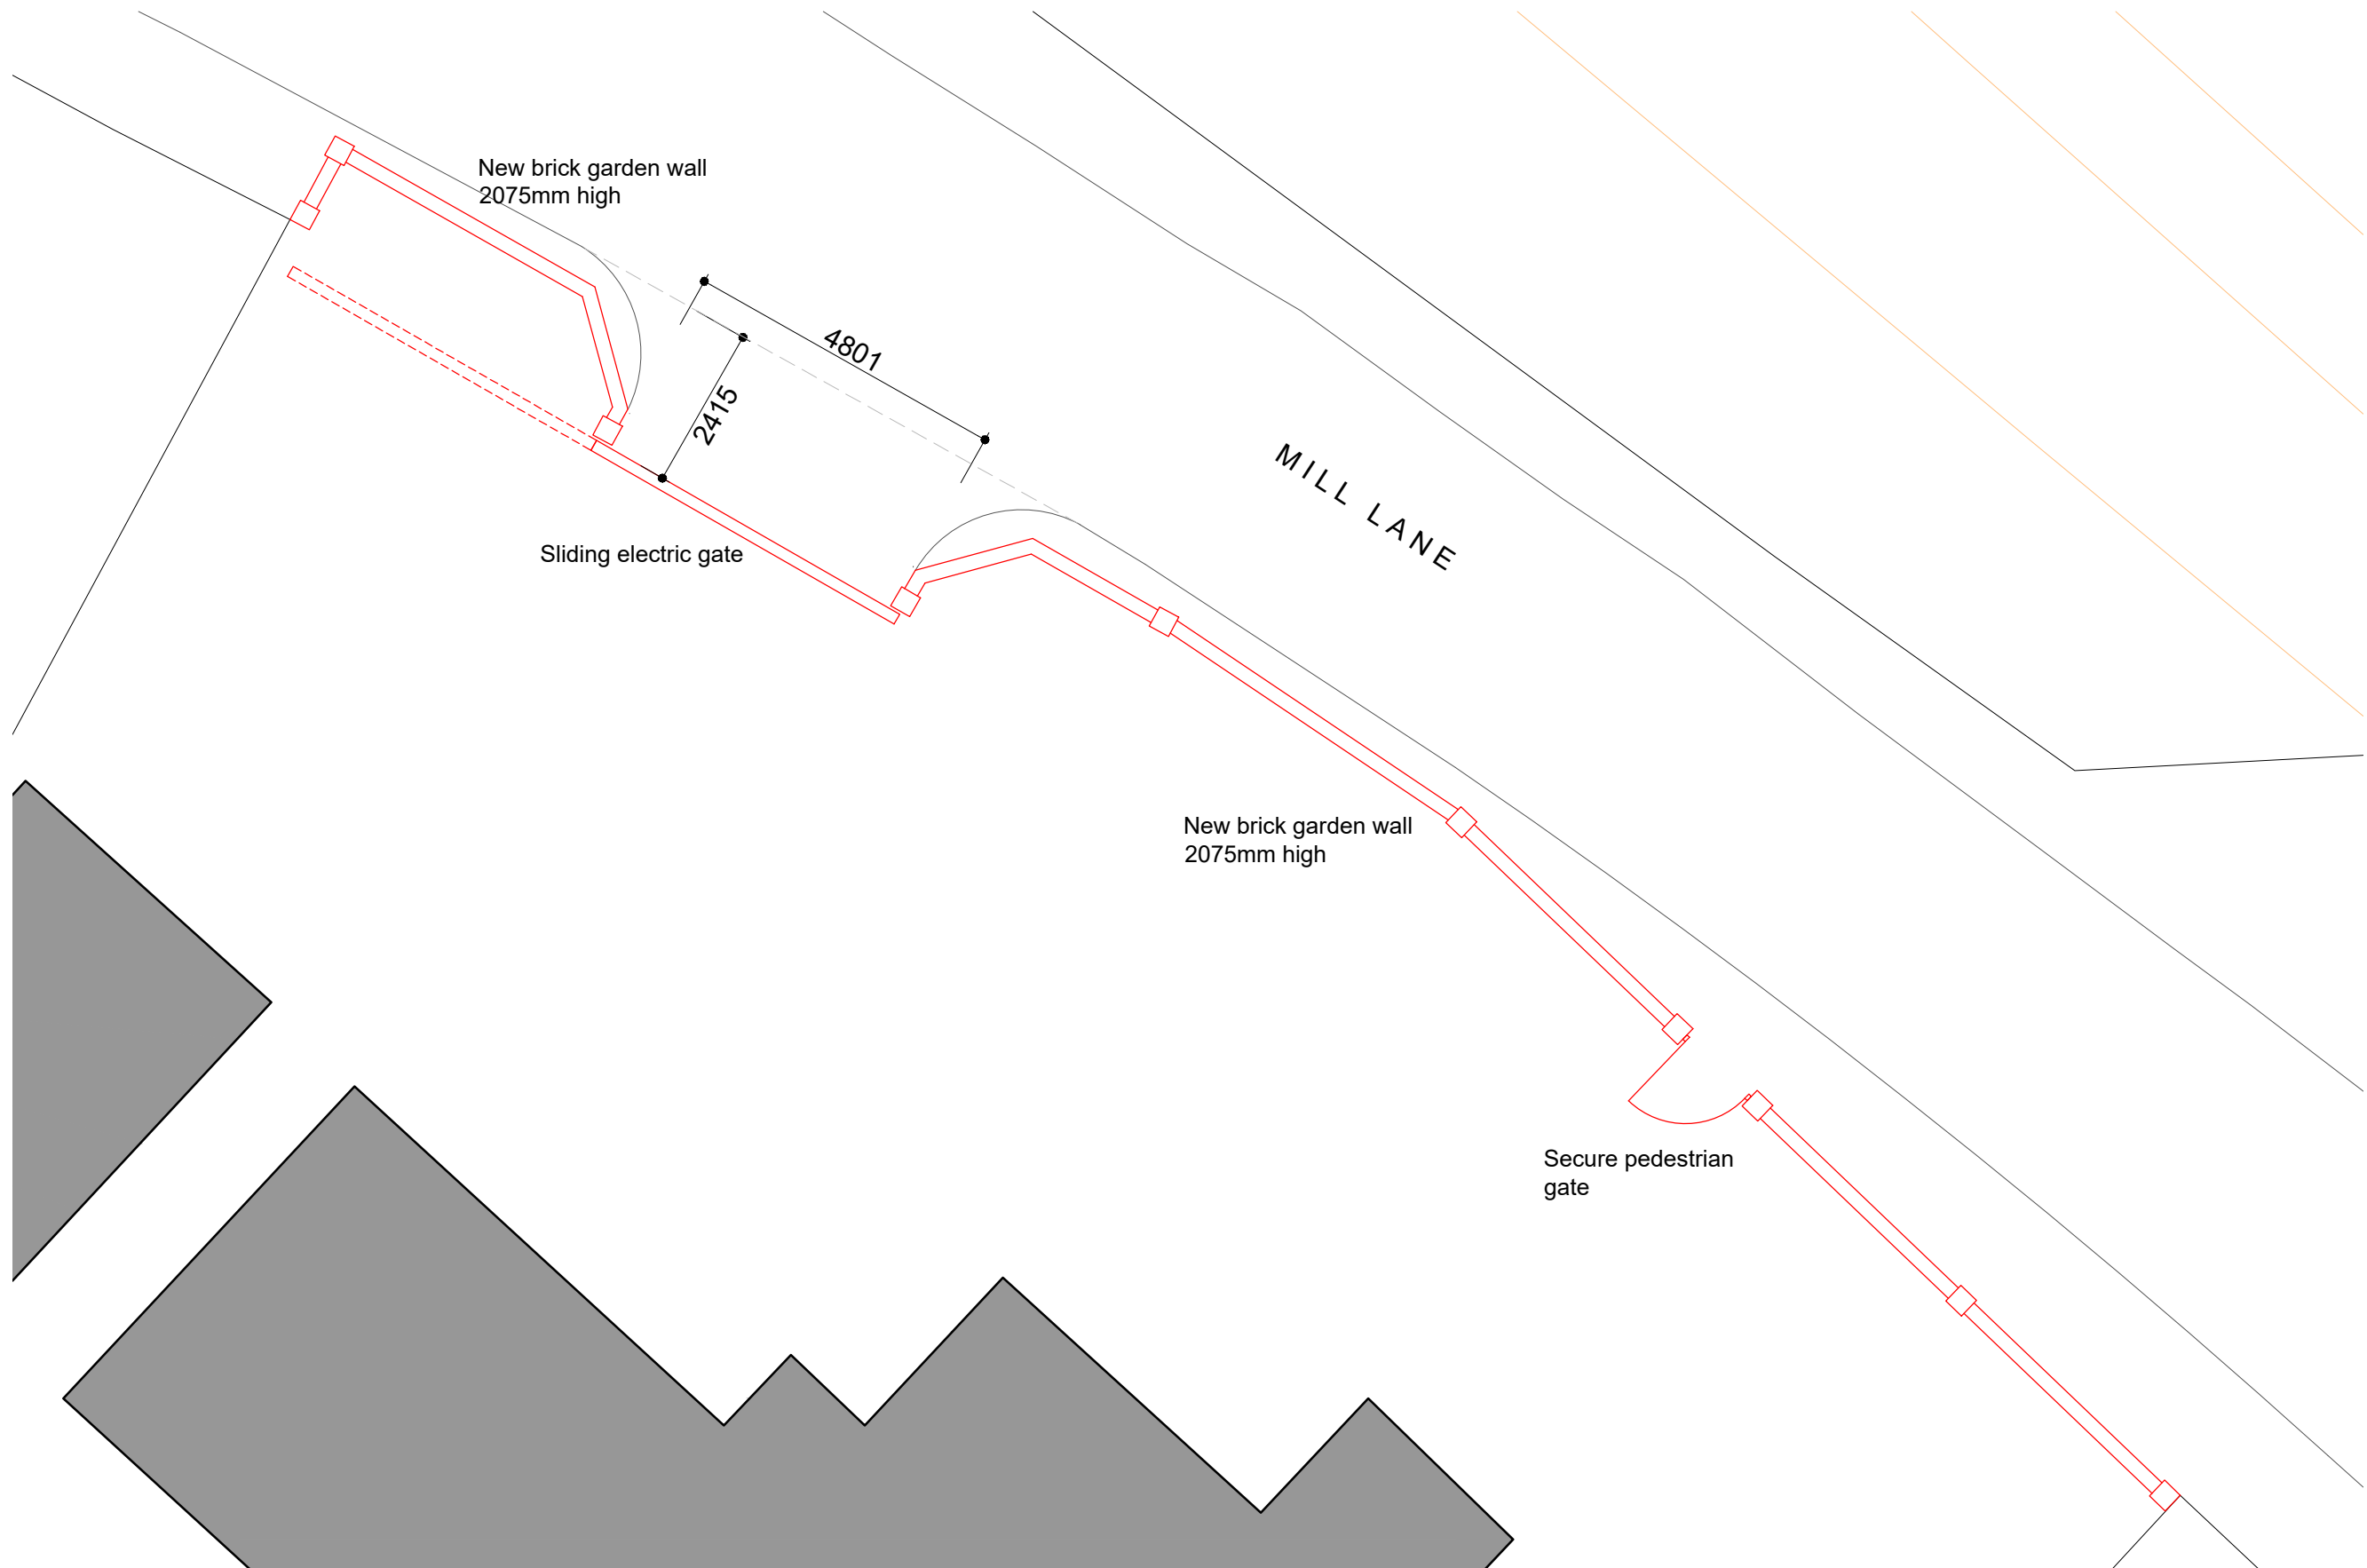


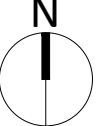

Project :
Sindlesham Farm House
Mill Lane
Sindlesham RG41 5DQ

Drawing :
Proposed Garden Wall

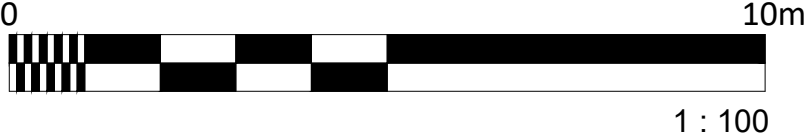

Date:
Oct 25

Scale :
1:100@A3

Drawing no :
2025-50 - 002

Rev :

Status :
LBC