



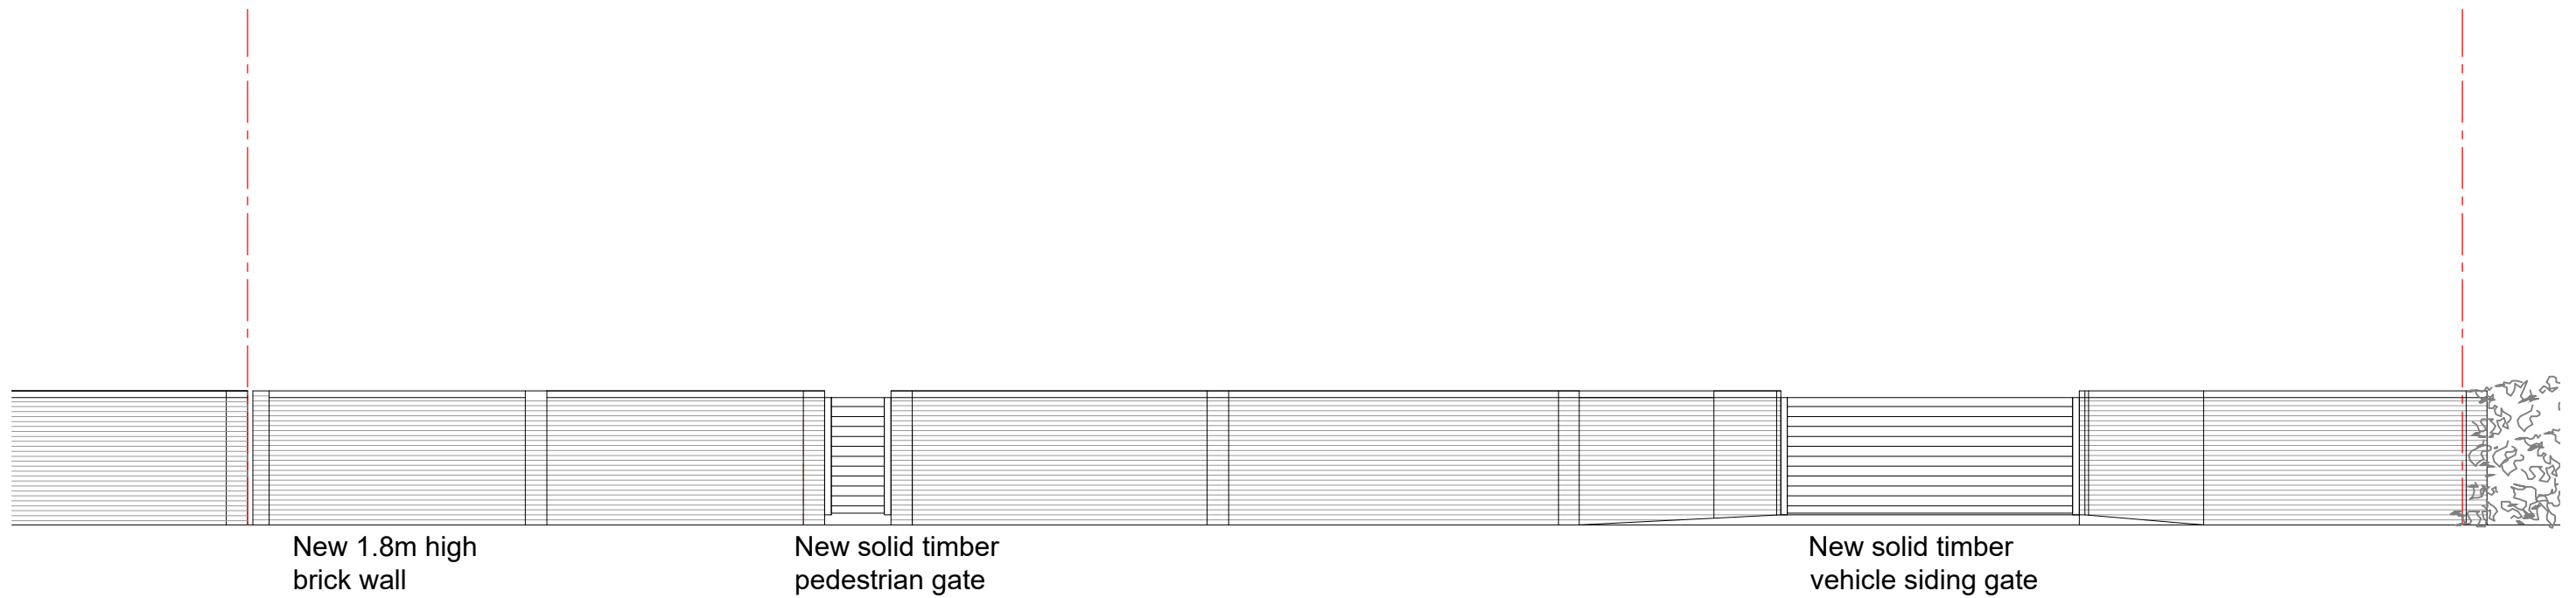


Proposed Elevations

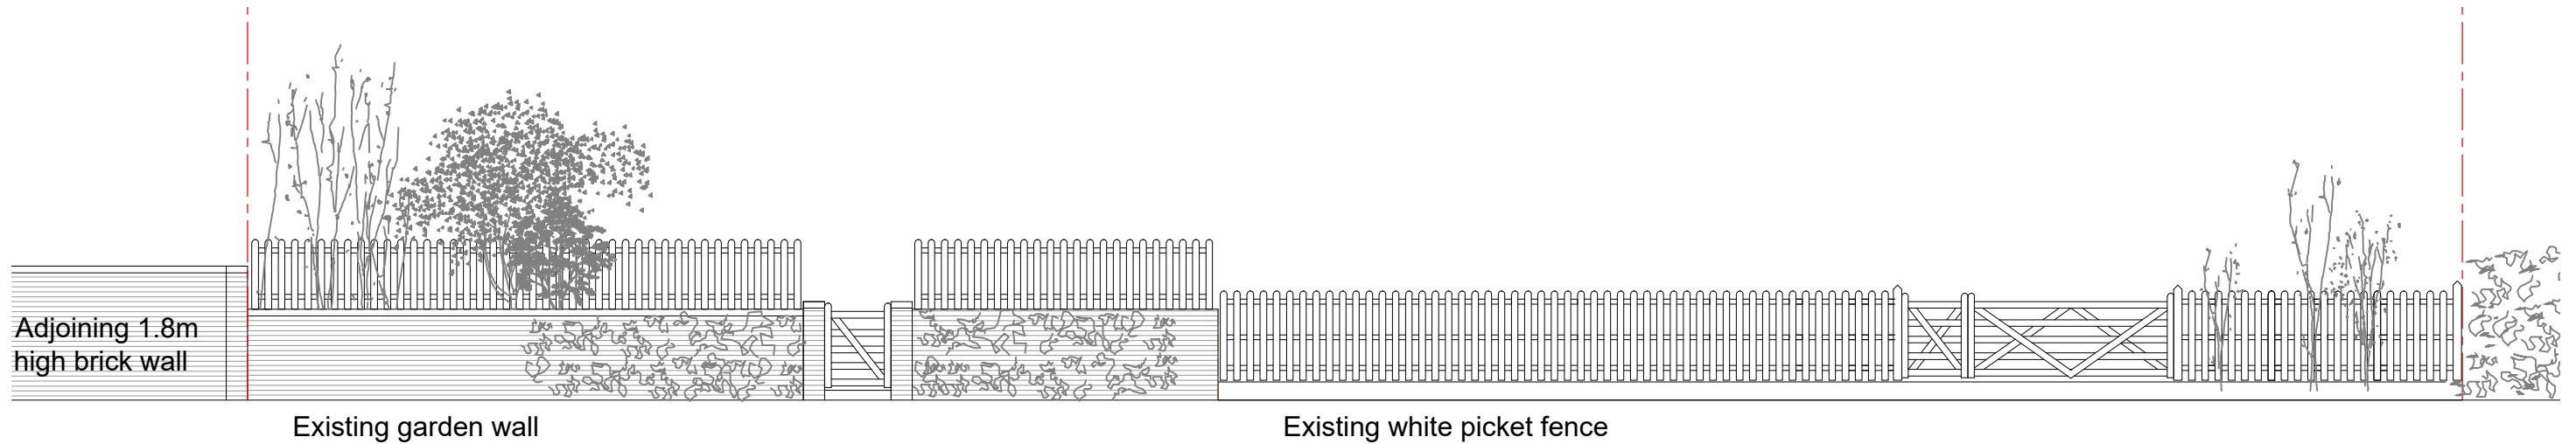

Existing Elevations

Project :
Sindlesham Farm House
Mill Lane
Sindlesham RG41 5DQ

Drawing :
Existing & Proposed Elevations

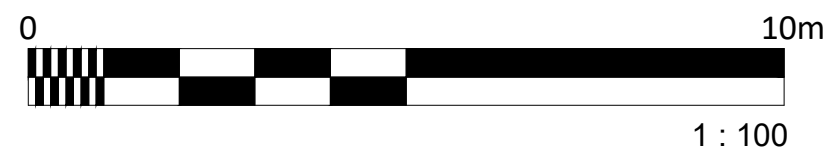Date:
Oct 25

Scale :
1:100@A3

Drawing no :
2025-50 - 003

Rev :
*

Status :
LBC