
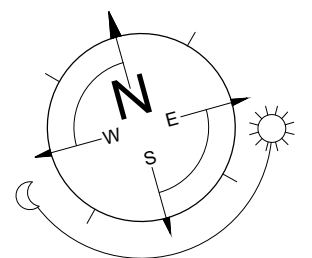


Crown Copyright and database rights 2018 OS 100047474

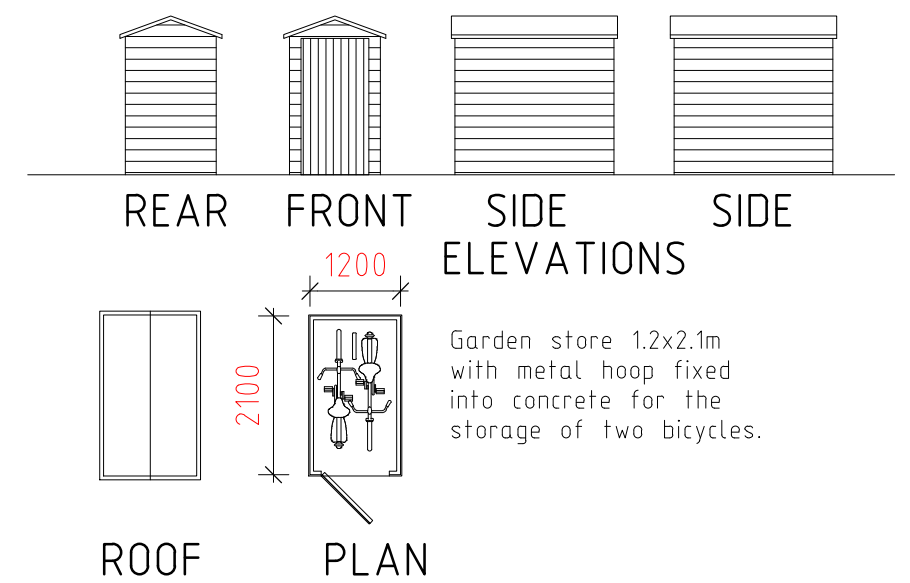

REV.	DATE	COMMENTS
PROJECT		
Land to rear of 12 Shepherds Hill Earley RG6 1BB		
PROJECT TITLE		
Proposed two storey detached dwelling		
DRAWING TITLE		
LOCATION PLAN		
CLIENT		
Miss K Johnson		
SCALE 1:500 (A3)		DATE Oct 24
DRG. No. 24-936-02		REV. B