


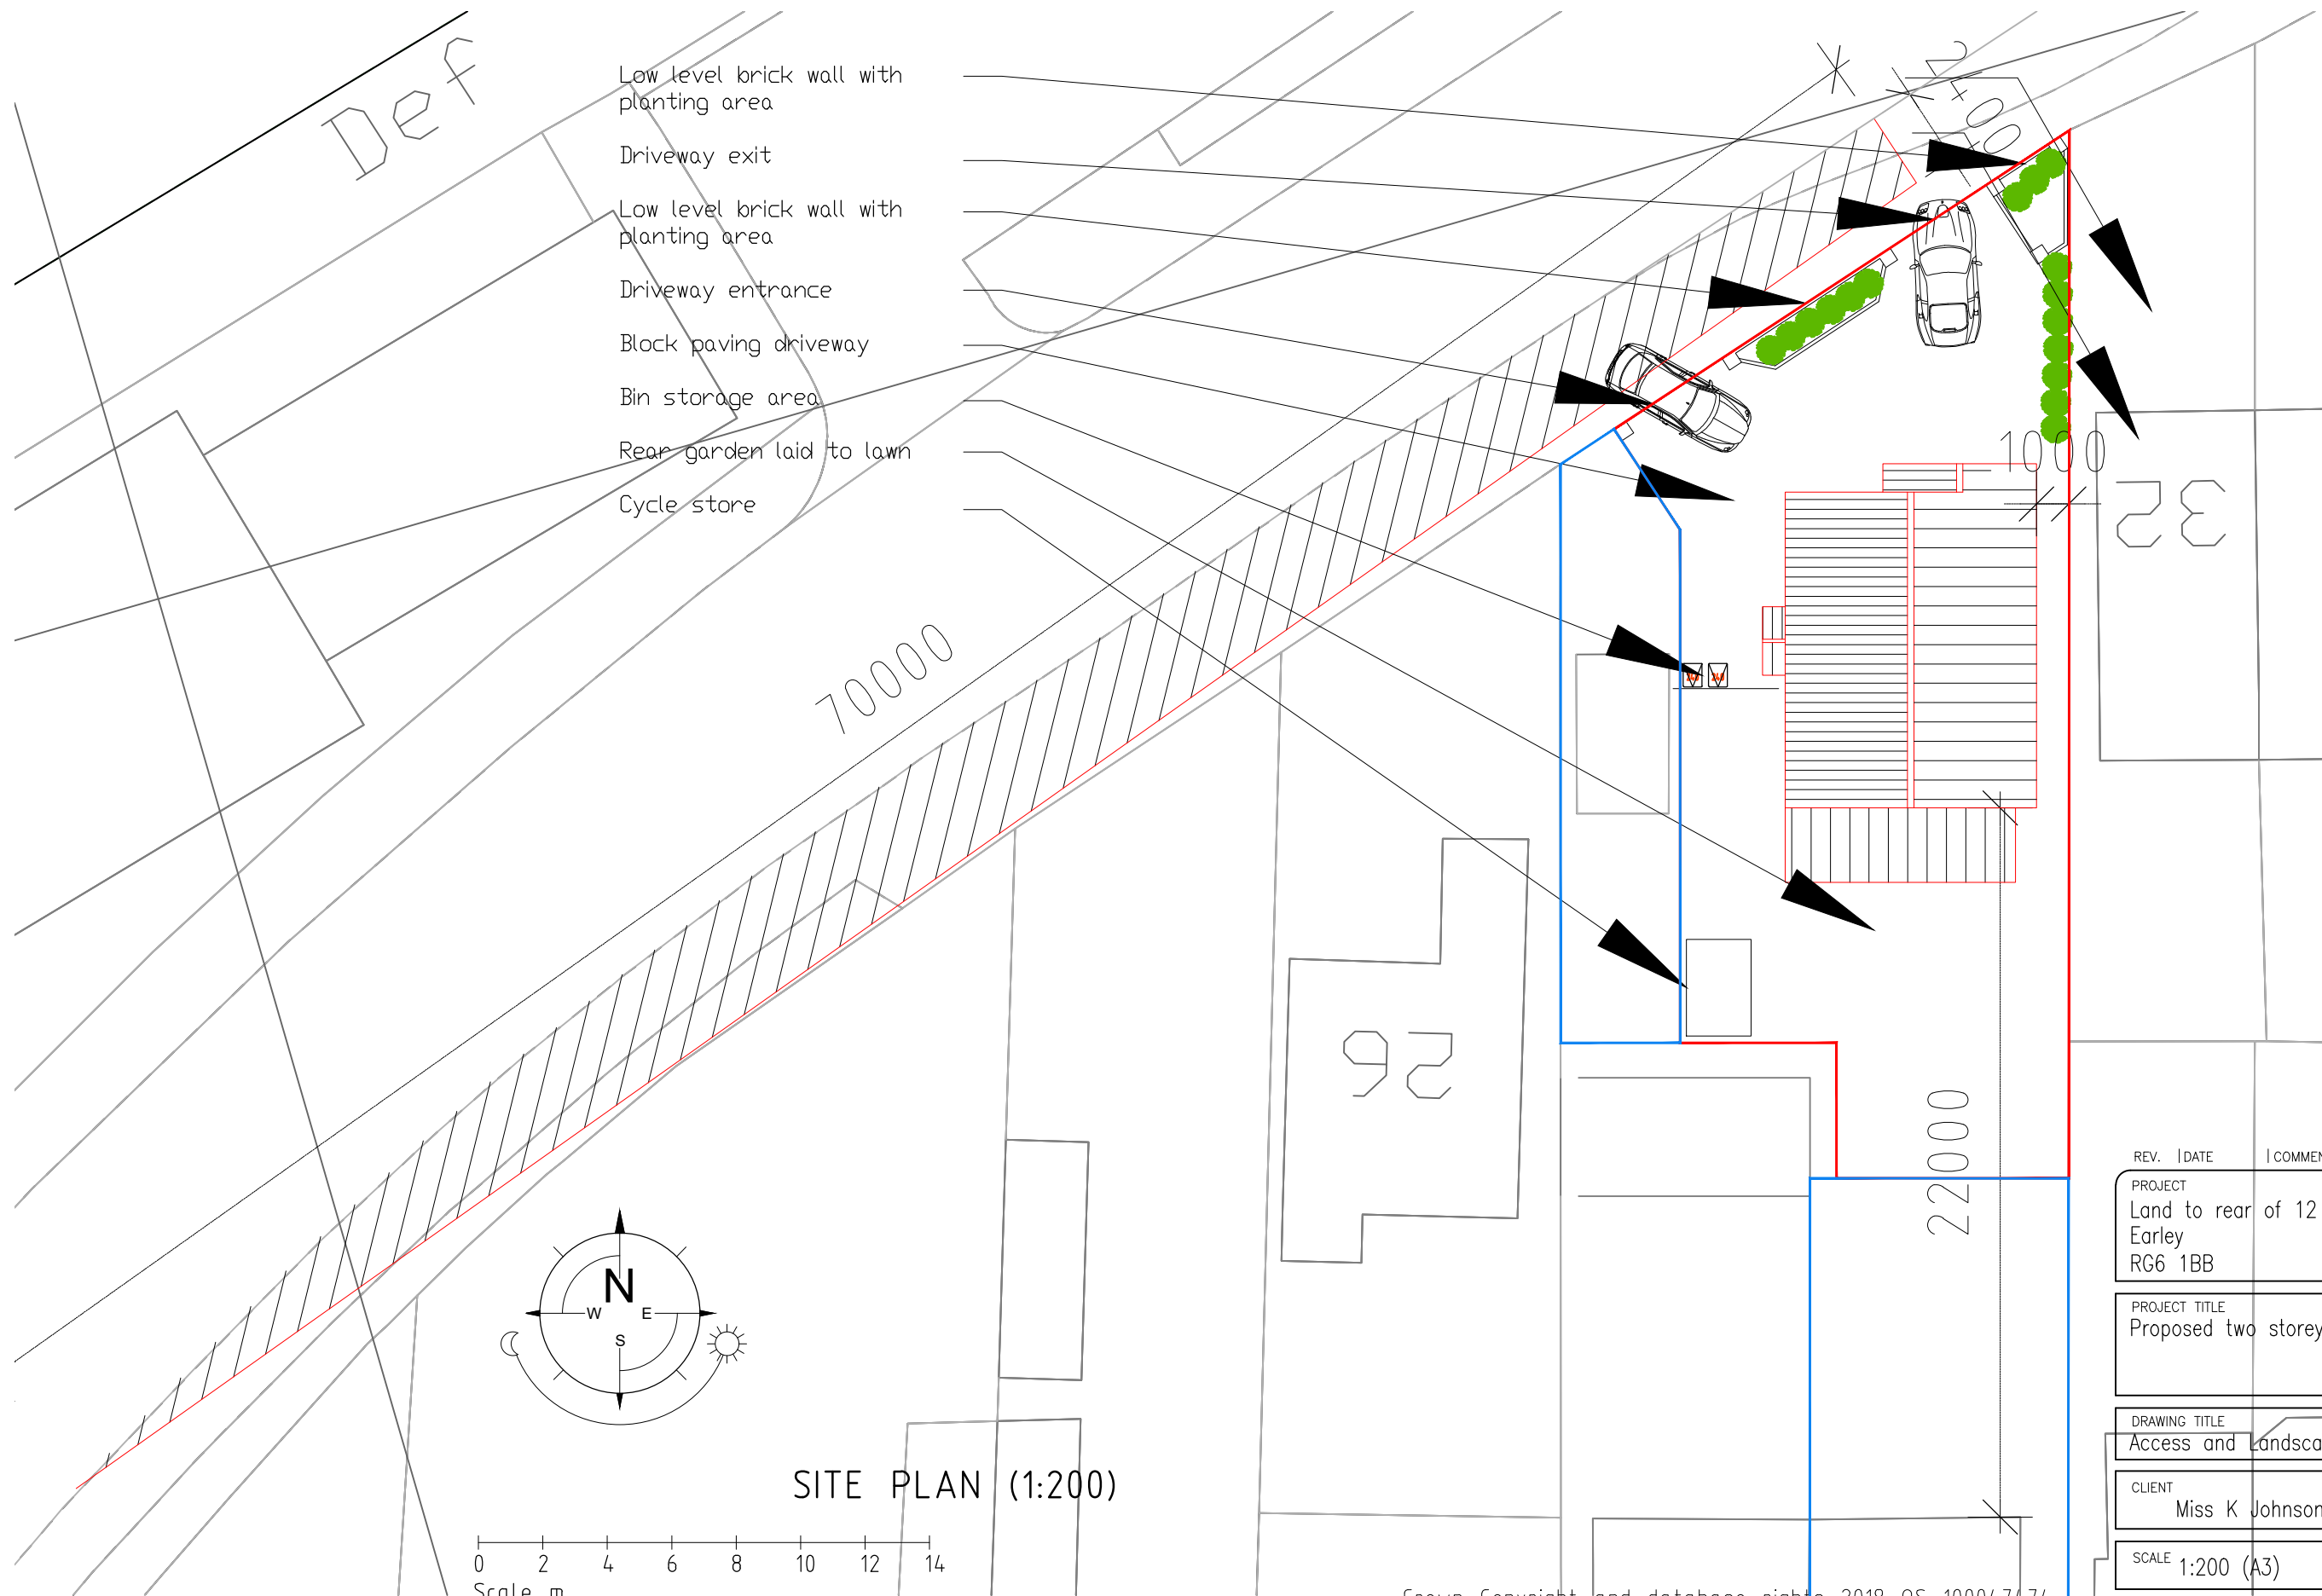

- Low level brick wall with planting area
- Driveway exit
- Low level brick wall with planting area
- Driveway entrance
- Block paving driveway
- Bin storage area
- Rear garden laid to lawn
- Cycle store

REV.	DATE	COMMENTS
PROJECT		
Land to rear of 12 Shepherds Hill		
Earley		
RG6 1BB		
PROJECT TITLE		
Proposed two storey detached dwelling		
DRAWING TITLE		
Access and Landscaping		
CLIENT		
Miss K Johnson		
SCALE 1:200 (A3)		DATE Oct 24
DRG. No. 24-936-04		REV. B