


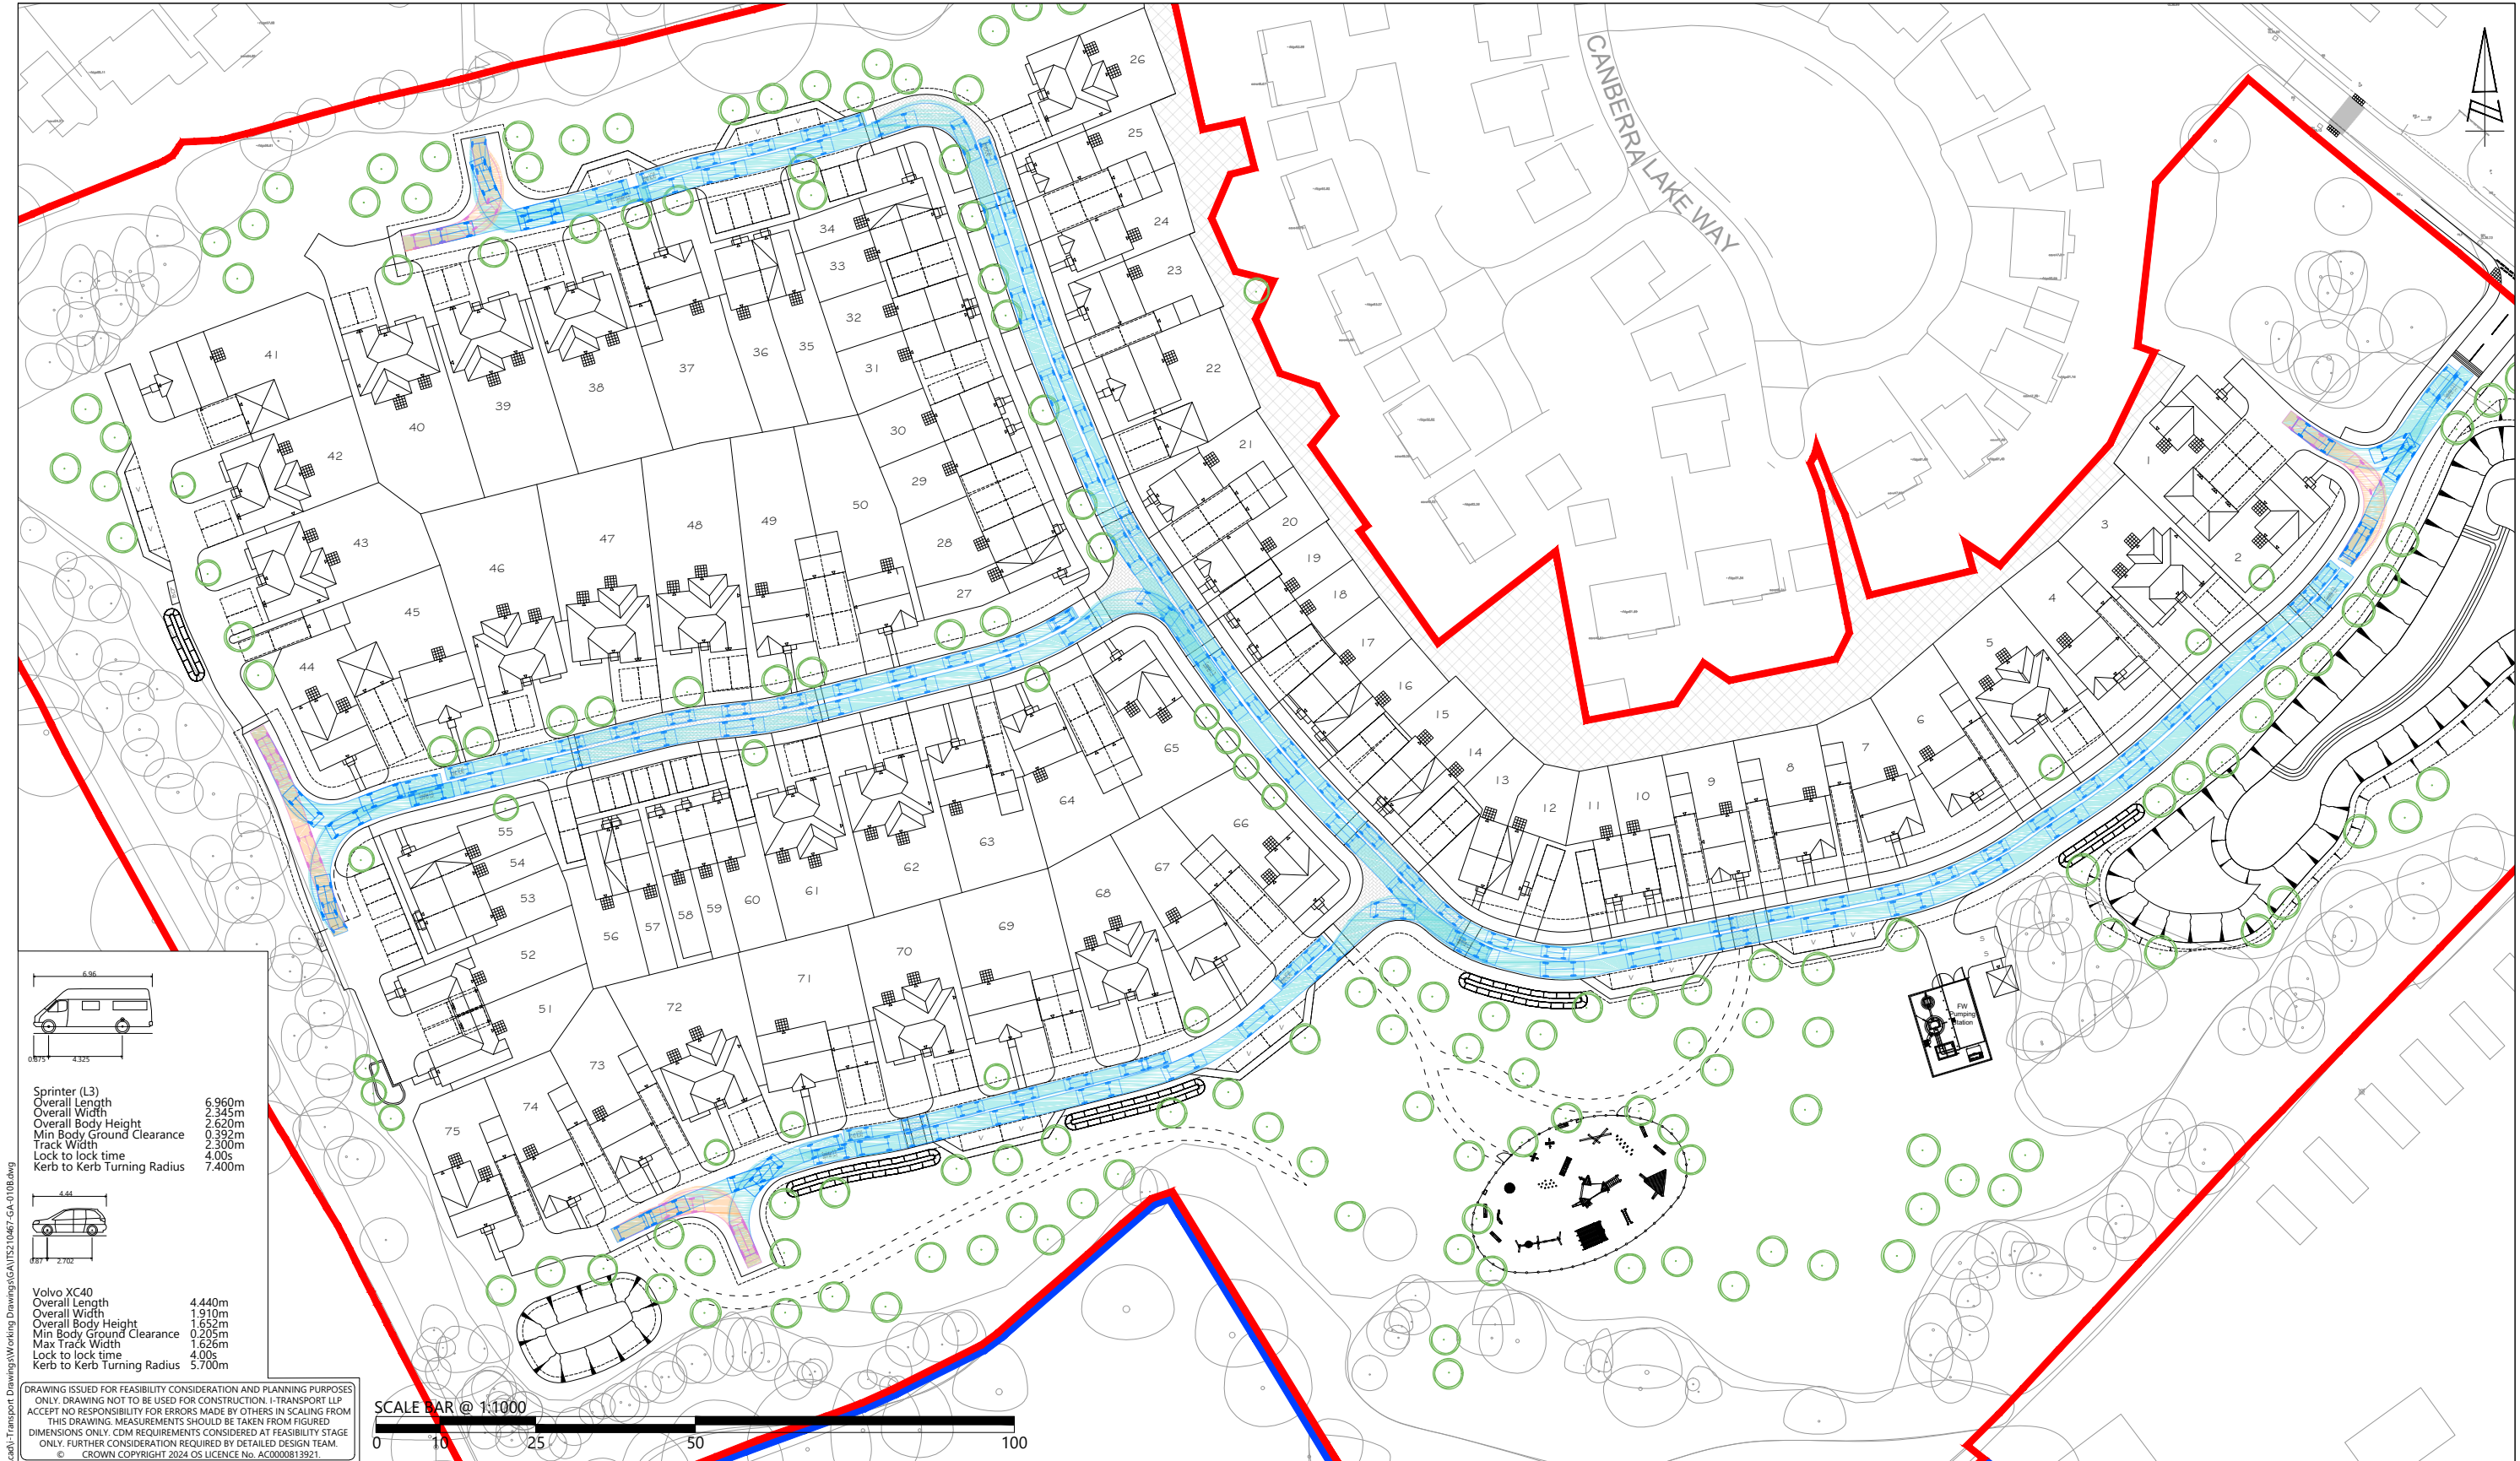

 Lakeside North Harbour, Building 1000, Lakeside North Harbour Western Road, Portsmouth, Hampshire, PO6 3EZ Tel: 03316 300366 www.i-transport.co.uk																TITLE: SITE LAYOUT REVIEW - SWEEP PATH ANALYSIS (SPRINTER VAN / CAR)				DRAWN: MM	CHECKED: PL	APPROVED: SJ
	B A	25.06.26 27.04.26	JD MM	SITE LAYOUT UPDATED SITE LAYOUT UPDATED			PL PL	SJ SJ					PROJECT No: ITS210467	SCALE @ A3: 1:1000	DATE: 26.03.26							
REV	DATE	BY	DESCRIPTION			CHK	APD	PROJECT: LAND AT PARK LANE, CHARVIL		CLIENT: BELLWAY HOMES LIMITED (THAMES VALLEY)		DRAWING No: ITS210467-GA-010		REV: B								
STATUS: FOR INFORMATION																						