


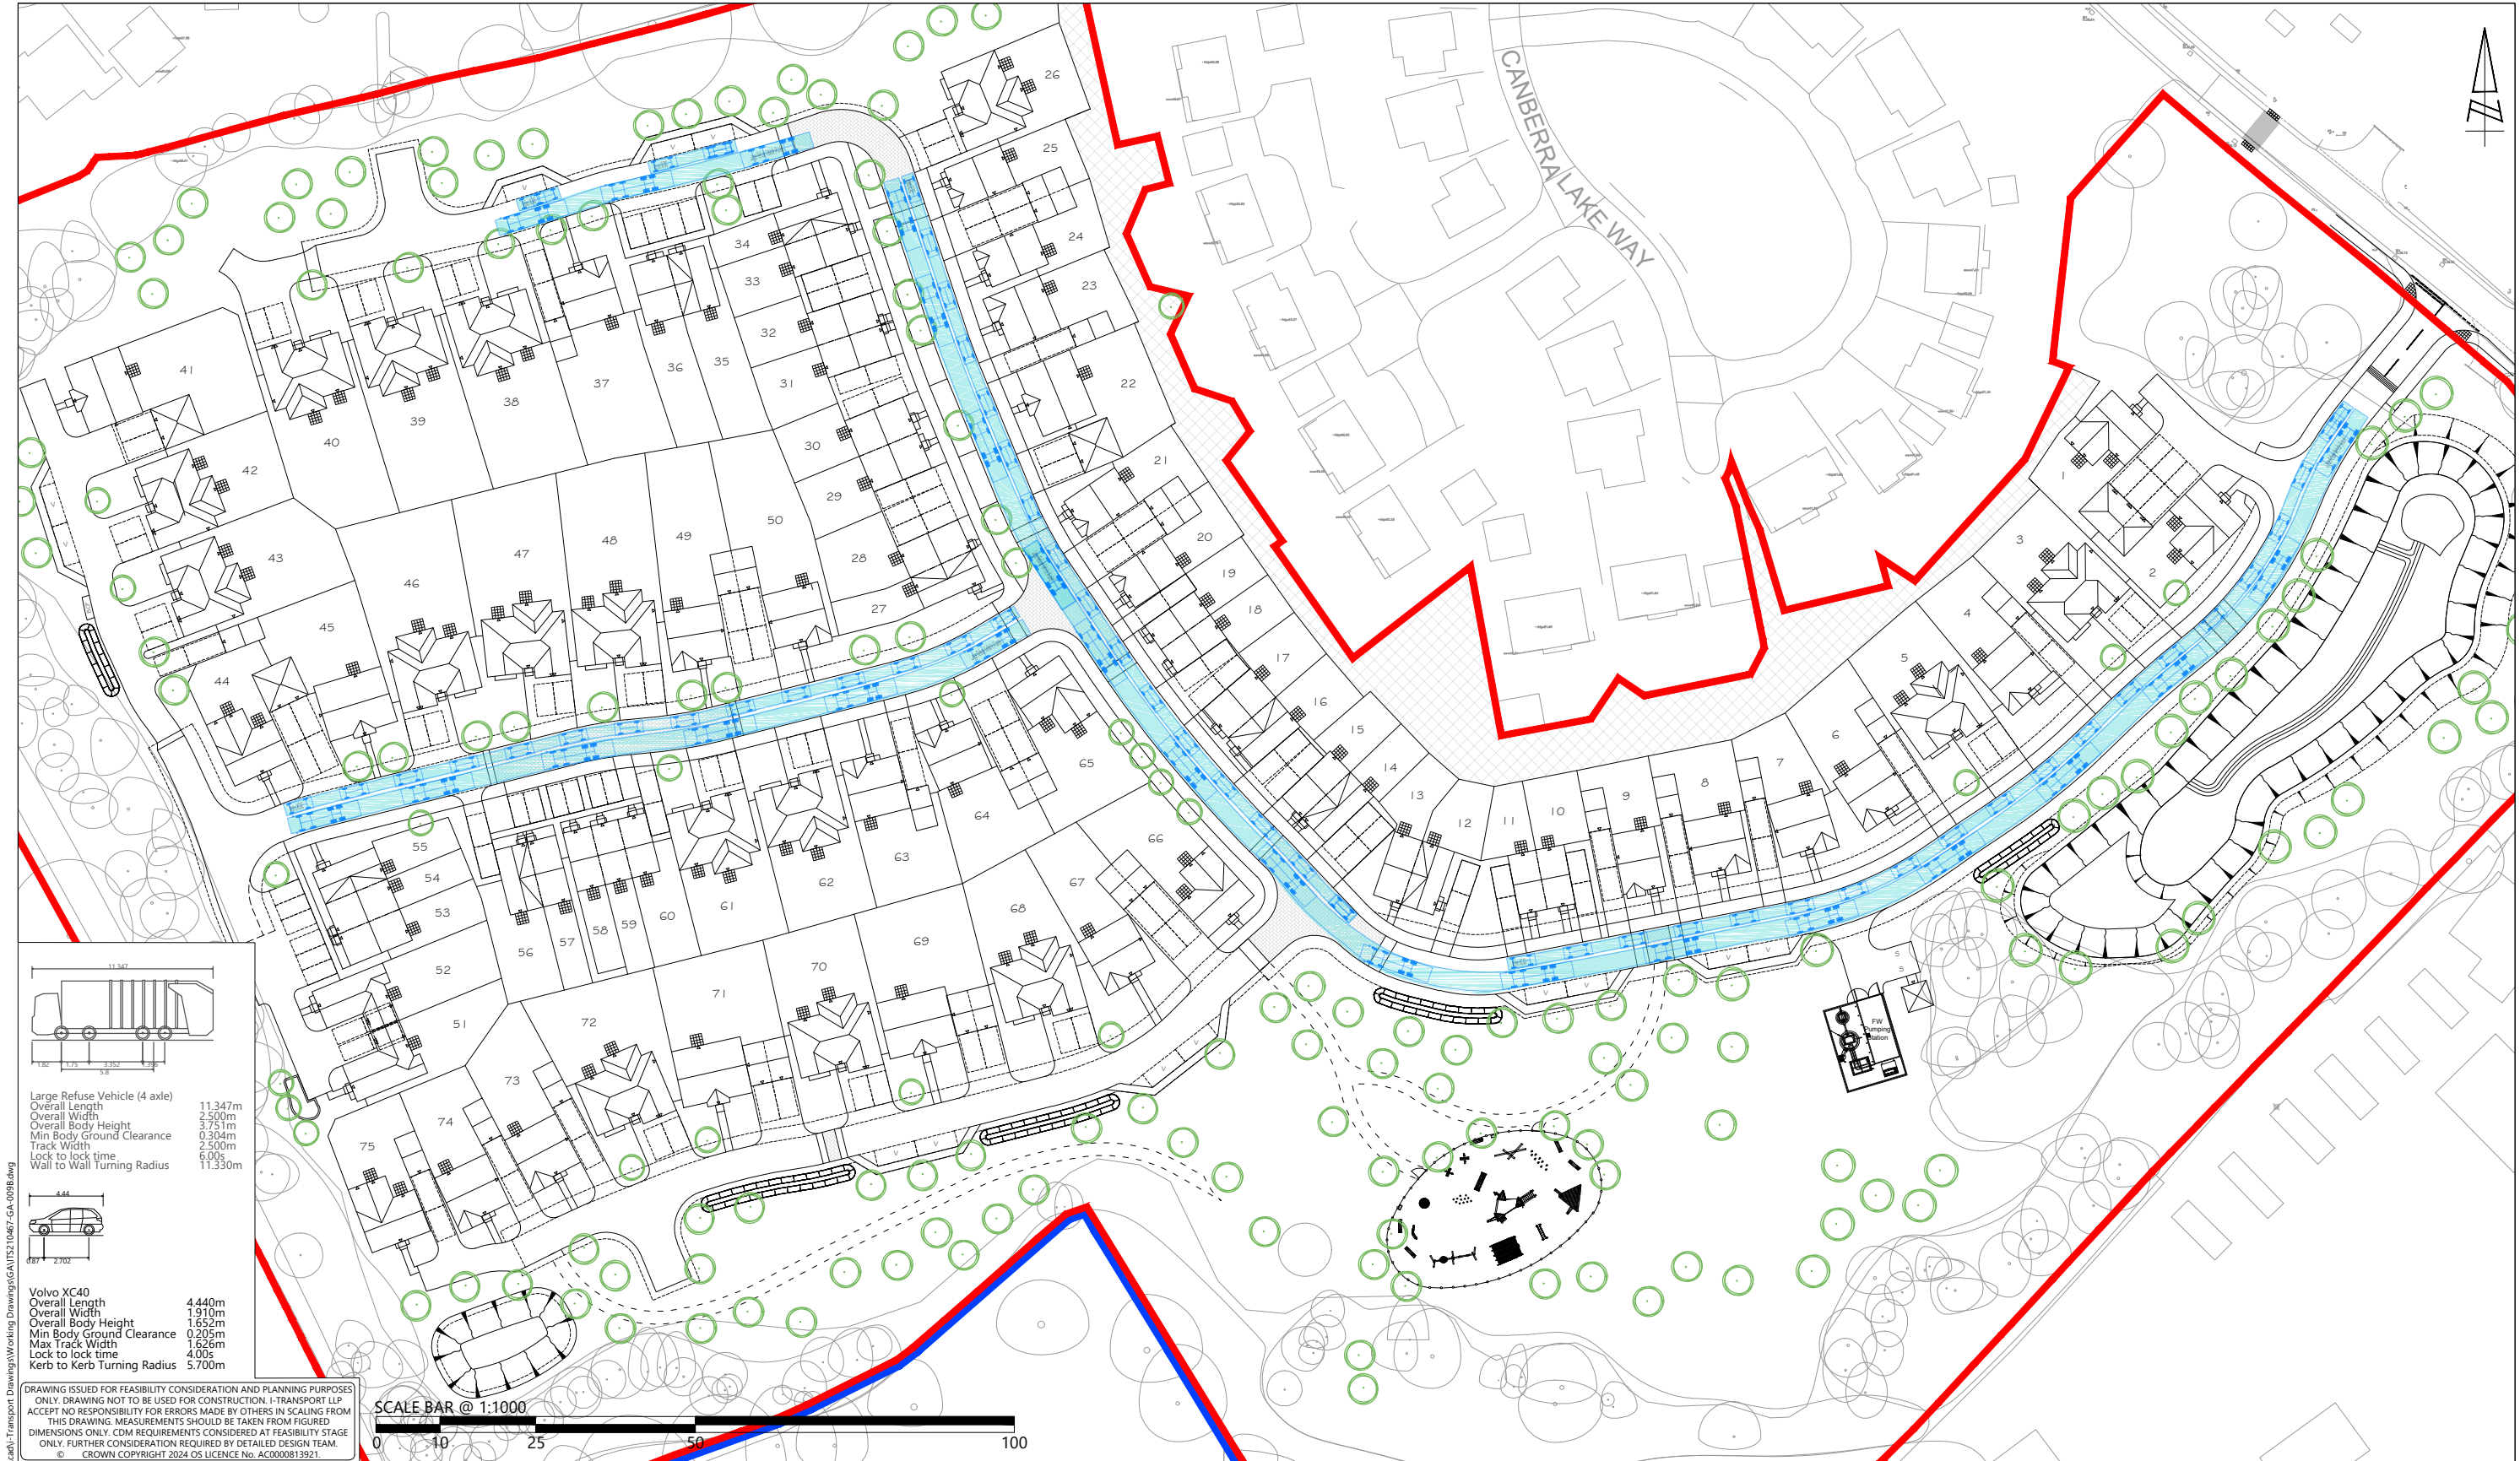

 Lakeside North Harbour, Building 1000, Lakeside North Harbour Western Road, Portsmouth, Hampshire, PO6 3EZ Tel: 03316 300366 www.i-transport.co.uk				TITLE: SITE LAYOUT REVIEW - SWEEP PATH ANALYSIS (REFUSE VEHICLE / CAR)				DRAWN: MM	CHECKED: PL	APPROVED: SJ
REV A				DATE	25.06.26	JD	MM	PL	PL	SJ
BY				DESCRIPTION	SITE LAYOUT UPDATED				PROJECT:	
STATUS:				FOR INFORMATION				CLIENT:		DATE:
				LAND AT PARK LANE, CHARVIL				BELLWAY HOMES LIMITED (THAMES VALLEY)		26.03.26
								DRAWING No:		REV:
								ITS210467-GA-009		B