



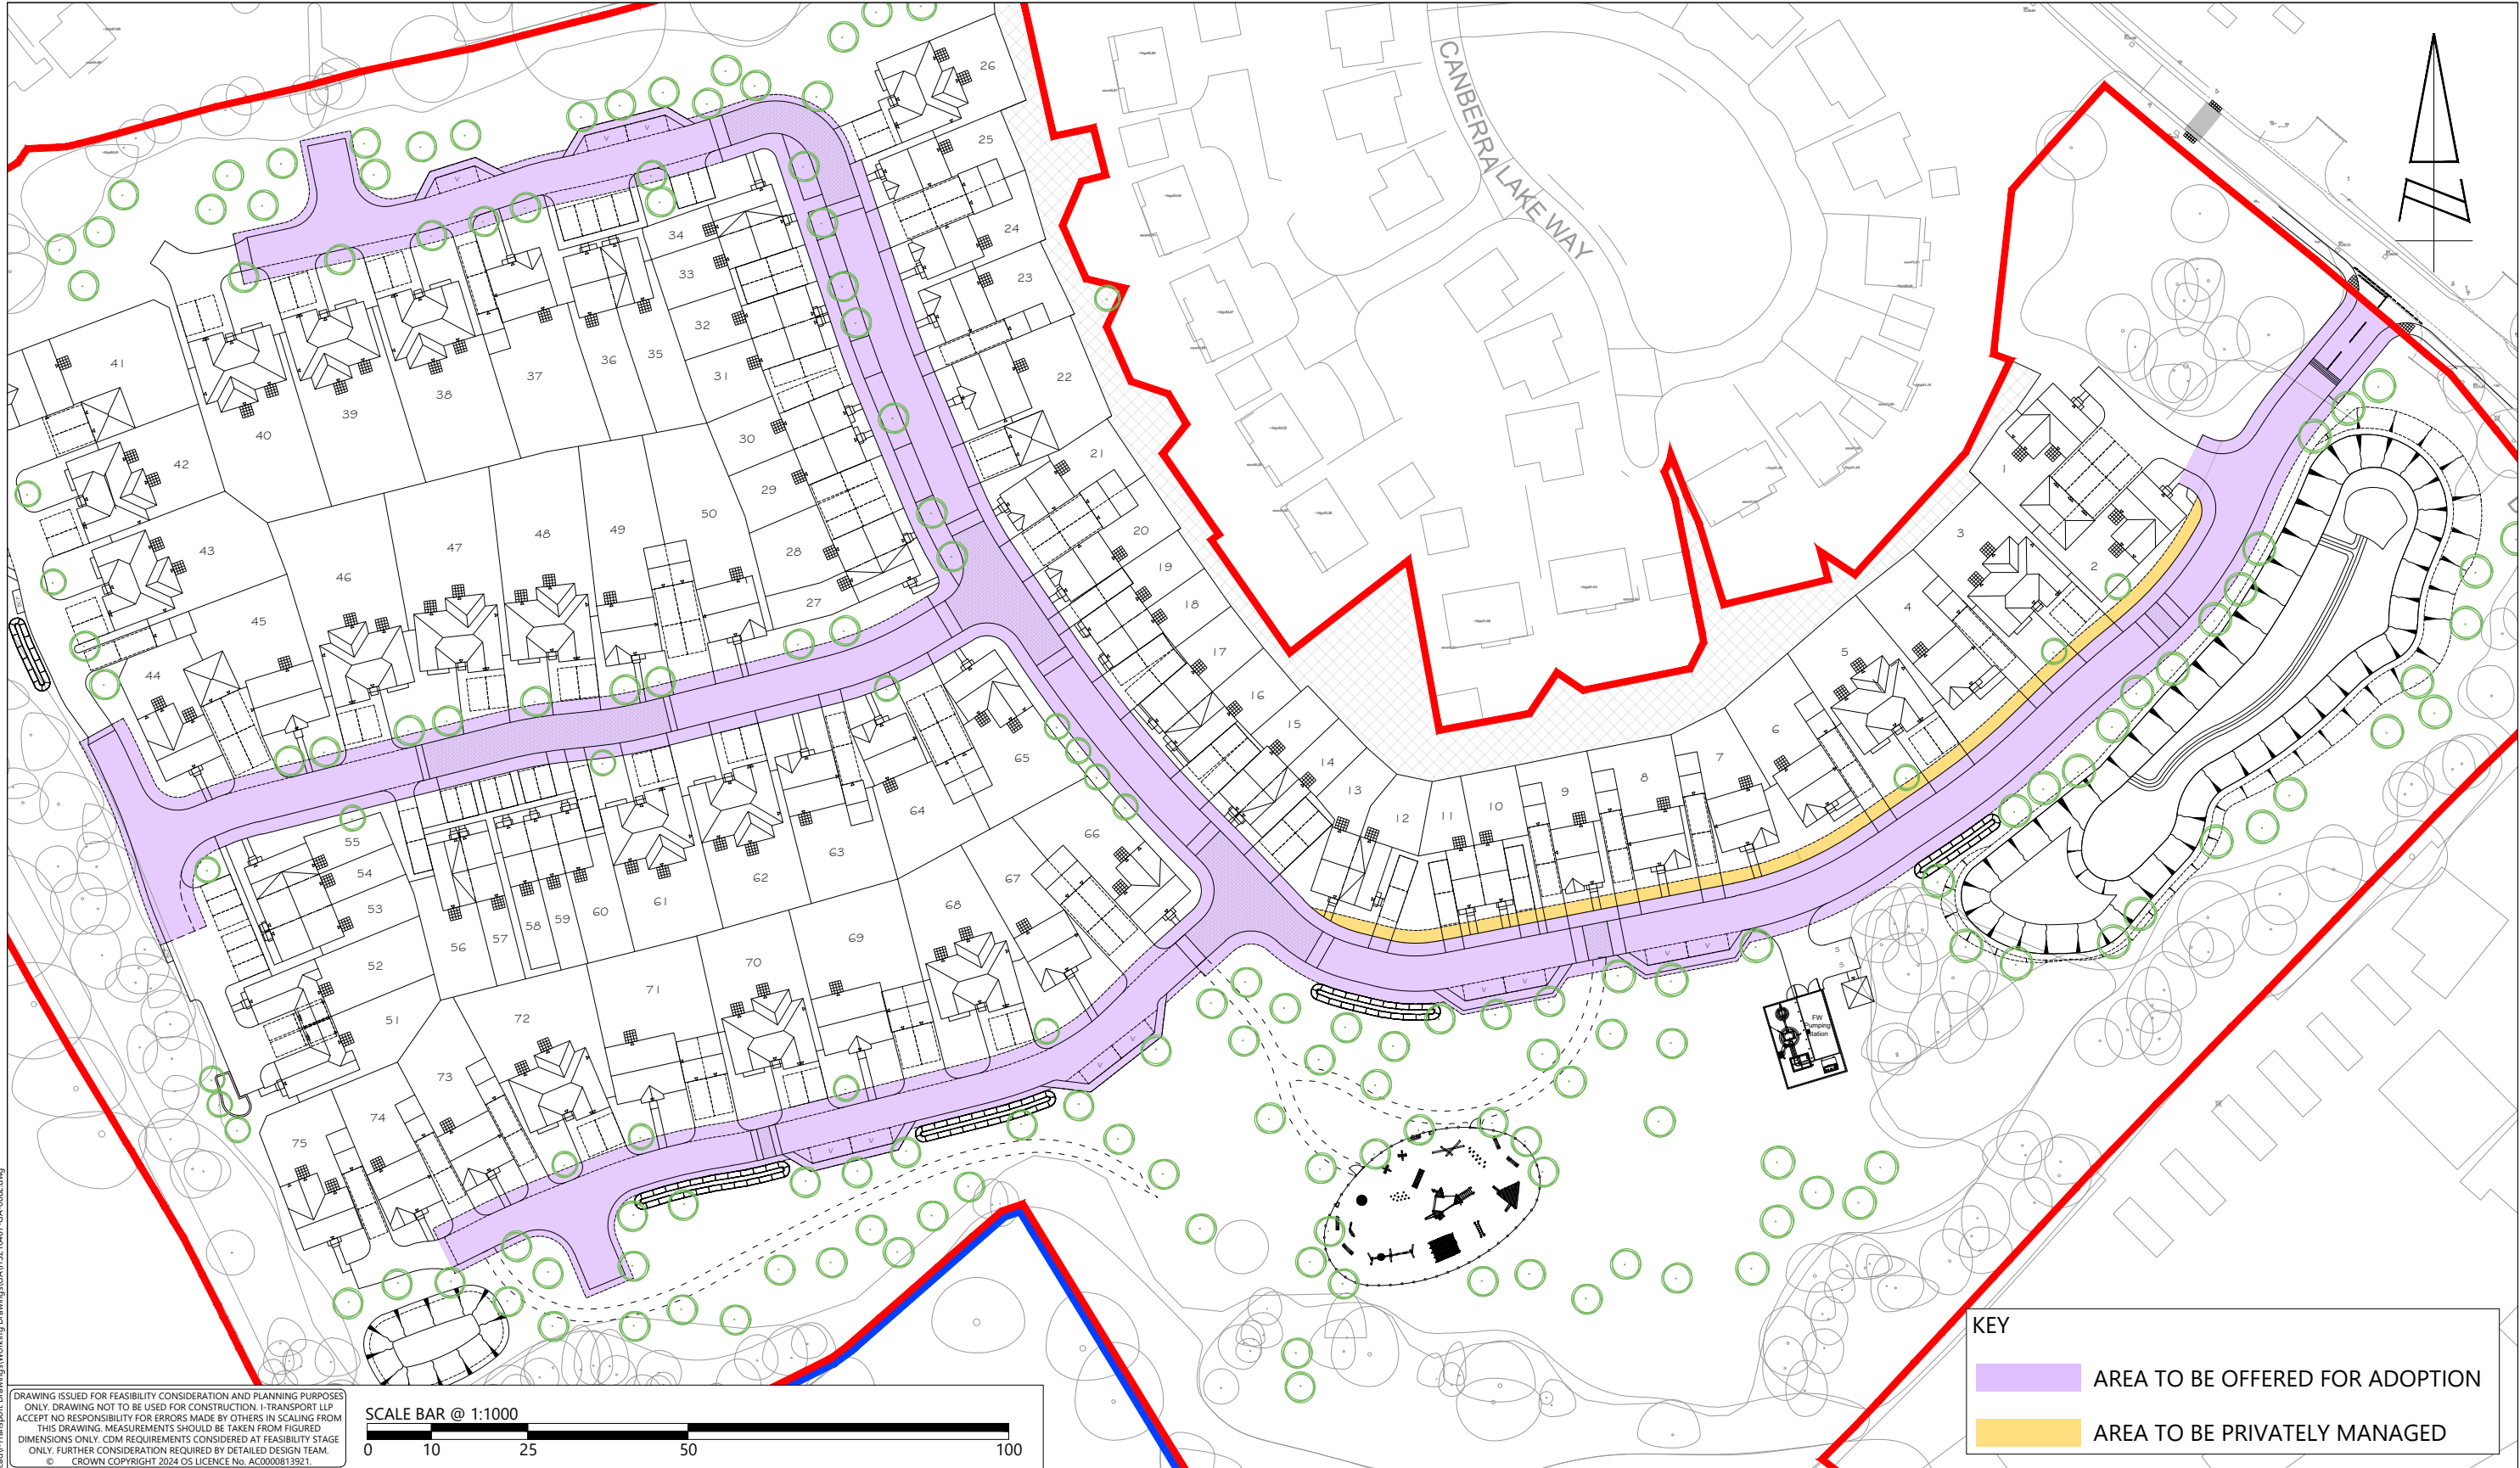

DRAWING ISSUED FOR FEASIBILITY CONSIDERATION AND PLANNING PURPOSES ONLY. DRAWING NOT TO BE USED FOR CONSTRUCTION. I-TRANSPORT LLP ACCEPTS NO RESPONSIBILITY FOR ERRORS MADE BY OTHERS IN SCALING FROM THIS DRAWING. MEASUREMENTS SHOULD BE TAKEN FROM FIGURED DIMENSIONS ONLY. CDM REQUIREMENTS CONSIDERED AT FEASIBILITY STAGE ONLY. FURTHER CONSIDERATION REQUIRED BY DETAILED DESIGN TEAM. © CROWN COPYRIGHT 2024 OS LICENCE No. AC0000813921

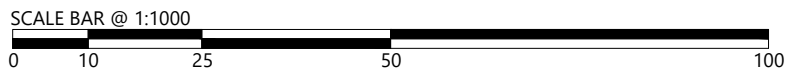

KEY	
	AREA TO BE OFFERED FOR ADOPTION
	AREA TO BE PRIVATELY MANAGED

 Lakeside North Harbour, Building 1000, Lakeside North Harbour Western Road, Portsmouth, Hampshire, PO6 3EZ www.i-transport.co.uk				<table><tr><td>E</td><td>25.06.26</td><td>JD</td><td>SITE LAYOUT UPDATED</td><td>PL</td><td>SJ</td></tr><tr><td>D</td><td>27.04.26</td><td>MM</td><td>SITE LAYOUT UPDATED</td><td>PL</td><td>SJ</td></tr><tr><td>C</td><td>20.04.26</td><td>MM</td><td>SITE LAYOUT UPDATED</td><td>PL</td><td>SJ</td></tr><tr><td>B</td><td>26.03.26</td><td>MM</td><td>SITE LAYOUT UPDATED</td><td>PL</td><td>SJ</td></tr><tr><td>A</td><td>04.12.25</td><td>JD</td><td>SITE LAYOUT UPDATED</td><td>SJ</td><td>SJ</td></tr></table>				E	25.06.26	JD	SITE LAYOUT UPDATED	PL	SJ	D	27.04.26	MM	SITE LAYOUT UPDATED	PL	SJ	C	20.04.26	MM	SITE LAYOUT UPDATED	PL	SJ	B	26.03.26	MM	SITE LAYOUT UPDATED	PL	SJ	A	04.12.25	JD	SITE LAYOUT UPDATED	SJ	SJ	<table><tr><td>REV</td><td>DATE</td><td>BY</td><td>DESCRIPTION</td><td>CHK</td><td>APD</td></tr><tr><td colspan="4">STATUS:</td><td colspan="2"></td></tr><tr><td colspan="4">FOR INFORMATION</td><td colspan="2"></td></tr></table>				REV	DATE	BY	DESCRIPTION	CHK	APD	STATUS:						FOR INFORMATION						<table><tr><td colspan="2">TITLE:</td><td colspan="2">INDICATIVE ADOPTION PLAN</td></tr><tr><td colspan="2">PROJECT:</td><td colspan="2">LAND AT PARK LANE, CHARVIL</td></tr><tr><td colspan="2">CLIENT:</td><td colspan="2">BELLWAY HOMES LIMITED (THAMES VALLEY)</td></tr></table>				TITLE:		INDICATIVE ADOPTION PLAN		PROJECT:		LAND AT PARK LANE, CHARVIL		CLIENT:		BELLWAY HOMES LIMITED (THAMES VALLEY)		<table><tr><td>DRAWN:</td><td>CHECKED:</td><td>APPROVED:</td></tr><tr><td>JD</td><td>PL</td><td>SJ</td></tr><tr><td>PROJECT No:</td><td>SCALE @ A3:</td><td>DATE:</td></tr><tr><td>ITS210467</td><td>1:1000</td><td>20.11.25</td></tr><tr><td colspan="2">DRAWING No:</td><td>REV:</td></tr><tr><td colspan="2">ITS210467-GA-008</td><td>E</td></tr></table>		DRAWN:	CHECKED:	APPROVED:	JD	PL	SJ	PROJECT No:	SCALE @ A3:	DATE:	ITS210467	1:1000	20.11.25	DRAWING No:		REV:	ITS210467-GA-008		E
E	25.06.26	JD	SITE LAYOUT UPDATED	PL	SJ	
D	27.04.26	MM	SITE LAYOUT UPDATED	PL	SJ	
C	20.04.26	MM	SITE LAYOUT UPDATED	PL	SJ	
B	26.03.26	MM	SITE LAYOUT UPDATED	PL	SJ	
A	04.12.25	JD	SITE LAYOUT UPDATED	SJ	SJ	
REV	DATE	BY	DESCRIPTION	CHK	APD	
STATUS:	
FOR INFORMATION	
TITLE:		INDICATIVE ADOPTION PLAN	
PROJECT:		LAND AT PARK LANE, CHARVIL	
CLIENT:		BELLWAY HOMES LIMITED (THAMES VALLEY)	
DRAWN:	CHECKED:	APPROVED:	
JD	PL	SJ	
PROJECT No:	SCALE @ A3:	DATE:	
ITS210467	1:1000	20.11.25	
DRAWING No:		REV:	
ITS210467-GA-008		E	