



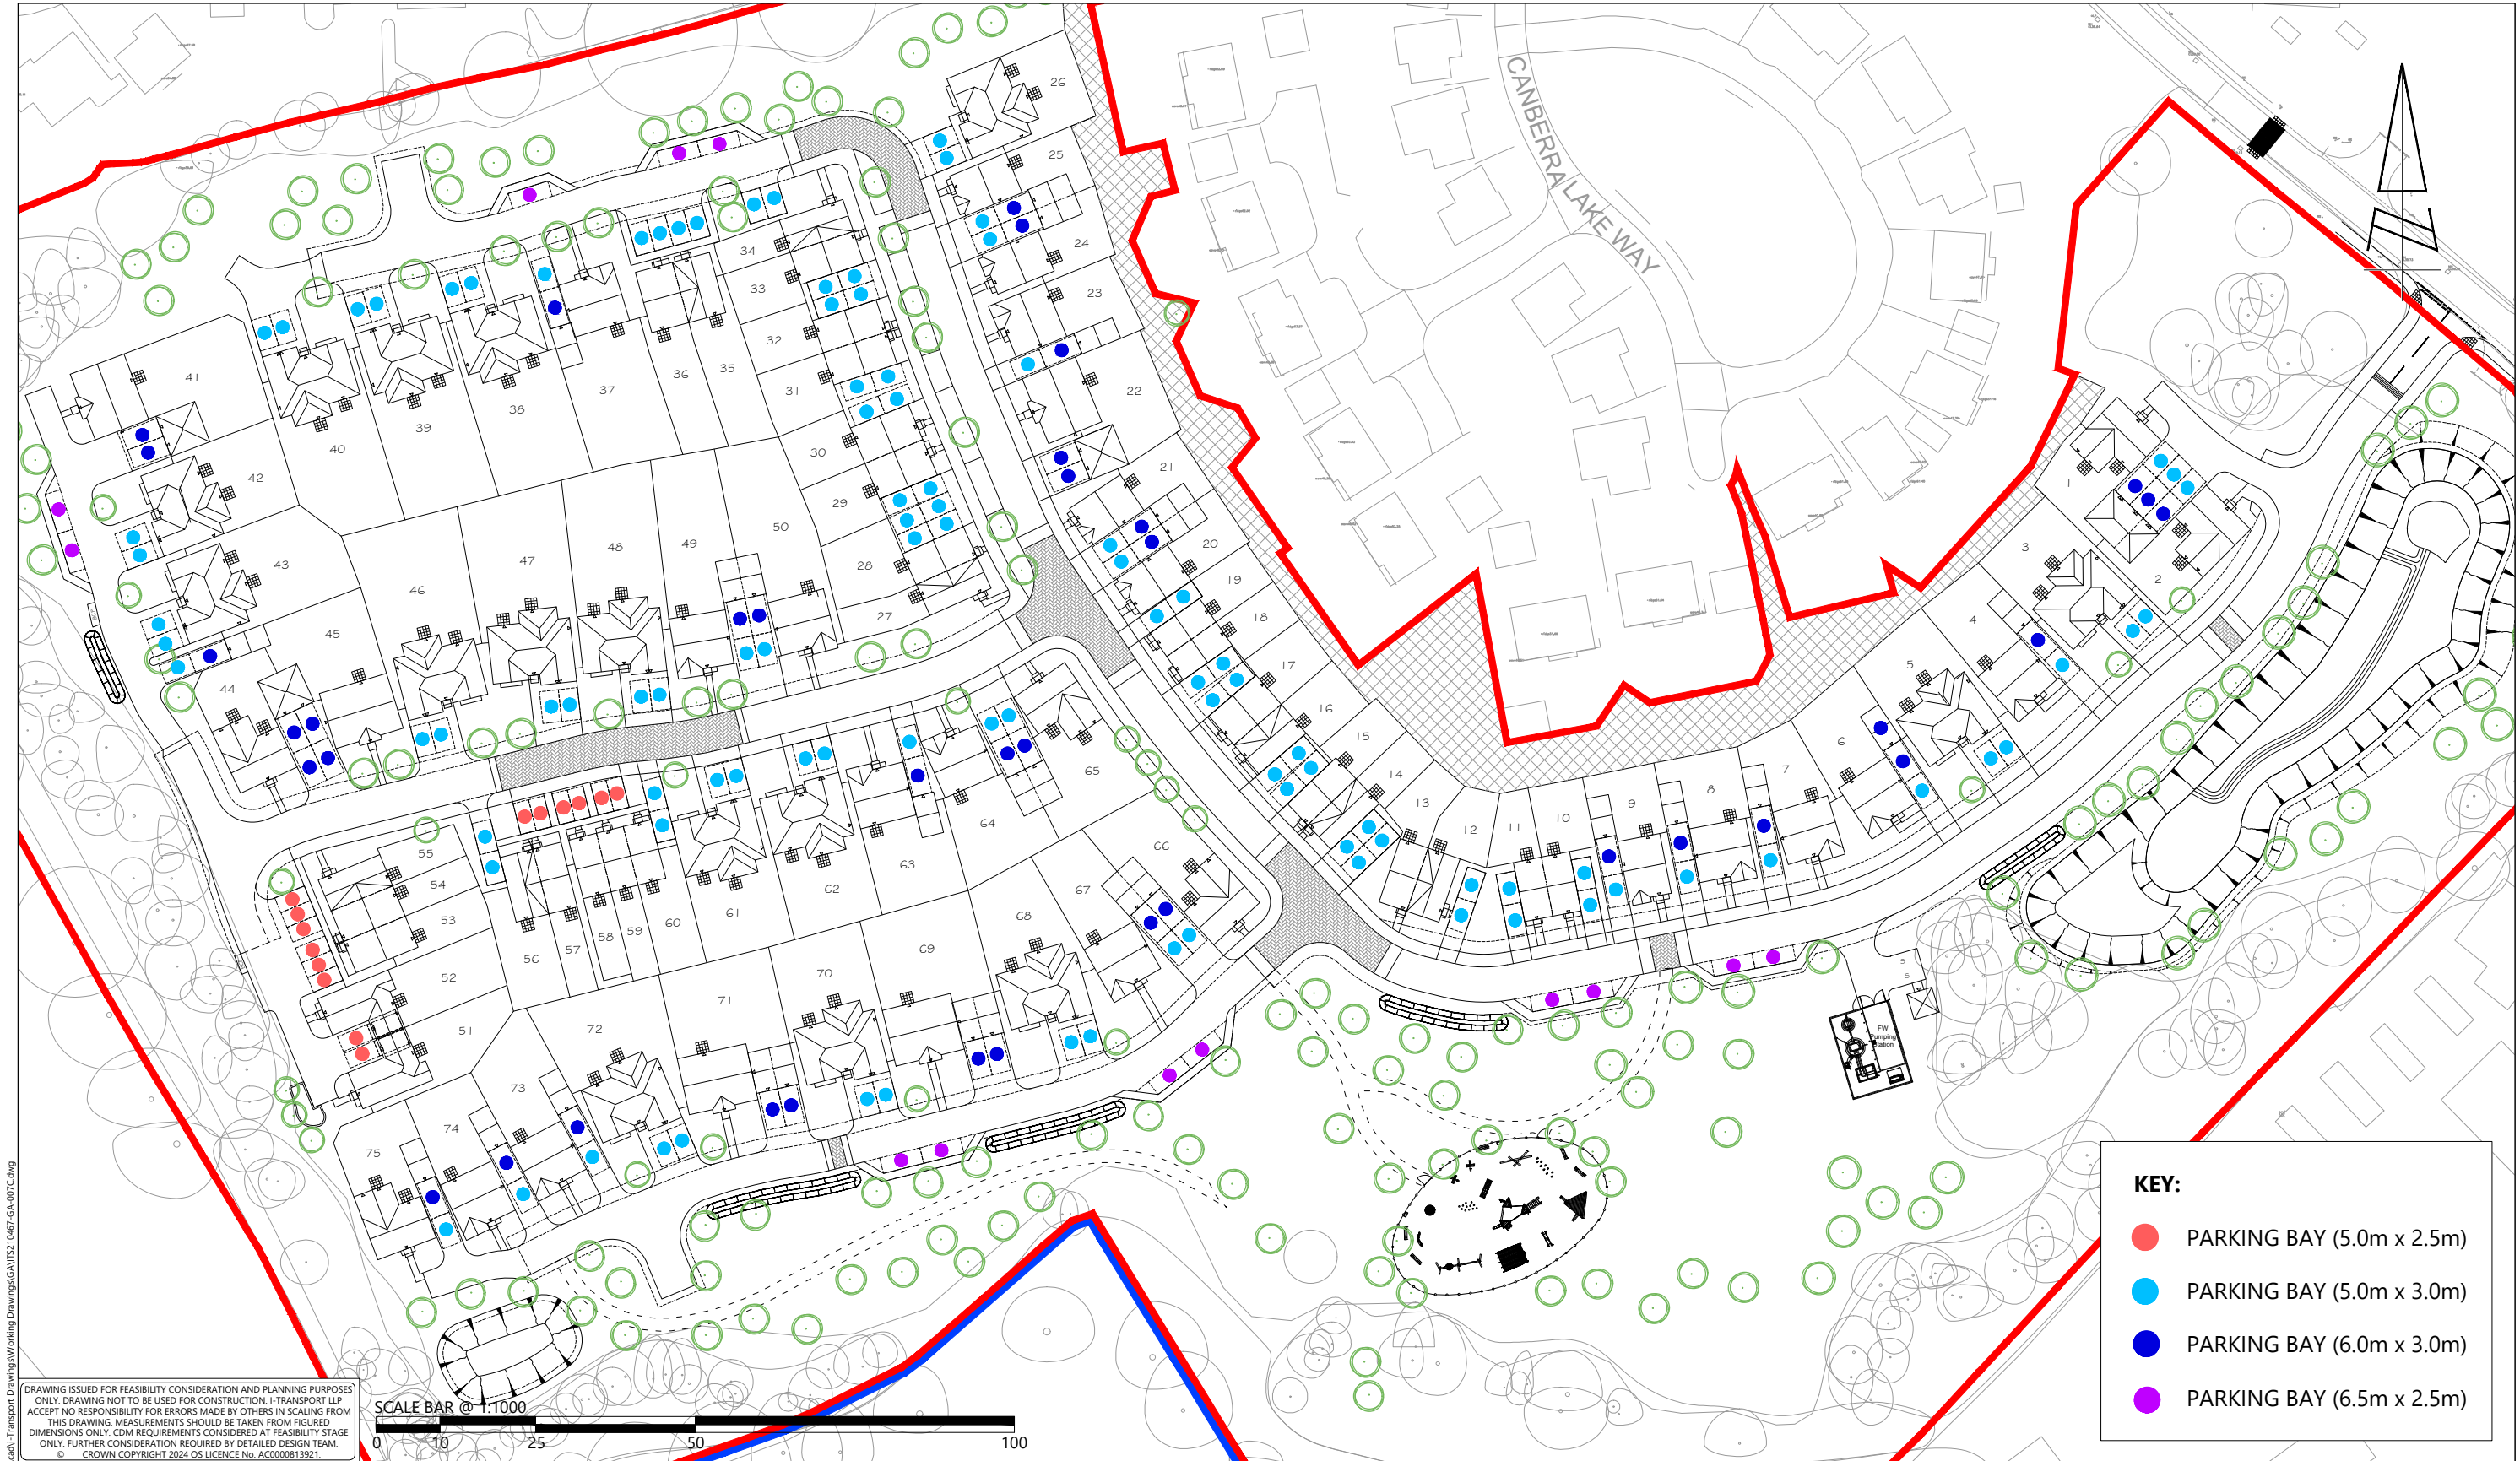

S:\Projects\210000 Series\210467\ITS - Park Lane Charvil\Tech\Acad\1-Transport Drawings\Working Drawings\GA\ITS210467-GA-007C.dwg

DRAWING ISSUED FOR FEASIBILITY CONSIDERATION AND PLANNING PURPOSES ONLY. DRAWING NOT TO BE USED FOR CONSTRUCTION. I-TRANSPORT LLP ACCEPTS NO RESPONSIBILITY FOR ERRORS MADE BY OTHERS IN SCALING FROM THIS DRAWING. MEASUREMENTS SHOULD BE TAKEN FROM FIGURED DIMENSIONS ONLY. COM REQUIREMENTS CONSIDERED AT FEASIBILITY STAGE ONLY. FURTHER CONSIDERATION REQUIRED BY DETAILED DESIGN TEAM. © CROWN COPYRIGHT 2024 OS LICENCE No. AC0000813921.

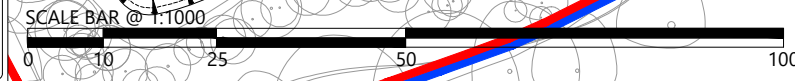

KEY:

- PARKING BAY (5.0m x 2.5m)
- PARKING BAY (5.0m x 3.0m)
- PARKING BAY (6.0m x 3.0m)
- PARKING BAY (6.5m x 2.5m)

 Lakeside North Harbour, Building 1000, Lakeside North Harbour Western Road, Portsmouth, Hampshire, PO6 3EZ www.i-transport.co.uk									TITLE: SITE LAYOUT REVIEW - PARKING BAY DIMENSIONS				DRAWN: MM	CHECKED: PL	APPROVED: SJ			
	B A	27.04.26 04.12.25	MM JCB	SITE LAYOUT UPDATED SITE LAYOUT UPDATED	PL SJ	SJ SJ				PROJECT: LAND AT PARK LANE, CHARVIL				CLIENT: BELLWAY HOMES LIMITED (THAMES VALLEY)		PROJECT No: ITS210467	SCALE @ A3: 1:1000	DATE: 11.11.25
	REV	DATE	BY	DESCRIPTION	CHK	APD												
	STATUS: FOR INFORMATION														DRAWING No: ITS210467-GA-007		REV: B	