
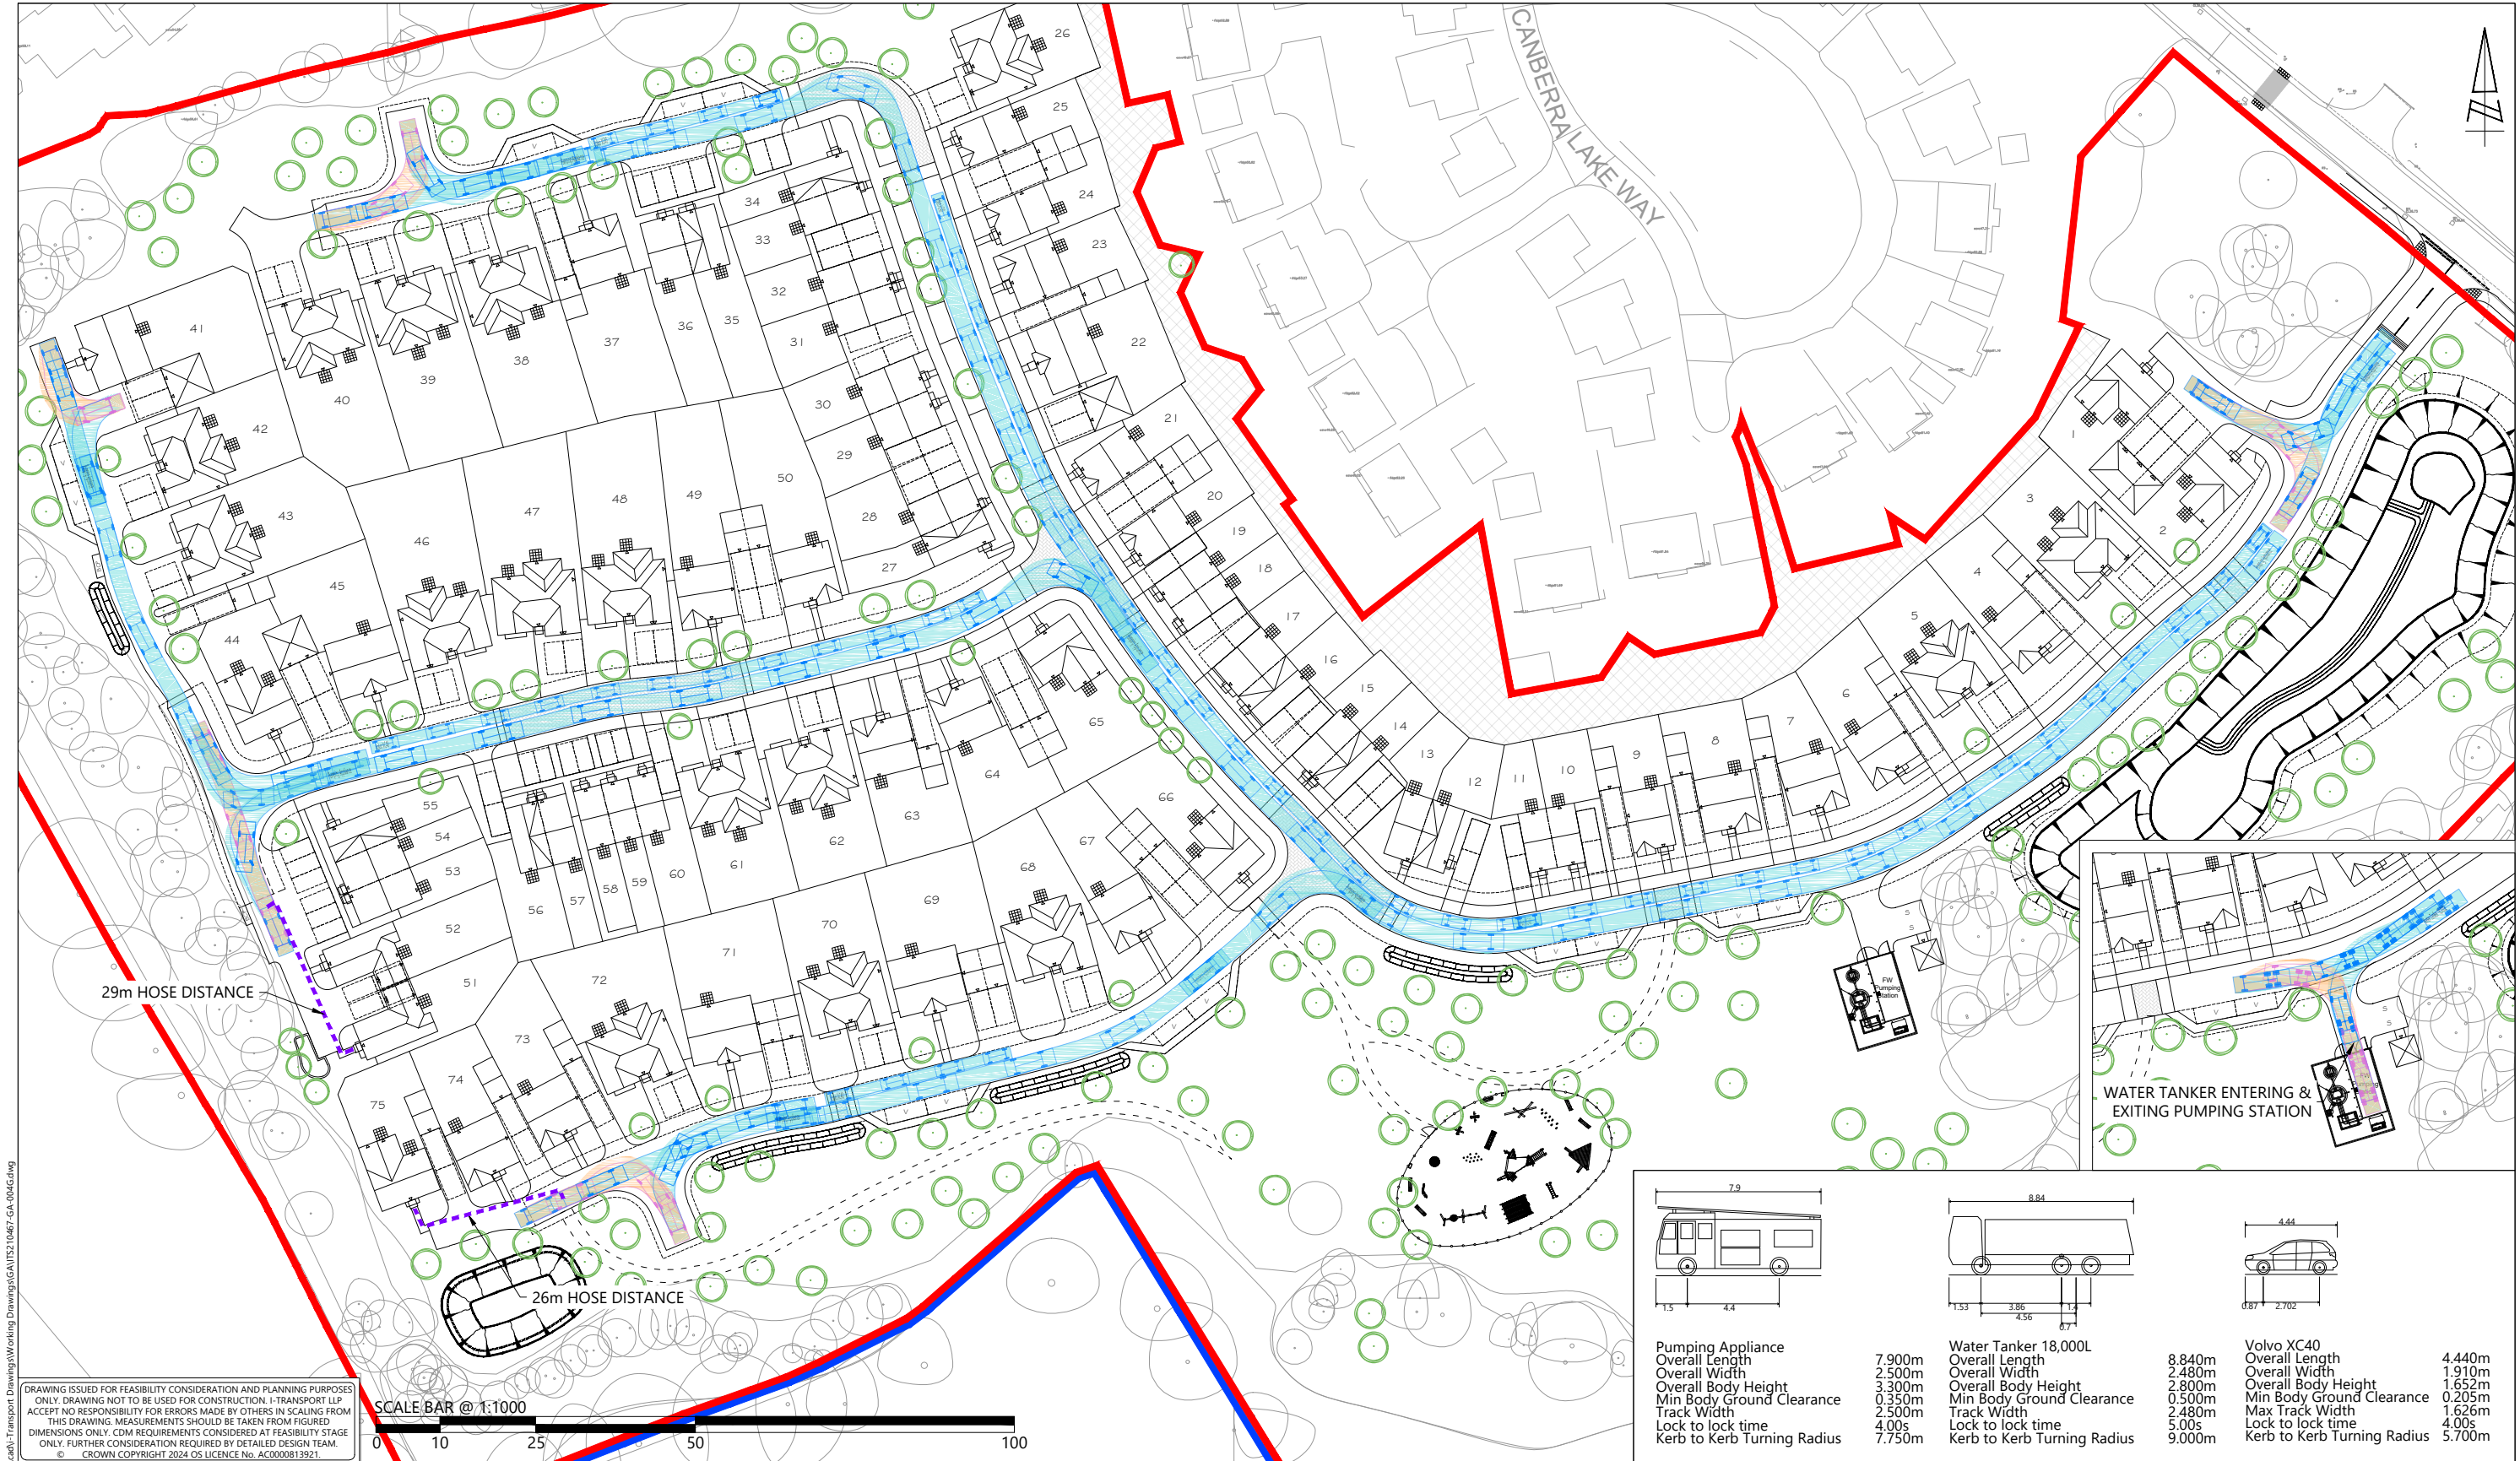
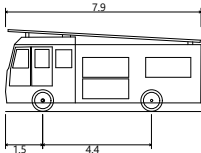
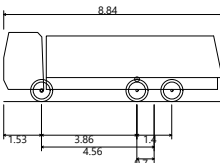


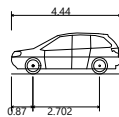

DRAWING ISSUED FOR FEASIBILITY CONSIDERATION AND PLANNING PURPOSES ONLY. DRAWING NOT TO BE USED FOR CONSTRUCTION. I-TRANSPORT LLP ACCEPTS NO RESPONSIBILITY FOR ERRORS MADE BY OTHERS IN SCALING FROM THIS DRAWING. MEASUREMENTS SHOULD BE TAKEN FROM FIGURED DIMENSIONS ONLY. CDM REQUIREMENTS CONSIDERED AT FEASIBILITY STAGE ONLY. FURTHER CONSIDERATION REQUIRED BY DETAILED DESIGN TEAM.
© CROWN COPYRIGHT 2024 OS LICENCE No. AC0000813921.

SCALE BAR @ 1:1000

			
Pumping Appliance	Water Tanker 18,000L	Volvo XC40	
Overall Length	7.900m	Overall Length	4.440m
Overall Width	2.500m	Overall Width	1.910m
Overall Body Height	3.300m	Overall Body Height	1.652m
Min Body Ground Clearance	0.350m	Min Body Ground Clearance	0.205m
Track Width	2.500m	Max Track Width	1.626m
Lock to lock time	4.00s	Lock to lock time	4.00s
Kerb to Kerb Turning Radius	7.750m	Kerb to Kerb Turning Radius	5.700m

 Lakeside North Harbour, Building 1000, Lakeside North Harbour Western Road, Portsmouth, Hampshire, PO6 3EZ www.i-transport.co.uk Tel: 03316 300366				G 25.06.26 JD SITE LAYOUT UPDATED F 27.04.26 MM SITE LAYOUT UPDATED E 26.03.26 MM SITE LAYOUT UPDATED D 04.12.25 JD SITE LAYOUT UPDATED C 28.11.25 JD SITE LAYOUT UPDATED B 11.11.25 MM SITE LAYOUT UPDATED A 06.11.25 MM SITE LAYOUT UPDATED REV DATE BY DESCRIPTION CHK APD STATUS: FOR INFORMATION	TITLE: SITE LAYOUT REVIEW - SWEPT PATH ANALYSIS (FIRE TENDER, WATER TANKER AND CAR) PROJECT: LAND AT PARK LANE, CHARVIL CLIENT: BELLWAY HOMES LIMITED (THAMES VALLEY)	DRAWN: MM CHECKED: PL APPROVED: SJ PROJECT No: ITS210467 SCALE @ A3: 1:1000 DATE: 29.10.25 DRAWING No: ITS210467-GA-004 REV: G
--	--	--	--	--	---	--