



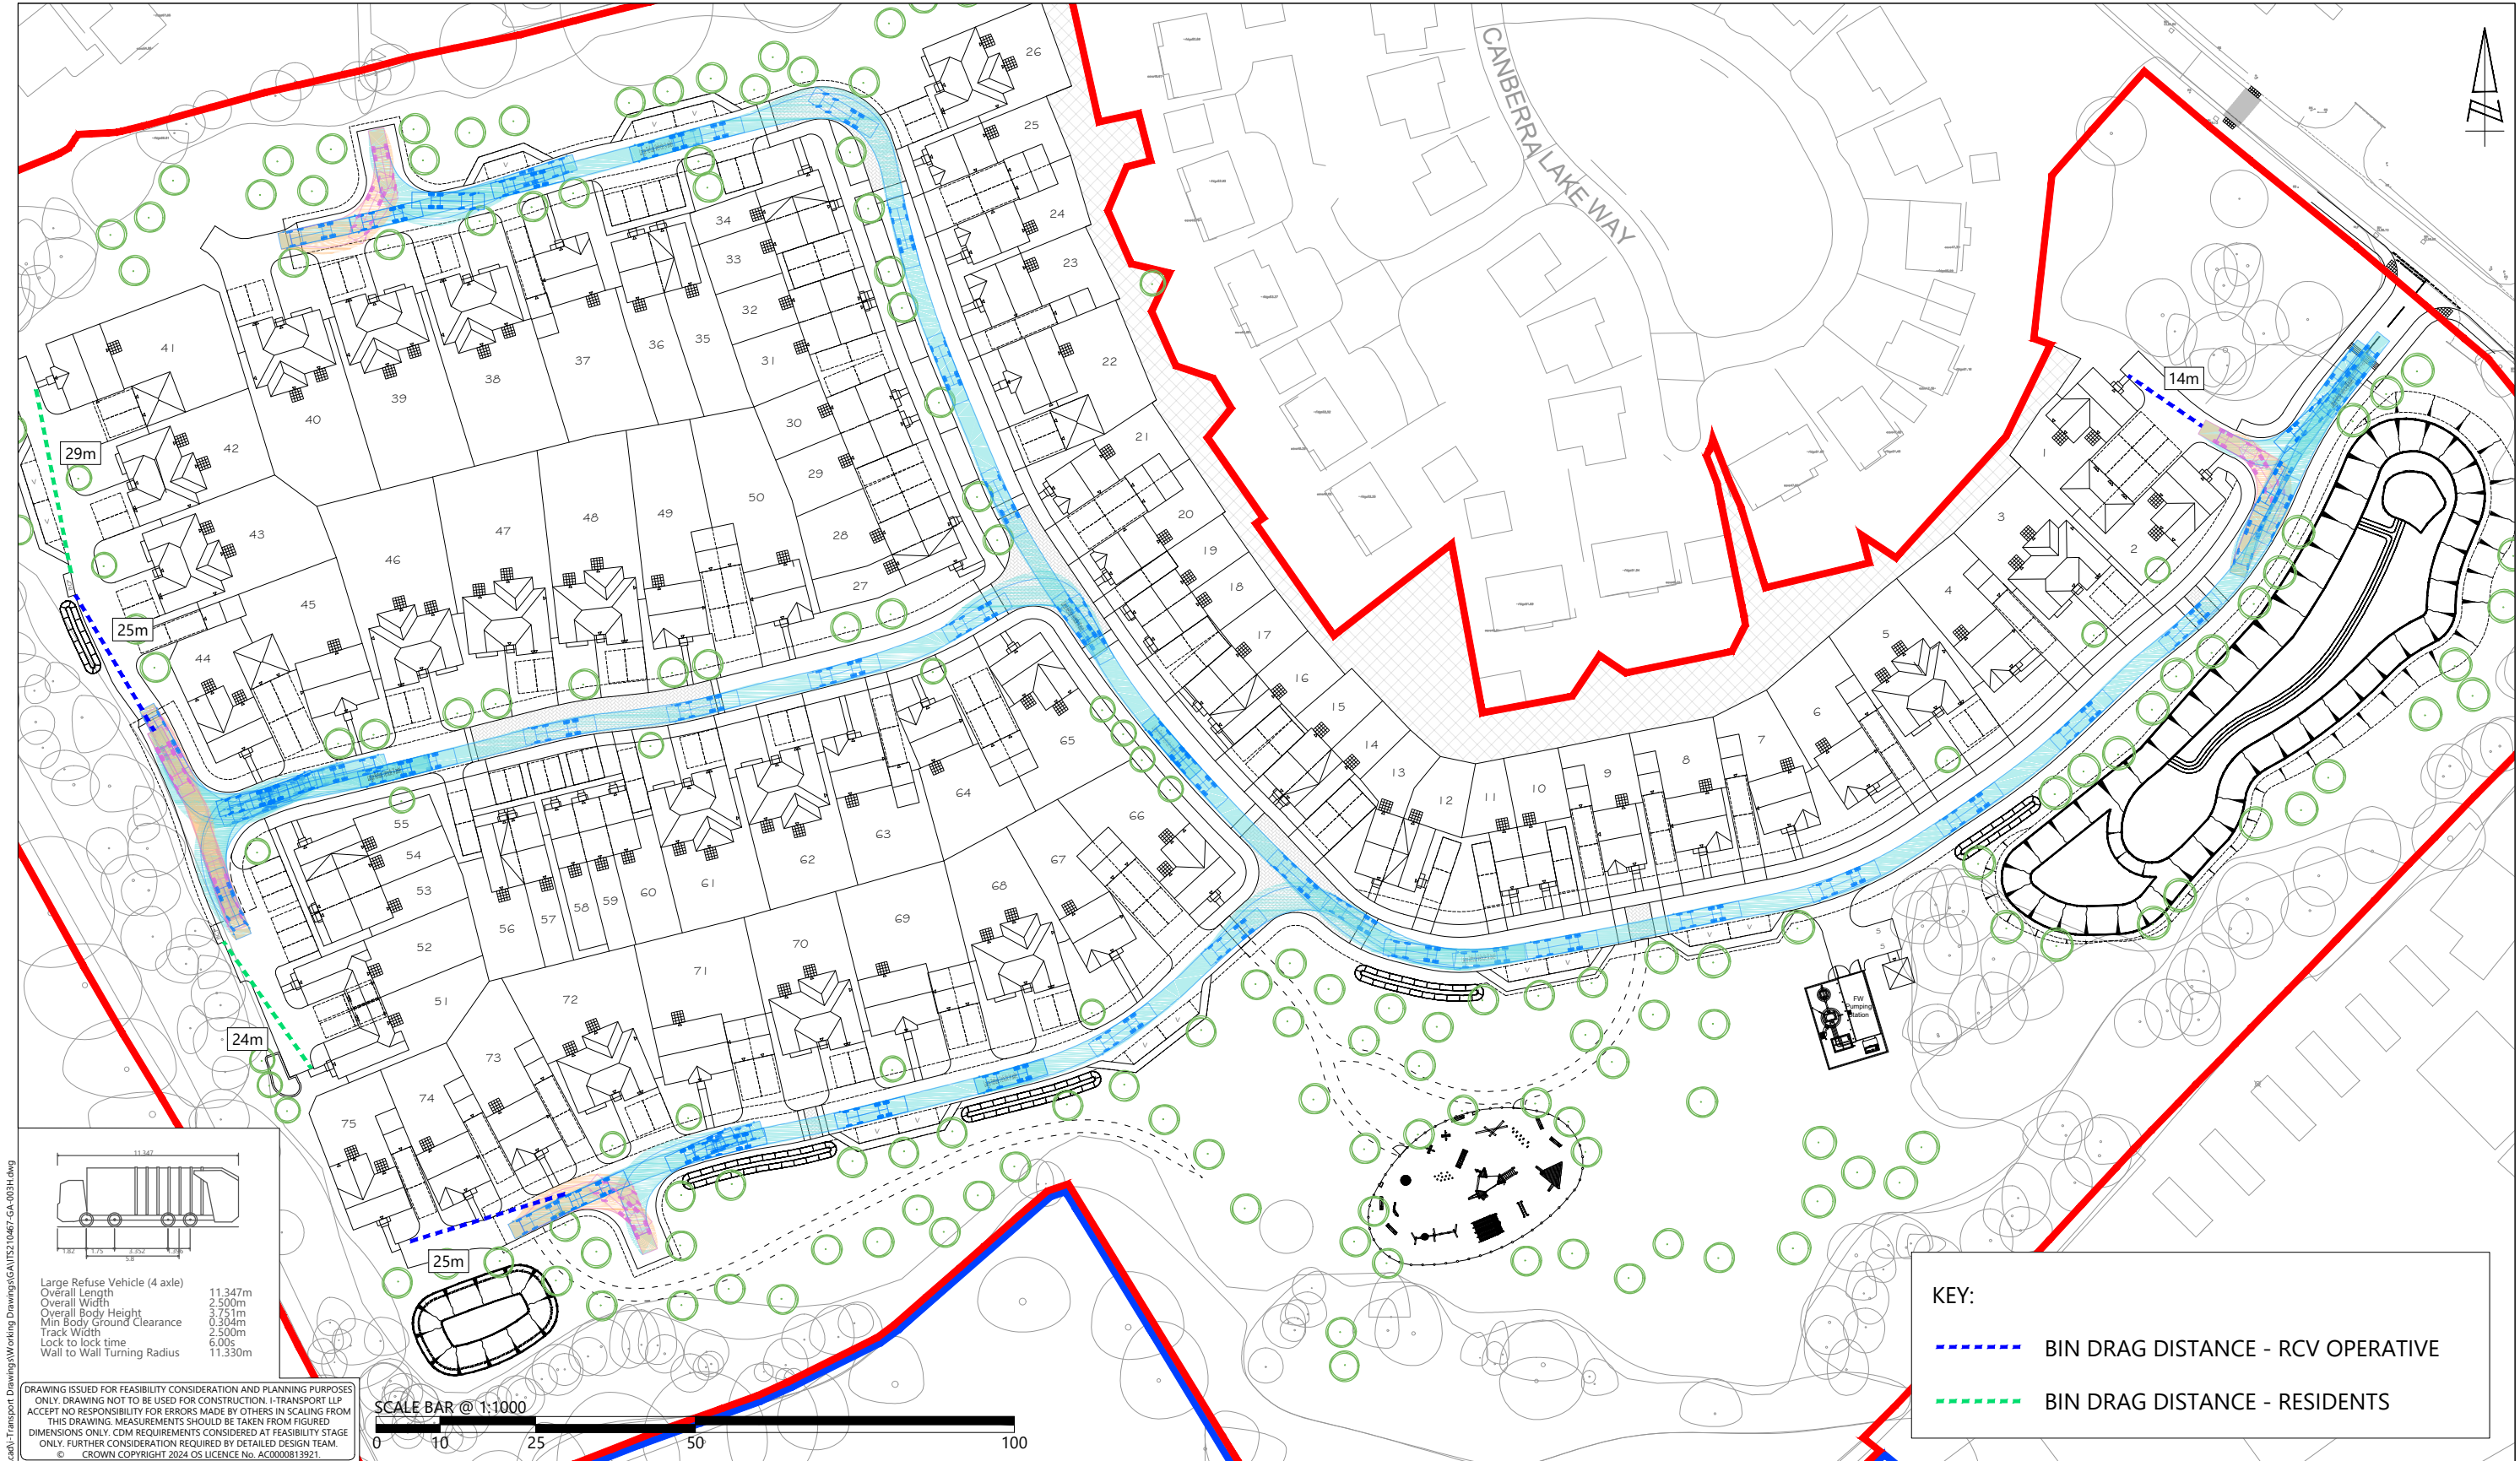

S:\Projects\210000 Series\210467\ITS-Transport Drawings\Working Drawings\ITS210467-GA-003-H.dwg

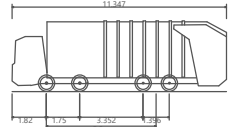

Large Refuse Vehicle (4 axle)  
Overall Length 11.347m  
Overall Width 2.500m  
Overall Body Height 3.751m  
Min Body Ground Clearance 0.304m  
Track Width 2.500m  
Lock to lock time 6.00s  
Wall to Wall Turning Radius 11.330m

DRAWING ISSUED FOR FEASIBILITY CONSIDERATION AND PLANNING PURPOSES ONLY. DRAWING NOT TO BE USED FOR CONSTRUCTION. I-TRANSPORT LLP ACCEPTS NO RESPONSIBILITY FOR ERRORS MADE BY OTHERS IN SCALING FROM THIS DRAWING. MEASUREMENTS SHOULD BE TAKEN FROM FIGURED DIMENSIONS ONLY. COM REQUIREMENTS CONSIDERED AT FEASIBILITY STAGE ONLY. FURTHER CONSIDERATION REQUIRED BY DETAILED DESIGN TEAM.  
© CROWN COPYRIGHT 2024 OS LICENCE No. AC0000813921.

SCALE BAR @ 1:1000



KEY:

- BIN DRAG DISTANCE - RCV OPERATIVE
- BIN DRAG DISTANCE - RESIDENTS

|                  |             |           |
|------------------|-------------|-----------|
| DRAWN:           | CHECKED:    | APPROVED: |
| MM               | PL          | SJ        |
| PROJECT No:      | SCALE @ A3: | DATE:     |
| ITS210467        | 1:1000      | 29.10.25  |
| DRAWING No:      | REV:        |           |
| ITS210467-GA-003 | H           |           |



Lakeside North Harbour, Building 1000, Lakeside  
North Harbour Western Road, Portsmouth,  
Hampshire, PO6 3EZ  
Tel: 03316 300366  
www.i-transport.co.uk

| REV     | DATE     | BY | DESCRIPTION         | CHK | APD |
|---------|----------|----|---------------------|-----|-----|
| H       | 25.06.26 | JD | SITE LAYOUT UPDATED | PL  | SJ  |
| G       | 27.04.26 | MM | SITE LAYOUT UPDATED | PL  | SJ  |
| F       | 26.03.26 | MM | SITE LAYOUT UPDATED | PL  | SJ  |
| E       | 04.12.25 | JD | SITE LAYOUT UPDATED | PL  | SJ  |
| D       | 28.11.25 | JD | SITE LAYOUT UPDATED | PL  | SJ  |
| C       | 18.11.25 | MS | UPDATE TRACKING     | PL  | SJ  |
| B       | 11.11.25 | MM | SITE LAYOUT UPDATED | PL  | SJ  |
| A       | 06.11.25 | MM | SITE LAYOUT UPDATED | PL  | SJ  |
| STATUS: |          |    | FOR INFORMATION     |     |     |

|          |                                                           |                                               |
|----------|-----------------------------------------------------------|-----------------------------------------------|
| TITLE:   | SITE LAYOUT REVIEW - SWEEP PATH ANALYSIS (REFUSE VEHICLE) |                                               |
| PROJECT: | LAND AT PARK LANE, CHARVIL                                | CLIENT: BELLWAY HOMES LIMITED (THAMES VALLEY) |