


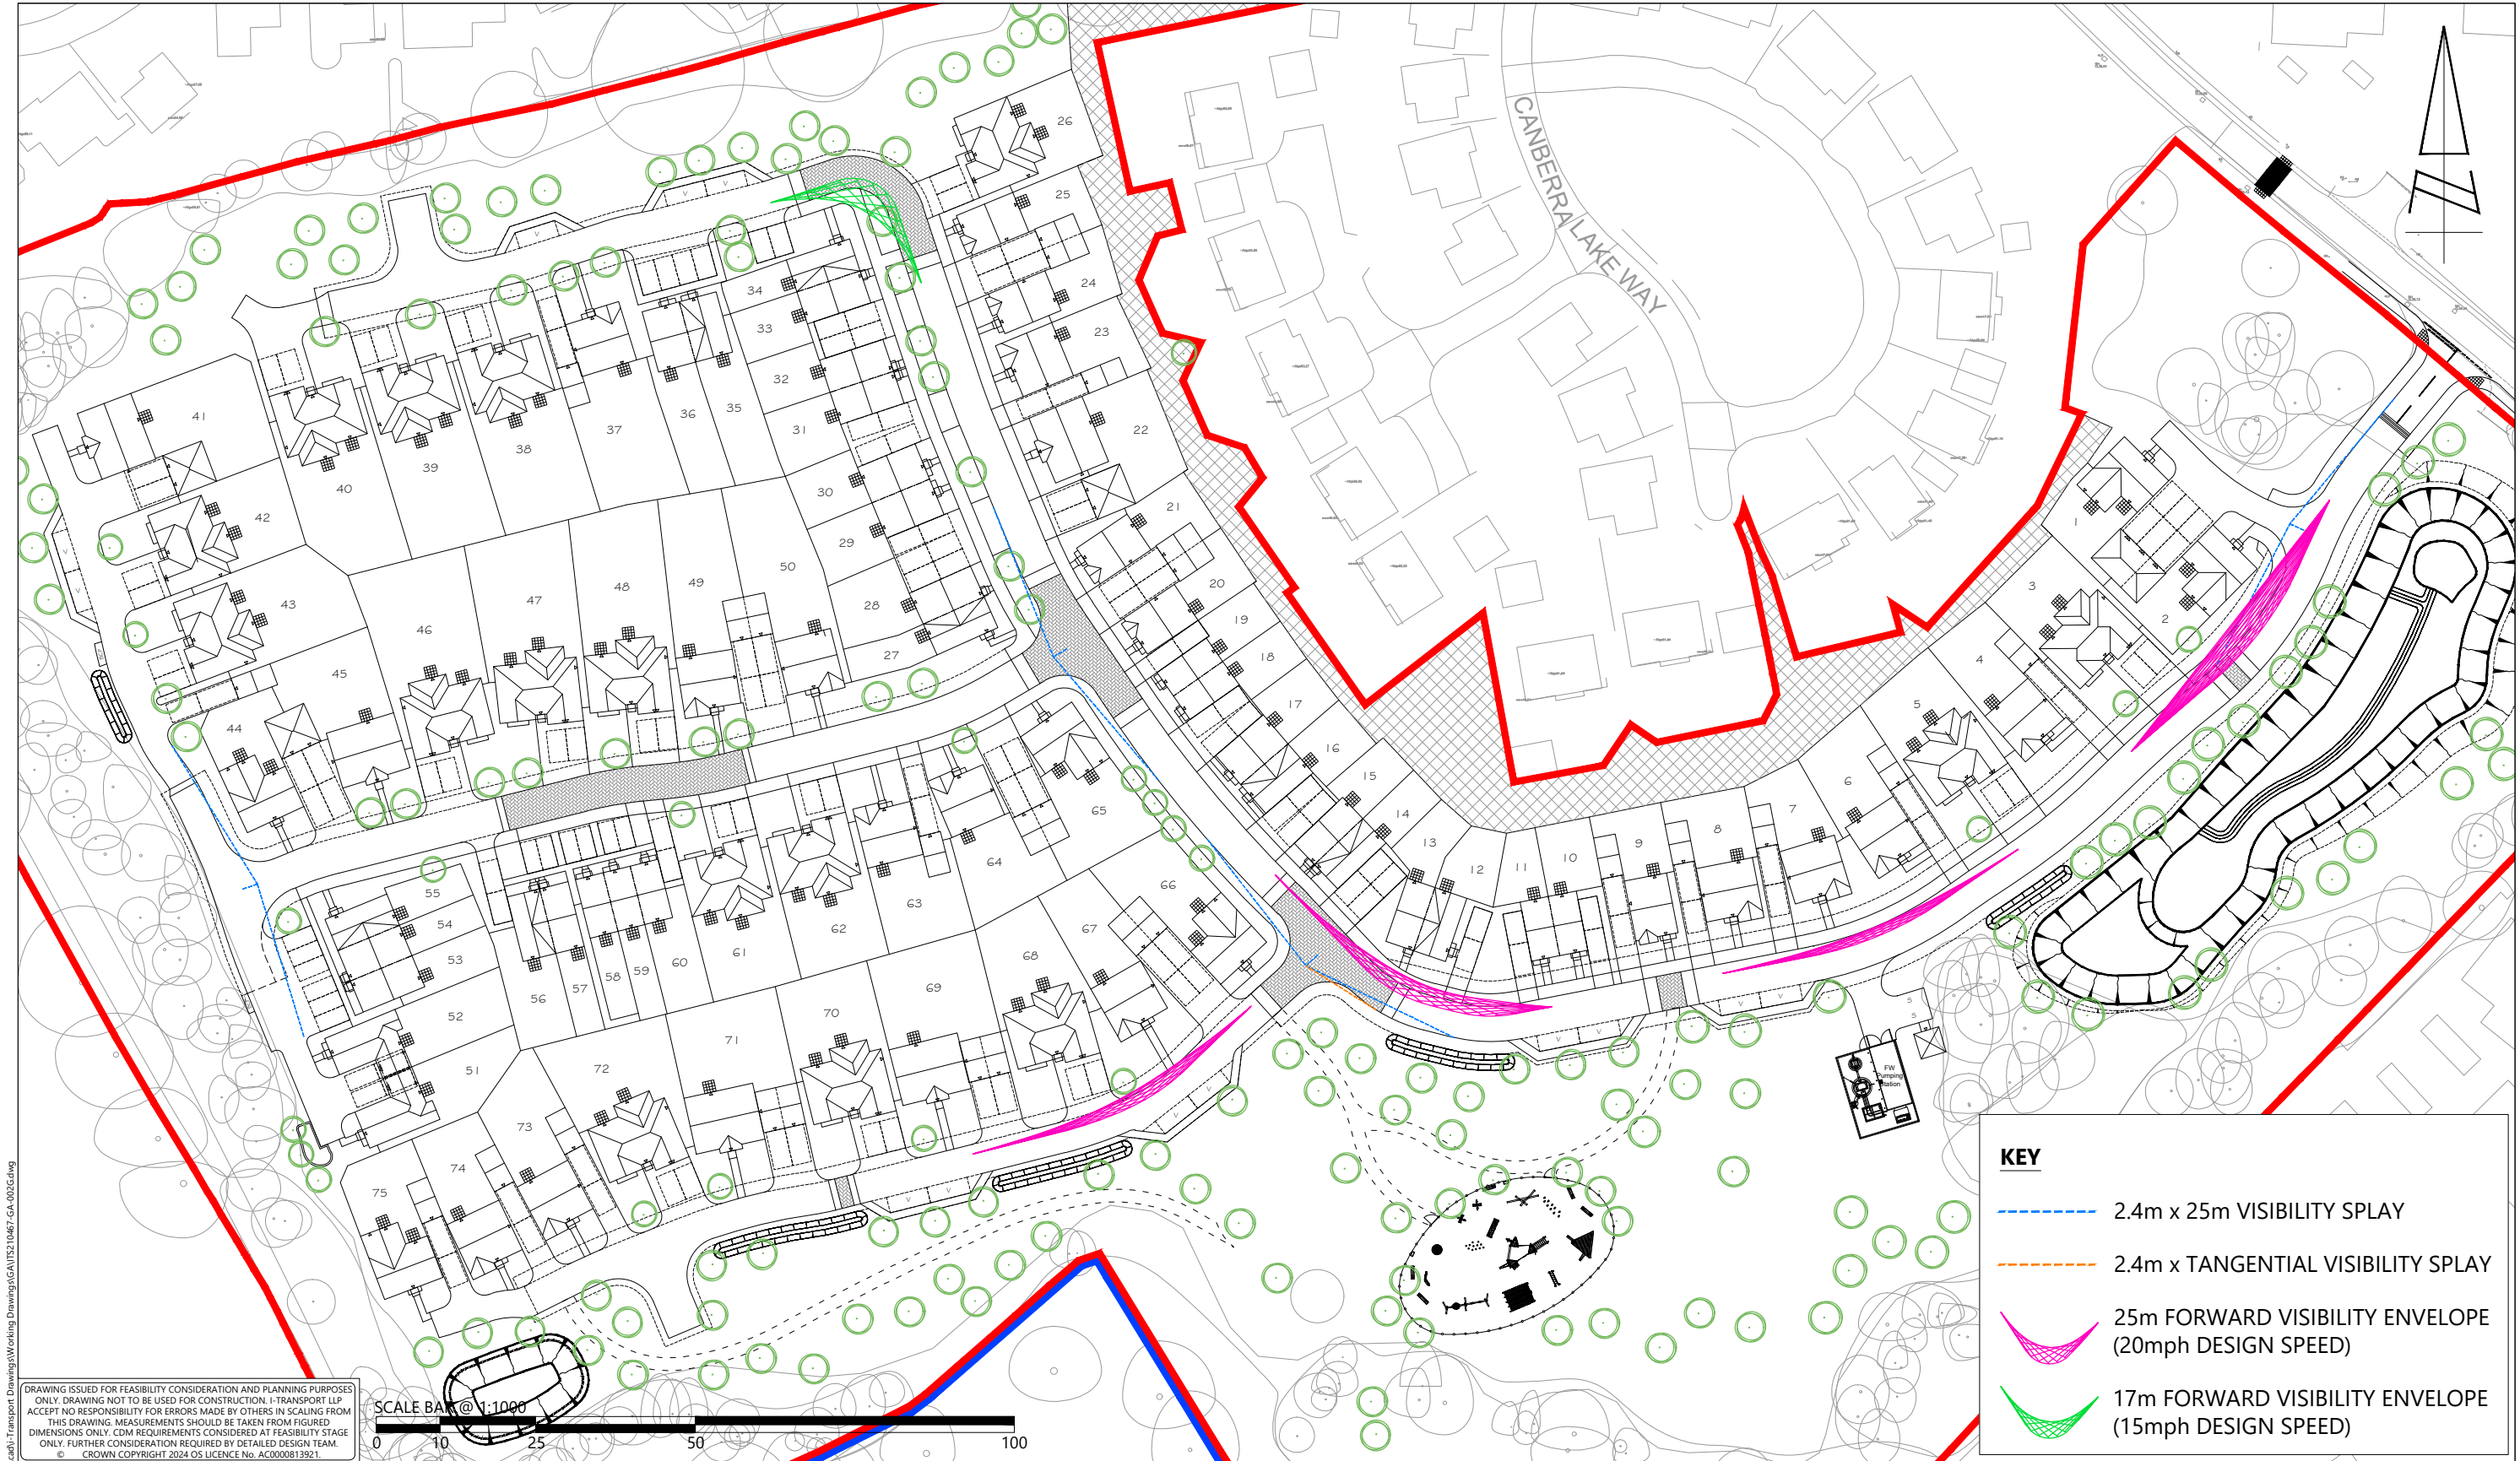

S:\Projects\210000 Series\210467\115 - Park Lane Charvil\Tech\Acad\1-Transport Drawings\Working Drawings\ITS210467-GA-002.dwg

DRAWING ISSUED FOR FEASIBILITY CONSIDERATION AND PLANNING PURPOSES ONLY. DRAWING NOT TO BE USED FOR CONSTRUCTION. I-TRANSPORT LLP ACCEPTS NO RESPONSIBILITY FOR ERRORS MADE BY OTHERS IN SCALING FROM THIS DRAWING. MEASUREMENTS SHOULD BE TAKEN FROM FIGURED DIMENSIONS ONLY. COM REQUIREMENTS CONSIDERED AT FEASIBILITY STAGE ONLY. FURTHER CONSIDERATION REQUIRED BY DETAILED DESIGN TEAM.
© CROWN COPYRIGHT 2024 OS LICENCE No. AC0000813921.

SCALE BAR @ 1:1000



KEY		
	2.4m x 25m VISIBILITY SPLAY	
	2.4m x TANGENTIAL VISIBILITY SPLAY	
	25m FORWARD VISIBILITY ENVELOPE (20mph DESIGN SPEED)	
	17m FORWARD VISIBILITY ENVELOPE (15mph DESIGN SPEED)	

 Lakeside North Harbour, Building 1000, Lakeside North Harbour Western Road, Portsmouth, Hampshire, PO6 3EZ www.i-transport.co.uk	G	25.06.26	JD	SITE LAYOUT UPDATED	PL	SJ	SITE LAYOUT REVIEW - VISIBILITY	DRAWN: MM	CHECKED: PL	APPROVED: SJ
	F	27.04.26	MM	SITE LAYOUT UPDATED	PL	SJ				
	E	26.03.26	MM	SITE LAYOUT UPDATED	PL	SJ				
	D	04.12.25	JD	SITE LAYOUT UPDATED	SJ	SJ				
	C	28.11.25	JD	SITE LAYOUT UPDATED	PL	SJ				
	B	11.11.25	MM	SITE LAYOUT UPDATED	PL	SJ				
	A	06.11.25	MM	SITE LAYOUT UPDATED	PL	SJ				
REV	DATE	BY	DESCRIPTION		CHK	APD	PROJECT:	CLIENT:		
STATUS: FOR INFORMATION						LAND AT PARK LANE, CHARVIL		BELLWAY HOMES LIMITED (THAMES VALLEY)		

DRAWN:	CHECKED:	APPROVED:
MM	PL	SJ
PROJECT No:	SCALE @ A3:	DATE:
ITS210467	1:1000	29.10.25
DRAWING No:		REV:
ITS210467-GA-002		G