



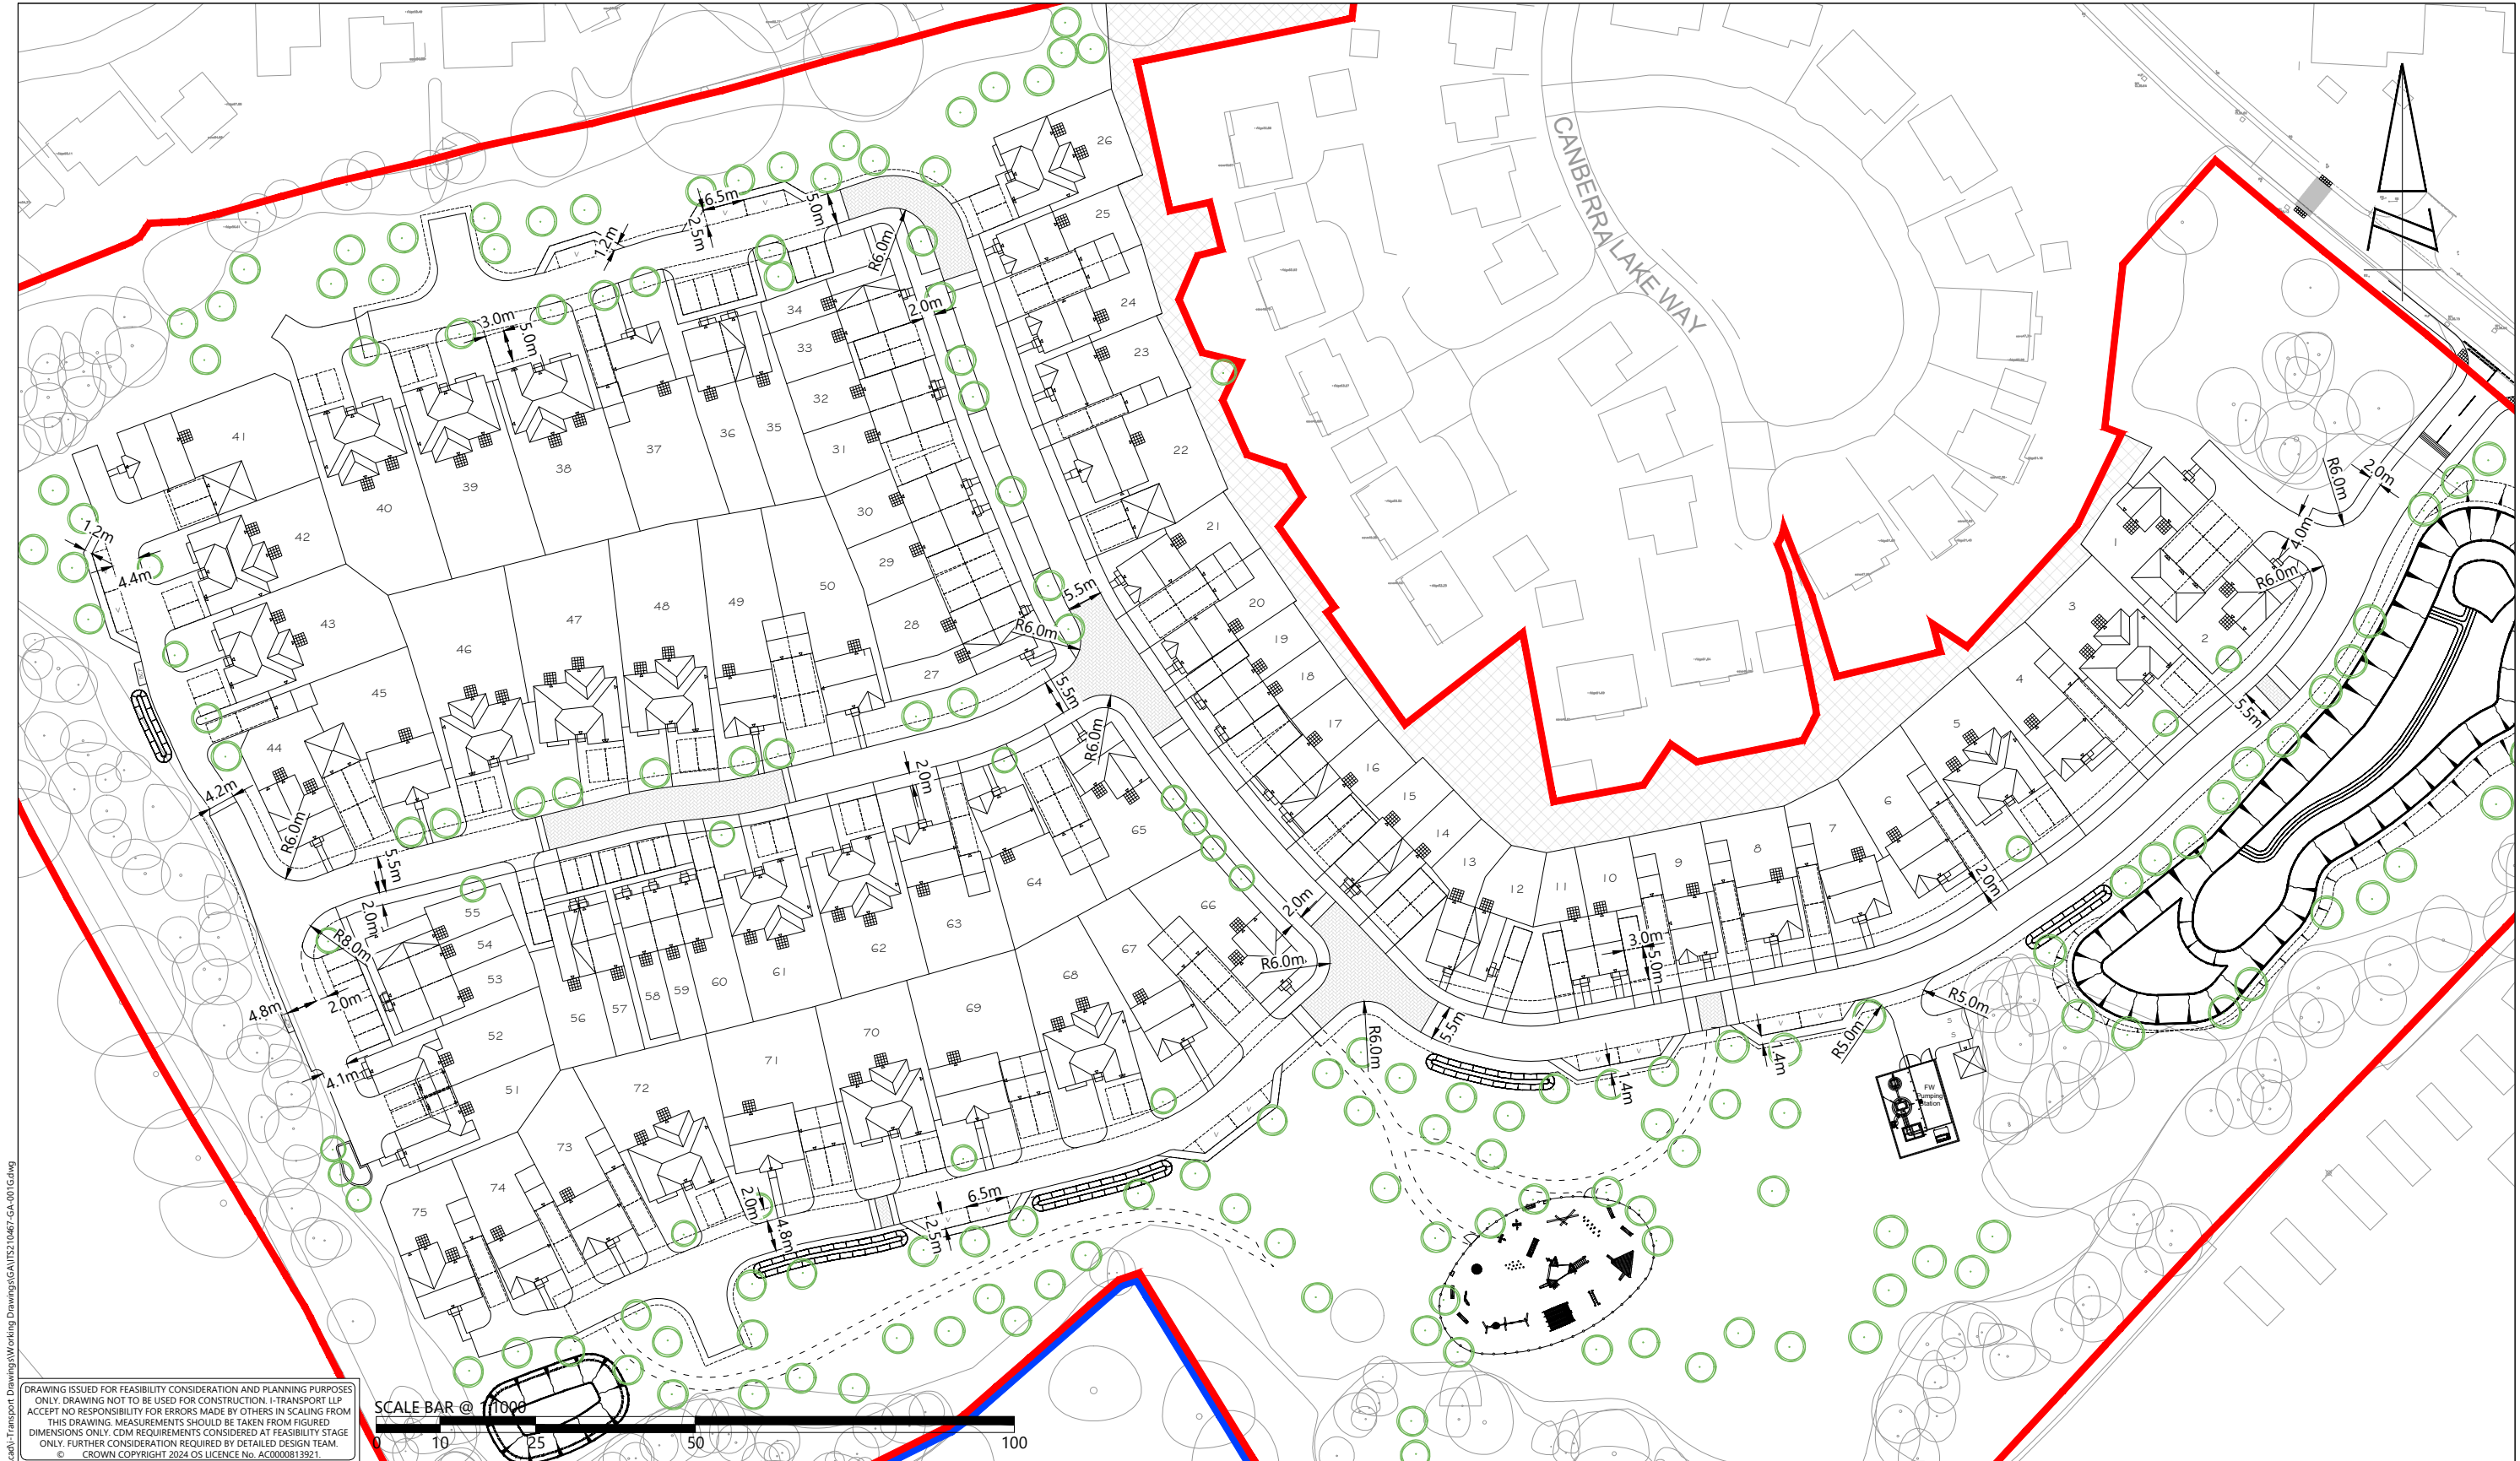

S:\Projects\210000 Series\210467\ITS - Park Lane Charvil\Tech\Acad\Transport Drawings\Working Drawings\GA\ITS210467-GA-001.dwg

DRAWING ISSUED FOR FEASIBILITY CONSIDERATION AND PLANNING PURPOSES ONLY. DRAWING NOT TO BE USED FOR CONSTRUCTION. I-TRANSPORT LLP ACCEPTS NO RESPONSIBILITY FOR ERRORS MADE BY OTHERS IN SCALING FROM THIS DRAWING. MEASUREMENTS SHOULD BE TAKEN FROM FIGURED DIMENSIONS ONLY. COM REQUIREMENTS CONSIDERED AT FEASIBILITY STAGE ONLY. FURTHER CONSIDERATION REQUIRED BY DETAILED DESIGN TEAM.
© CROWN COPYRIGHT 2024 OS LICENCE No. AC0000813921.

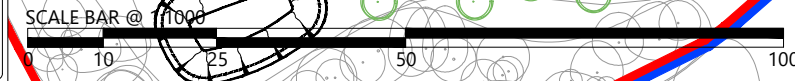

Lakeside North Harbour, Building 1000, Lakeside
North Harbour Western Road, Portsmouth,
Hampshire, PO6 3EZ
www.i-transport.co.uk

G	25.06.26	JD	SITE LAYOUT UPDATED	PL	SJ
F	27.04.26	MM	SITE LAYOUT UPDATED	PL	SJ
E	26.03.26	MM	SITE LAYOUT UPDATED	PL	SJ
D	04.12.25	JD	SITE LAYOUT UPDATED	PL	SJ
C	28.11.25	JD	SITE LAYOUT UPDATED	PL	SJ
B	11.11.25	MM	SITE LAYOUT UPDATED	PL	SJ
A	06.11.25	MM	SITE LAYOUT UPDATED	PL	SJ
REV	DATE	BY	DESCRIPTION	CHK	APD
STATUS:			FOR INFORMATION		

TITLE:		DRAWN:		CHECKED:	APPROVED:
SITE LAYOUT REVIEW - GEOMETRY PLAN		MM		PL	SJ
PROJECT:		PROJECT No:		SCALE @ A3:	DATE:
LAND AT PARK LANE, CHARVIL		ITS210467		1:1000	29.10.25
CLIENT:		DRAWING No:		REV:	
BELLWAY HOMES LIMITED (THAMES VALLEY)		ITS210467-GA-001		G	