



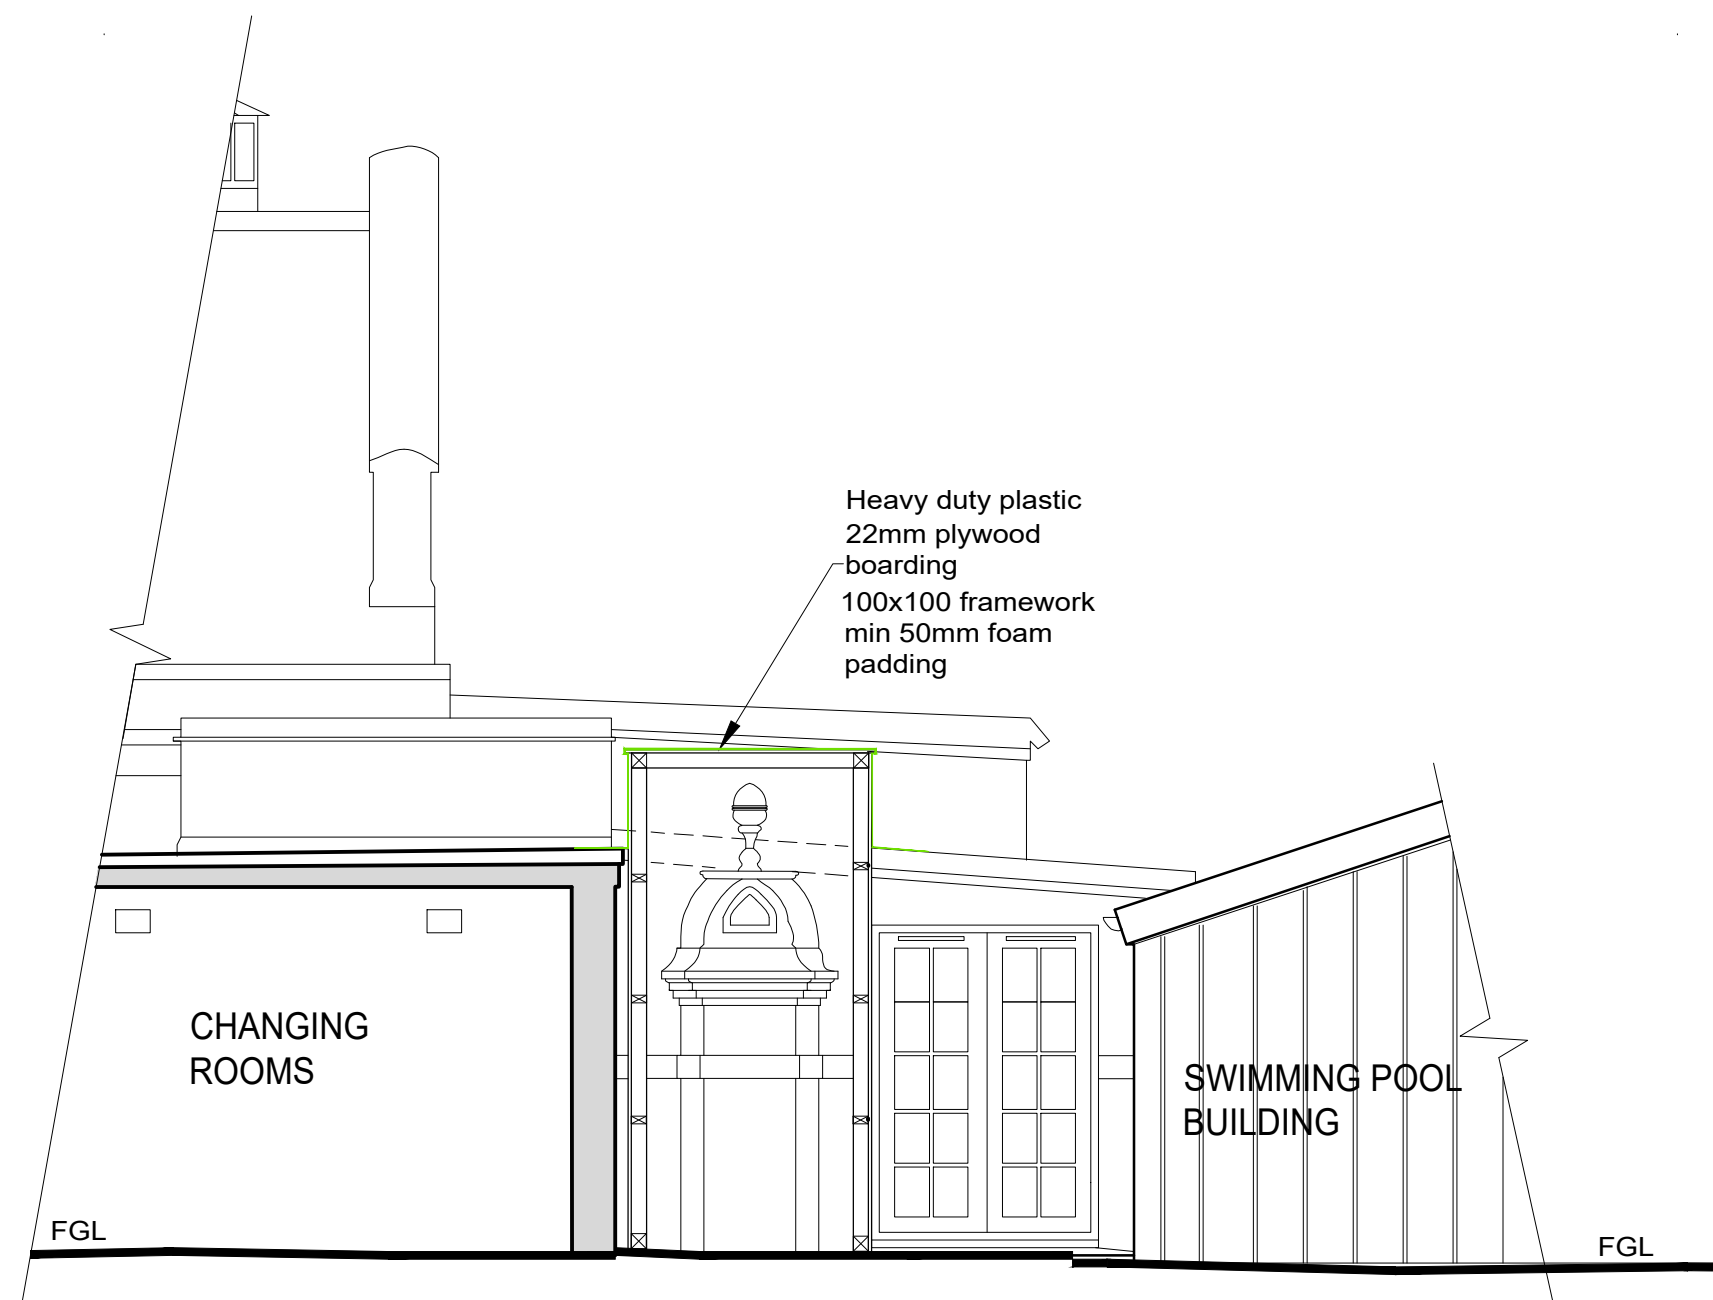


VIEW "A" OF BRICK PIER
(Phase 1 protection)

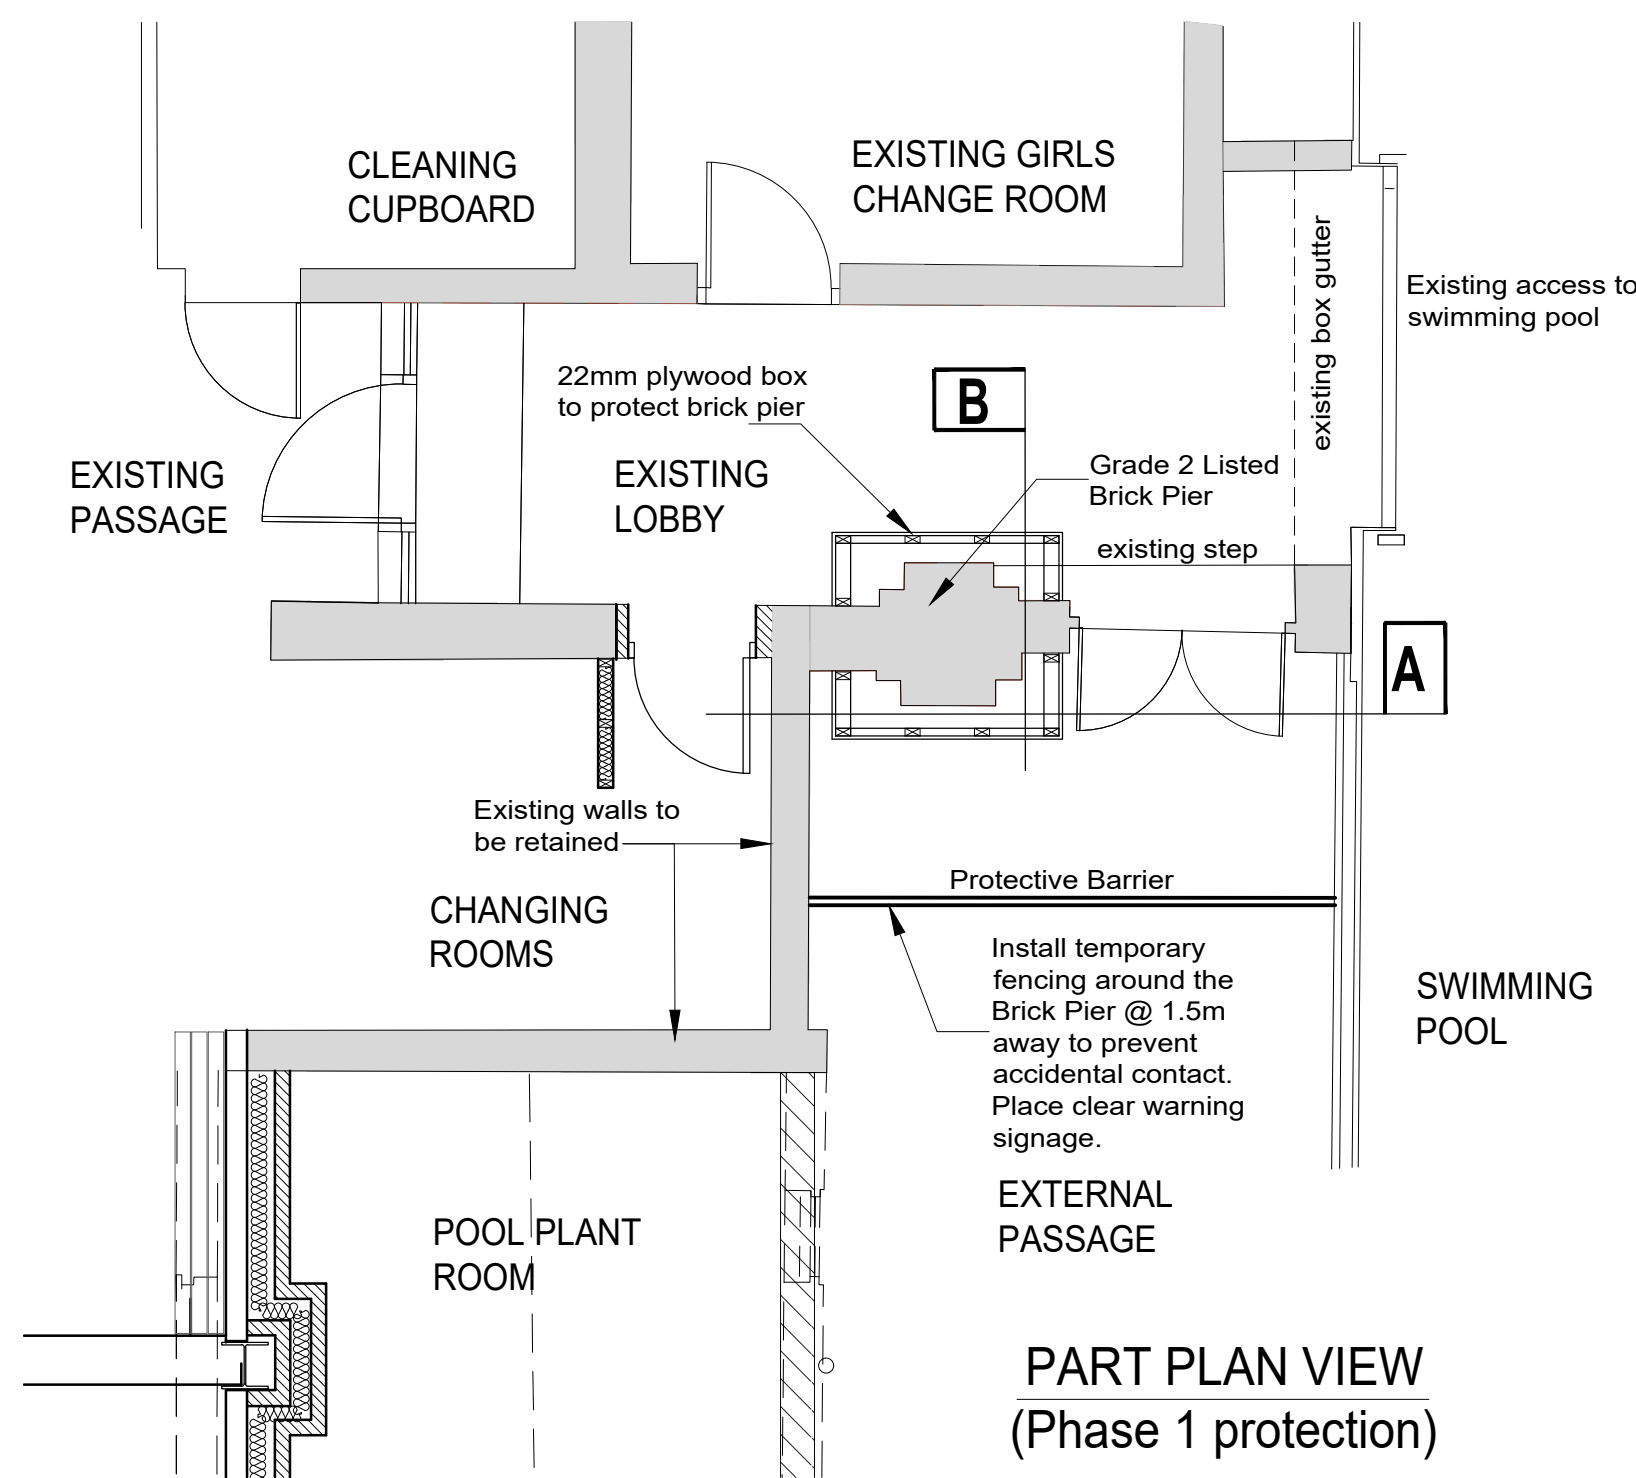


PART PLAN VIEW
(Phase 1 protection)




EXTERNAL VIEW OF BRICK PIER

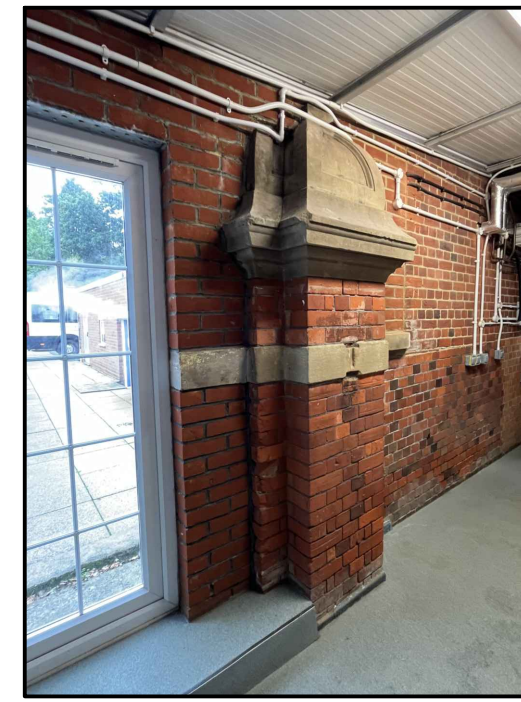

INTERNAL VIEW OF BRICK PIER

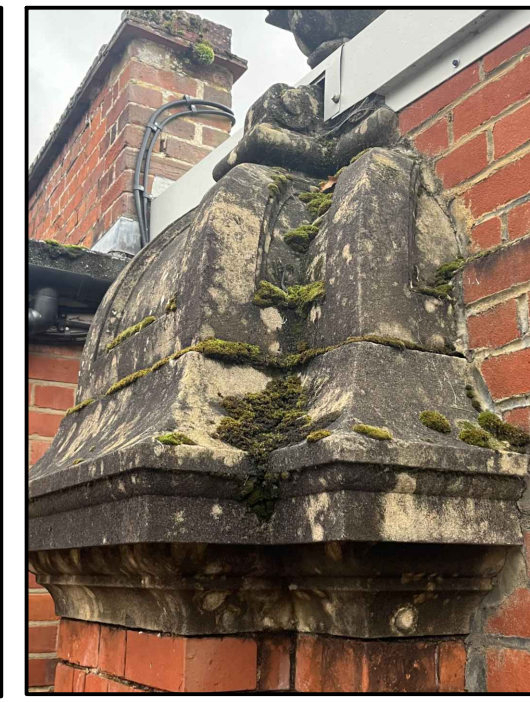

CONDITION OF BRICK COPING AT ROOF LEVEL

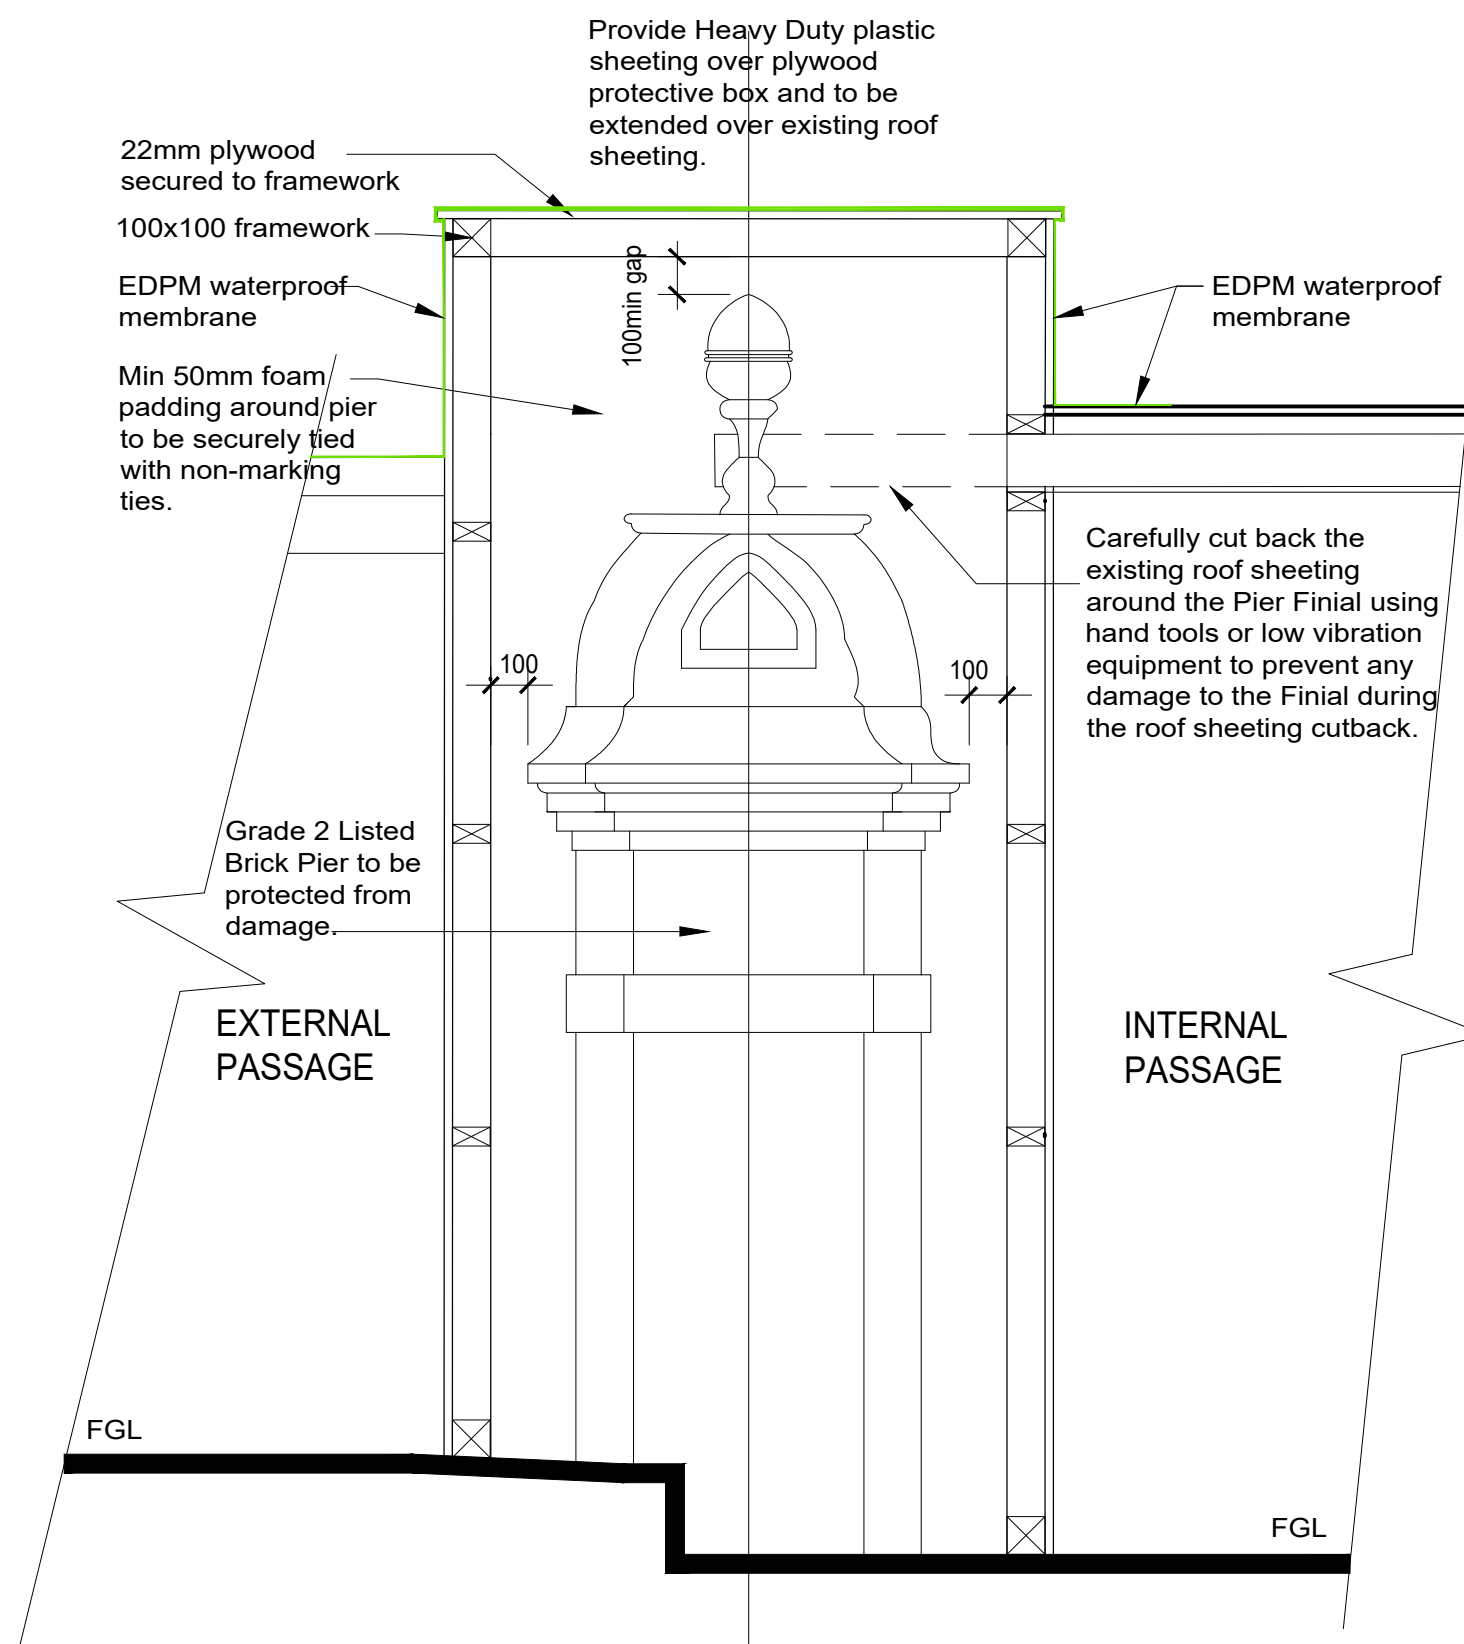

VIEW "B" OF BRICK PIER
(Phase 1 protection)

Sequence of works

TEMPORARY PROTECTIVE COVERING FOR THE FINIAL

Before any work begins, the Finial should be wrapped with 50mm non-abrasive foam. The foam should be securely tied but not too tight as to risk damaging the Finial's surface.

TEMPORARY ENCLOSURE

Construct a light weight rigid temporary plywood enclosure around the Finial before starting any cutting. Enclosure to be fully padded internally and can easily be removed once the sheeting has been cut back.

CUTTING PROCEDURE

Use hand tools or low vibrating cutting equipment to prevent the risk of accidental impact or vibration transfer to the Finial. All cutting to be done in small sections at a time & under constant supervision.

PROTECTIVE SHEETING DURING BOXING-IN

Apply the min 50mm foam padding around the Pier & Finial before constructing the permanent plywood boxing. During the boxing-in process, maintain a min 100mm buffer zone around the Pier & Finial to ensure no direct contact with rigid components.

ON-SITE SUPERVISION

Ensure all works around the Pier & Finial are supervised by a qualified individual to prevent accidental damage to the historic element.

B	Enhance protection indicated to Finial. Sequence of works added	19/11/2024
A	Framework structure revised..	-
REV	COMMENTS	DATE



CLIENT	Reddam House (Berkshire)Ltd
PROJECT	New Sports Hall at Reddam House Bearwood Rd, Sindlesham, Wokingham RG41
DRAWING	Historic Brick Pier.
STATUS	PHASE 1 PROTECTION Planning
SCALE	1:50 / 1:20
DRAWN	PB
CHECKED	NO
NO	3807/225
REV	B
DATE	June 2024

THIS DRAWING MUST NOT BE SCALED UNLESS ISSUED FOR PLANNING PURPOSES. ALL DIMENSIONS ARE TO BE VERIFIED PRIOR TO SETTING OUT, COMMENCING WORK, OR PRODUCTION OF FABRICATION DRAWINGS. REPORT ANY DISCREPANCIES TO THE SUPERVISING OFFICER IMMEDIATELY. ©