




Front Elevation

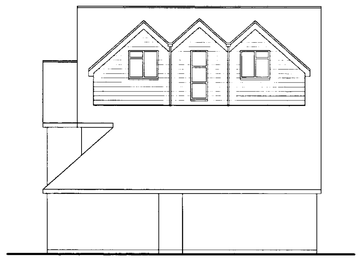


Side Elevation

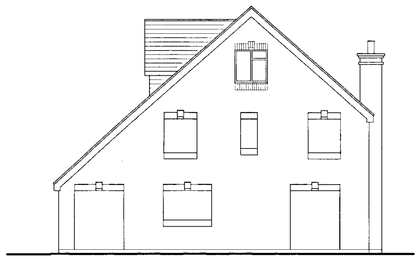


Rear Elevation

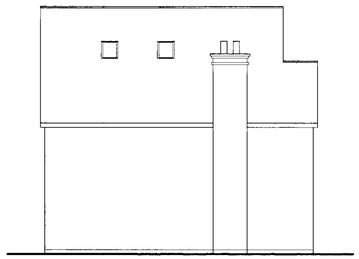


Side Elevation

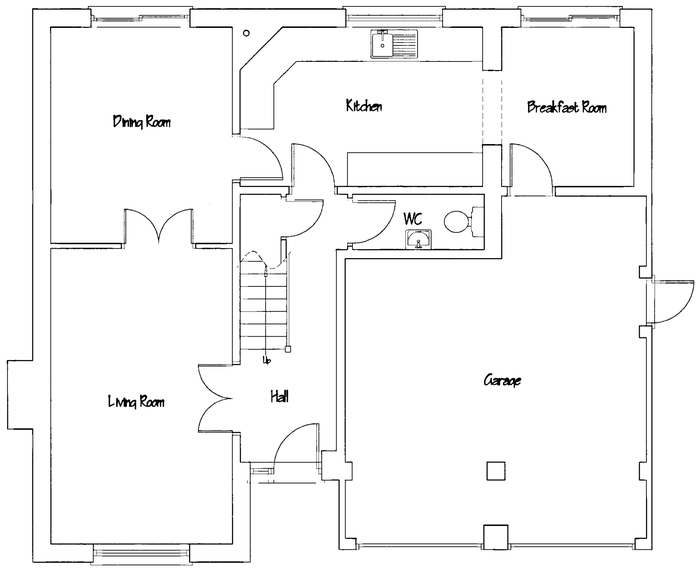


Ground Floor Plan

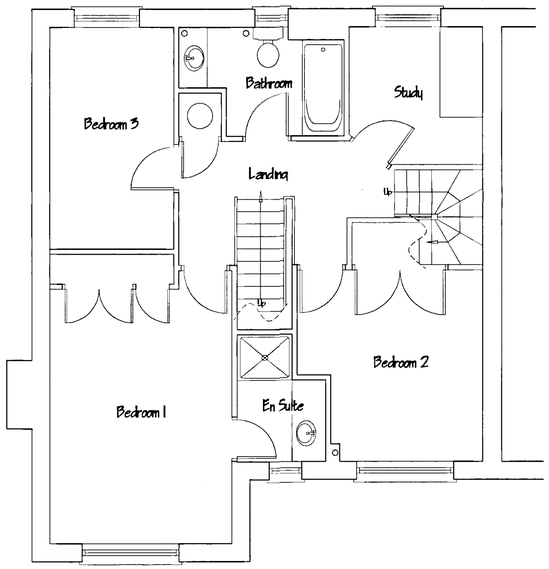

First Floor Plan

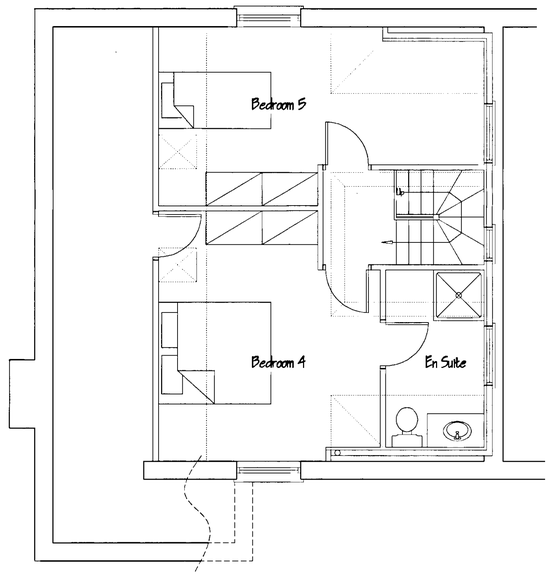

Second Floor Plan

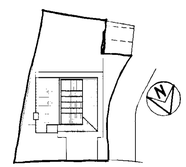

Site Plan 1:500



02.NOV.2001 5241

A	Date	Revision

SOLUTIONS SET SQUARE
Architectural Design • Building Surveying • Project Management
57 Droxford Crescent
Tadley, Hampshire
RG26 3BA
EMail: Kevin@ssap.co.uk
Tel/Fax: (0118) 981 1851
Mob: 07884 001293

JOB TITLE

Mr and Mrs Addington
5 Montague Close
Wokingham


DRAWING TITLE

Proposed Loft Conversion
REFUSED
Proposed Plans


SCALE 1:50, 100

DATE Oct 01 | DRAWN BY K.M.


DWG NO. 000020/02 | REV.

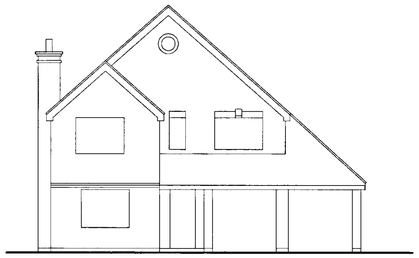


Front Elevation

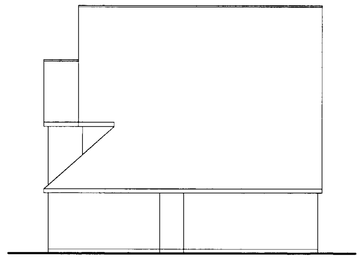


Side Elevation

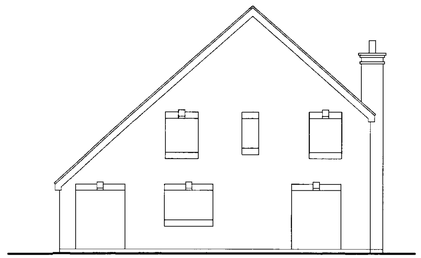


Rear Elevation

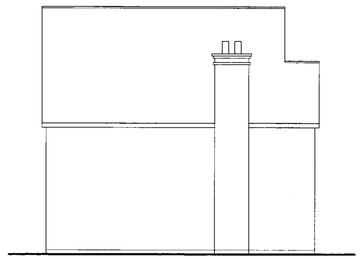

Side Elevation

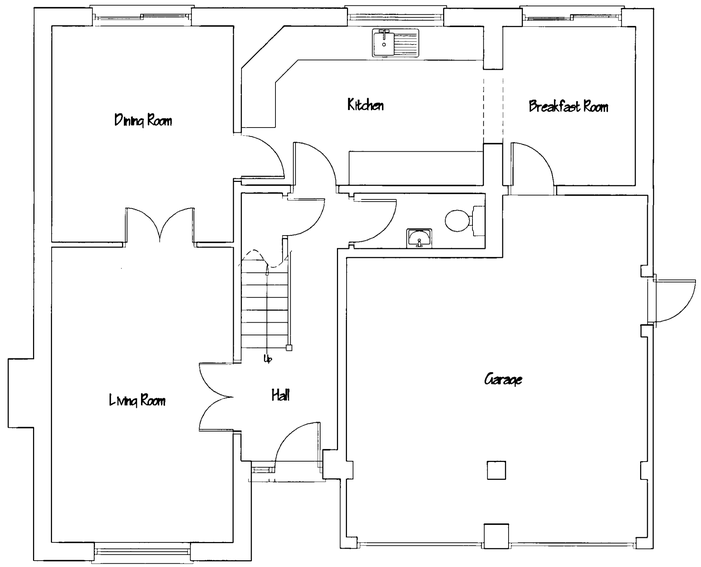

Ground Floor Plan

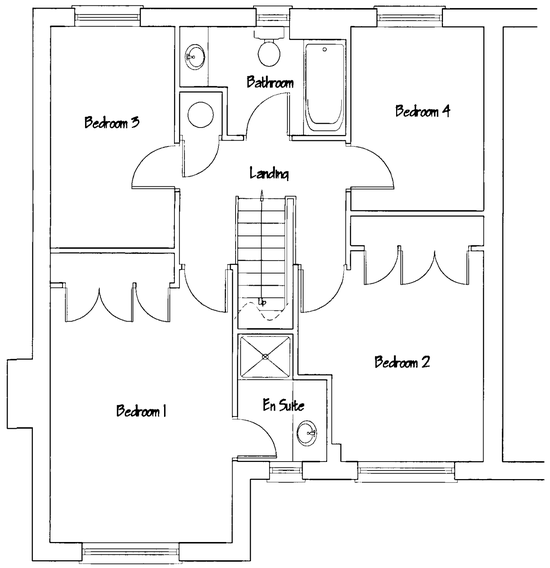

First Floor Plan

02.NOV.2001 5241



Site Plan 1:500



A	Date	Revision

SET SQUARE SOLUTIONS
Architectural Design • Building Surveying • Project Management
57 Droxford Crescent
Tadley, Hampshire
RG26 3BA
EMail: Kevin@ssqs.co.uk
Tel/fax: (0118) 981 1851
Mob: 07884 001293

JOB TITLE

Mr and Mrs Addington
5 Montague Close
Wokingham

DRAWING TITLE

Proposed Loft Conversion
REFUSED
Existing Plans

SCALE 1:50, 100

DATE Oct 01 | DRAWN BY K.M.

DWG NO. 000020/01 | REV.