



Existing Side

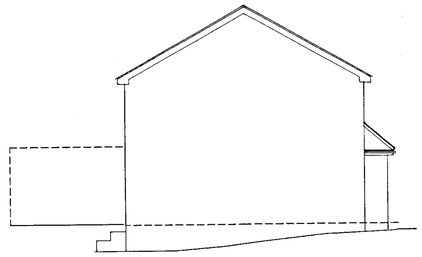


Existing Front




Existing Side

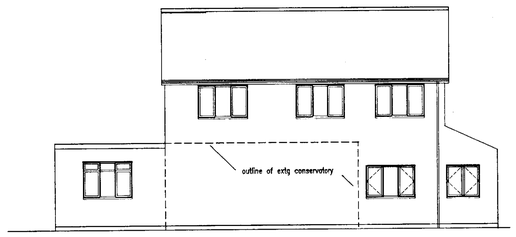


Existing Rear

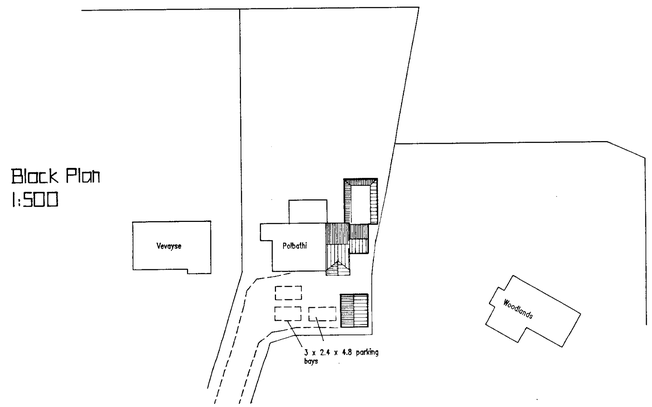


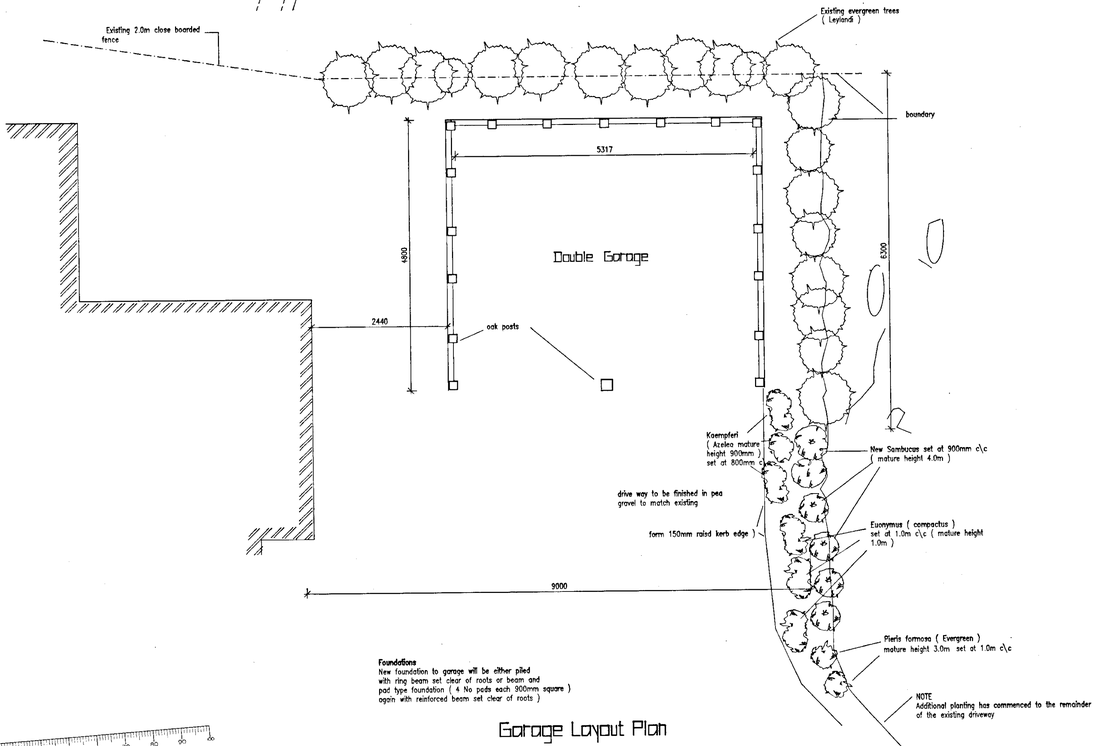


Garage Layout Plan

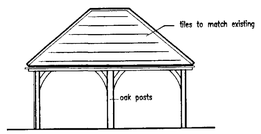


Front

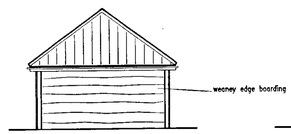

Side

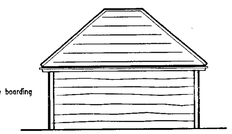

Rear

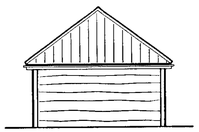

Side

Location Plan 1:1250

REVISIONS

Rev.	Description	Date
A	Revised landscape detail added	1/5/2001

JOB TITLE

Mr & Mrs Blackwell
Polbathi, Kiln Lane
Farley Hill

TITLE

Garage plans & Existing elevations

SCALE 1:50 1:100

DATE 5/2/2001

DRAWING No. Blackwell :02A