



Existing Side



Existing Front

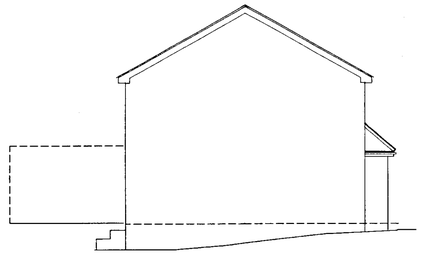



Existing Side

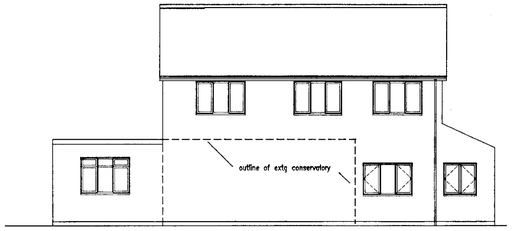


Existing Rear

Block Plan
1:500

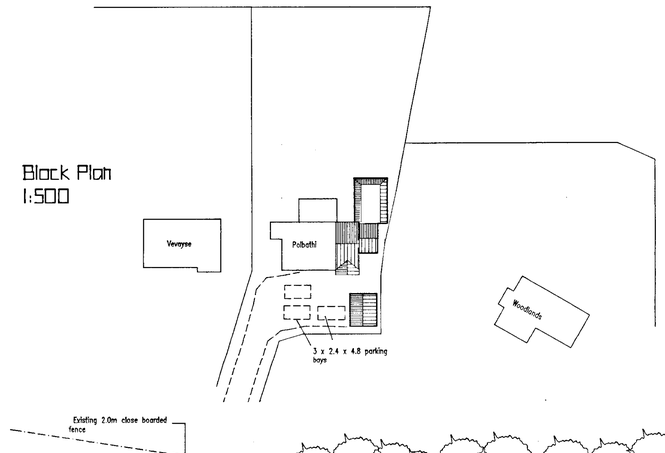

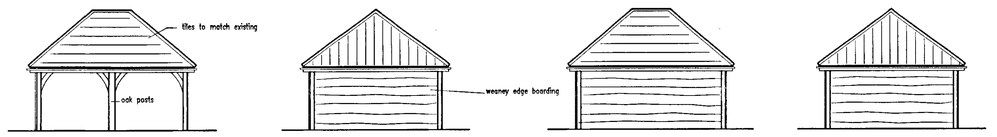

Front Side Rear Side

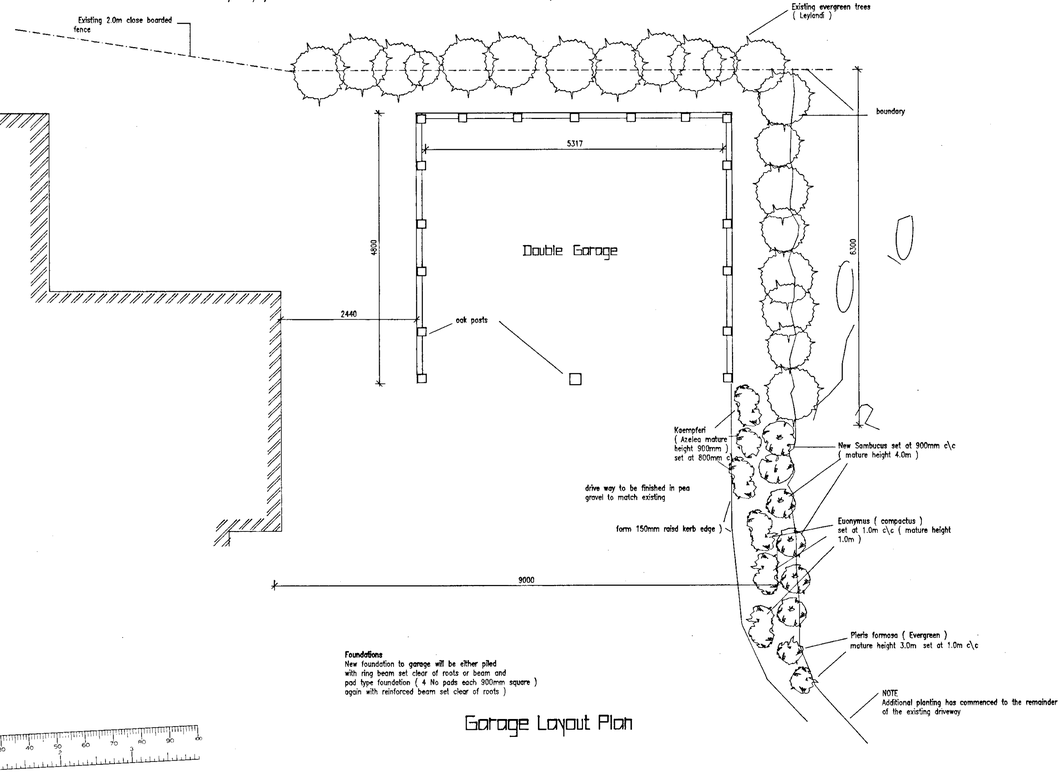

Foundations
New foundation to garage will be either piled with ring beam set clear of roots or beam and pad type foundation (4 No pads each 900mm square) again with reinforced beam set clear of roots)

Garage Layout Plan

Location Plan 1:1250

REVISIONS

Rev.	Description	Date
A	Revised landscape detail added	1/5/2001

JOB TITLE
Mr & Mrs Blackwell
Polbathi, Kiln Lane
Farley Hill

TITLE
Garage plans & Existing elevations

SCALE 1:50 1:100 | DATE 5/2/2001 | DRAWING No. Blackwell :04